


GROSVENOR | 4TH FLOOR SHIP CANAL HOUSE, MANCHESTER COLUMNS PLANTER DETAIL

This drawing is the property of Bluesky Design Interiors Limited and must not be copied or otherwise reproduced. All dimensions must be checked on site before commencing work. This drawing was produced using AutoCAD 2025.

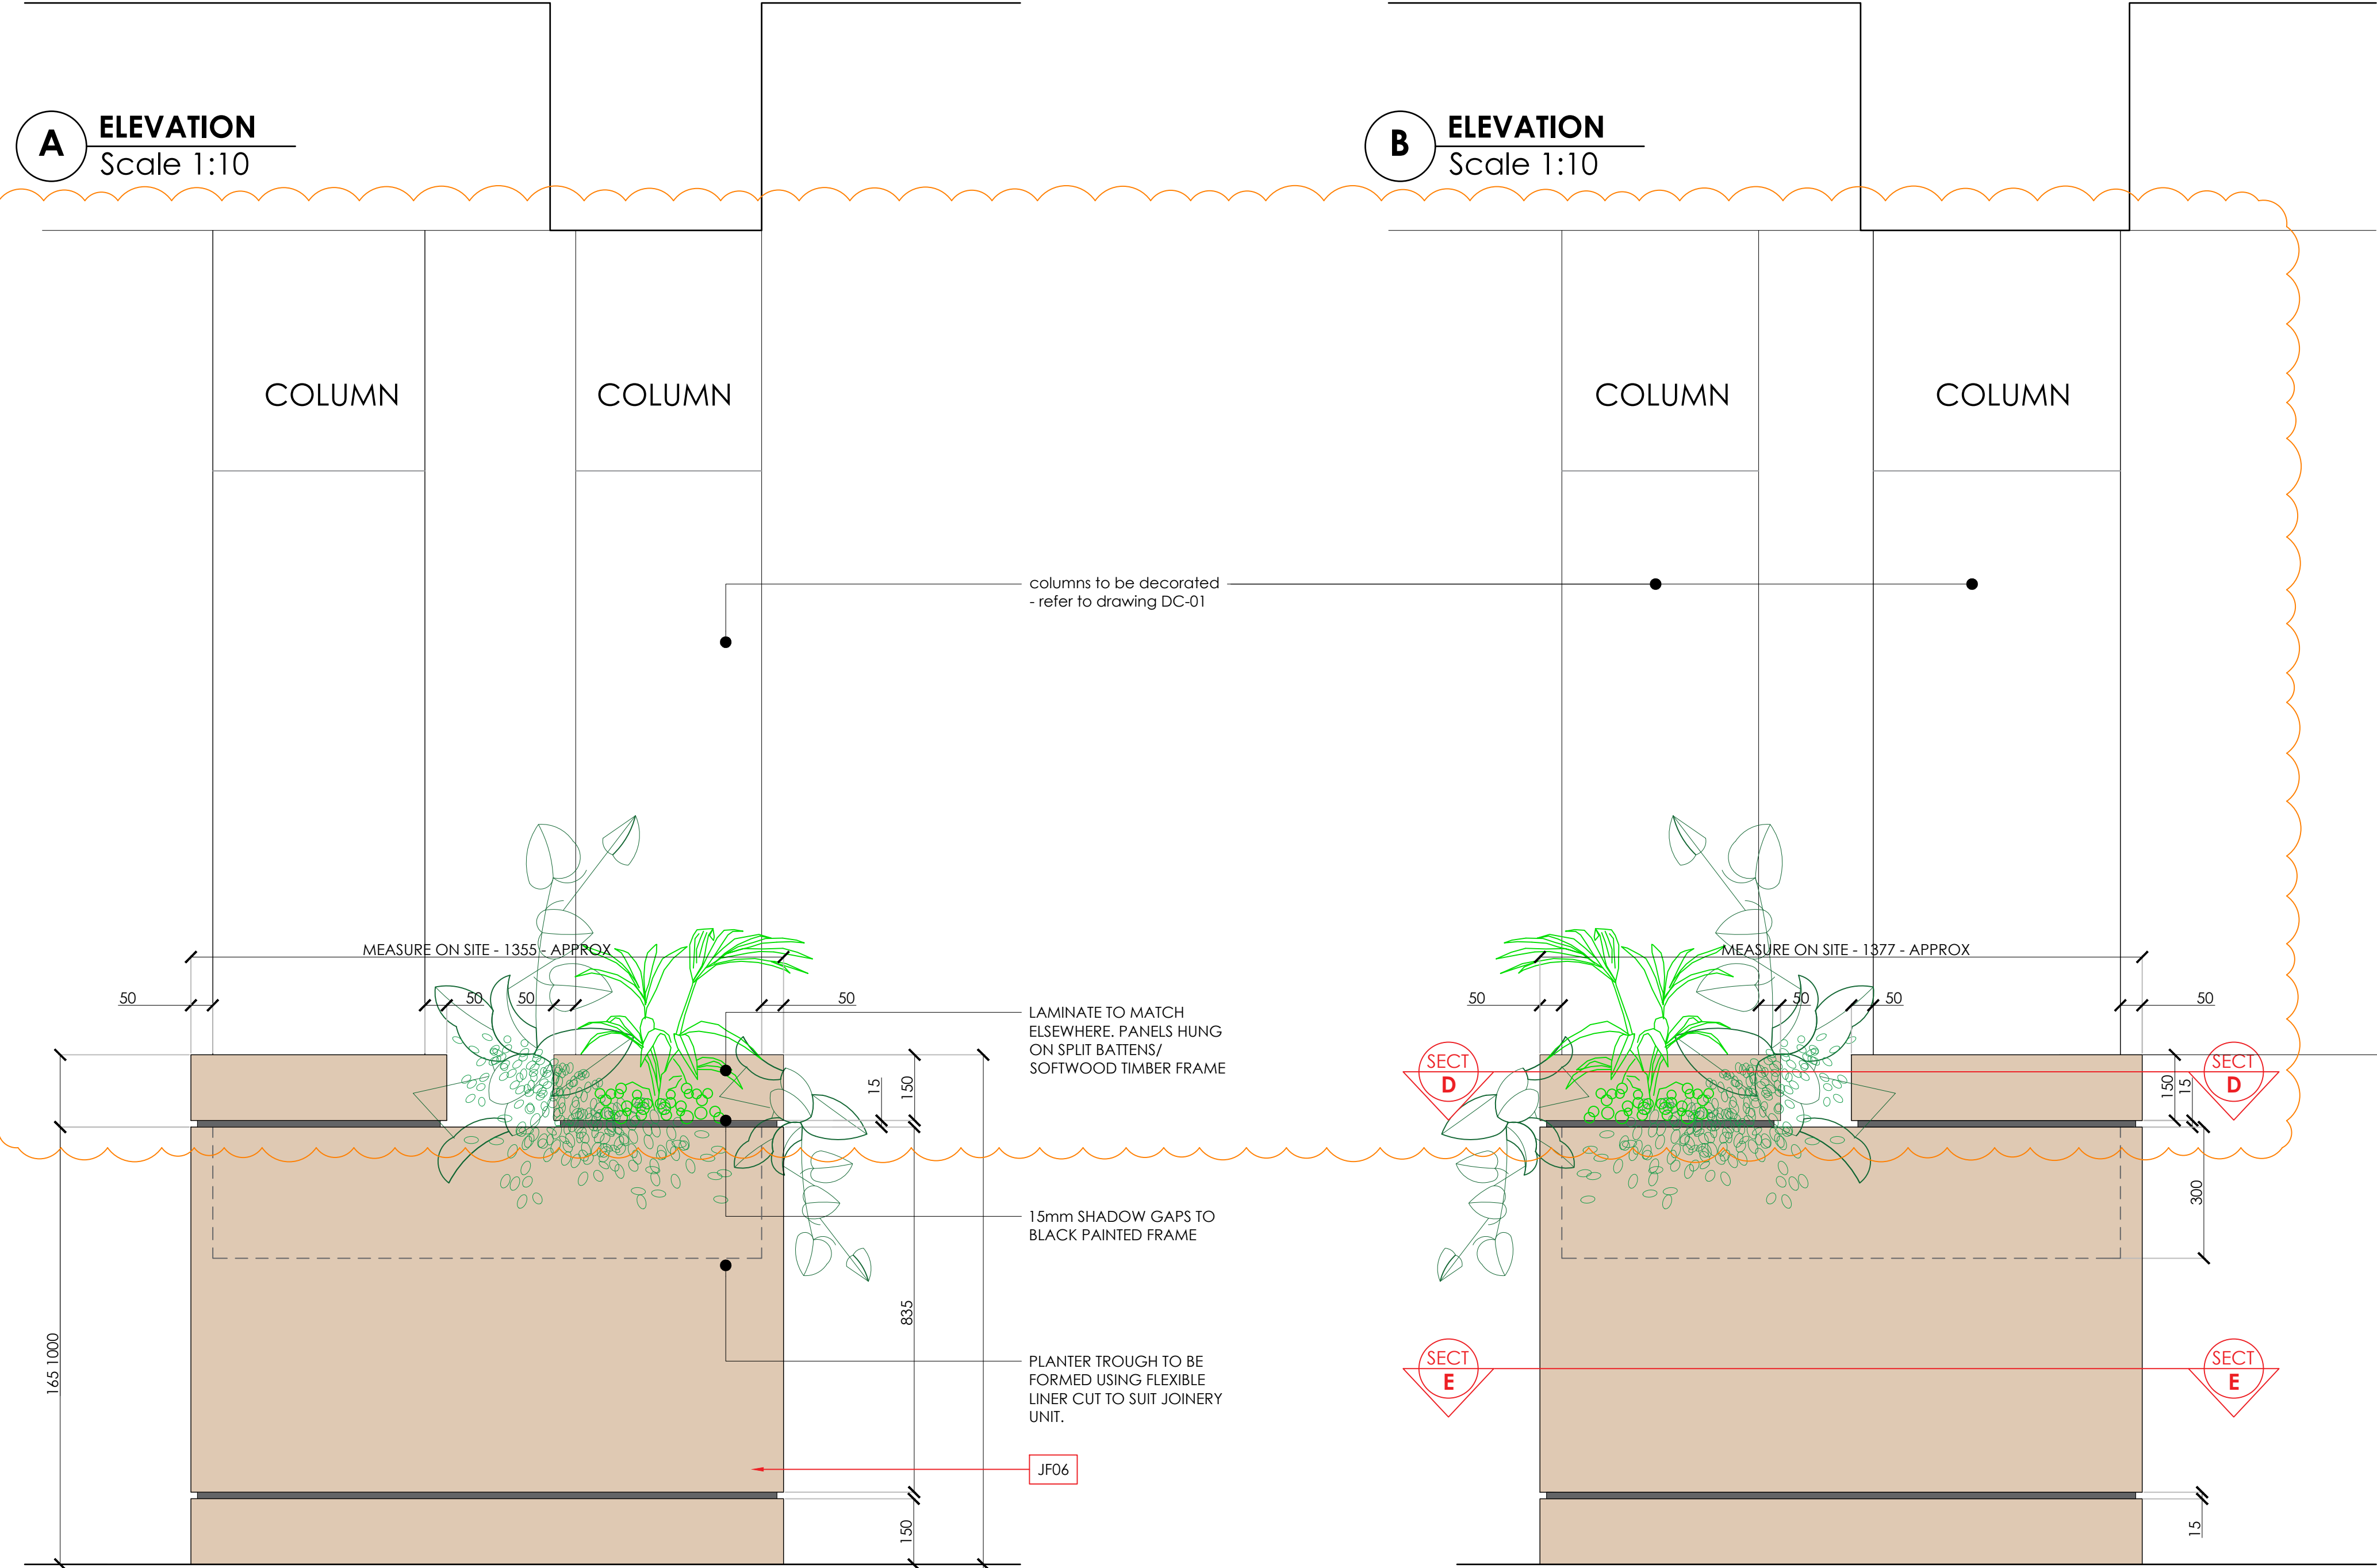

NOTES






DRAWING IS DESIGN INTENT ONLY & APPROXIMATE IN MANUFACTURE. FINAL DETAILS ARE TO FABRICATOR'S RECOMMENDATIONS AND SHOP DRAWINGS WILL BE REQUIRED FOR SIGN-OFF BY THE DESIGN TEAM. ALL SPECIFIED SURFACE FINISHES ARE TO BE RETAINED AND PRICED FOR AT TENDER STAGE.

ALL DIMENSIONS PRIOR TO FABRICATION MUST BE CHECKED ON SITE AND TEMPLATES USED IF REQUIRED.

FIXINGS TO EXISTING BUILDING TO BE CONFIRMED WITH LANDLORD

REFER TO 1427-04-JL-01 FOR LOCATION
REFER TO 1427-04-FN-01 FOR FINISHES

REFER TO FINISHES
SCHEDULE FOR LAMINATE
SPECIFICATION

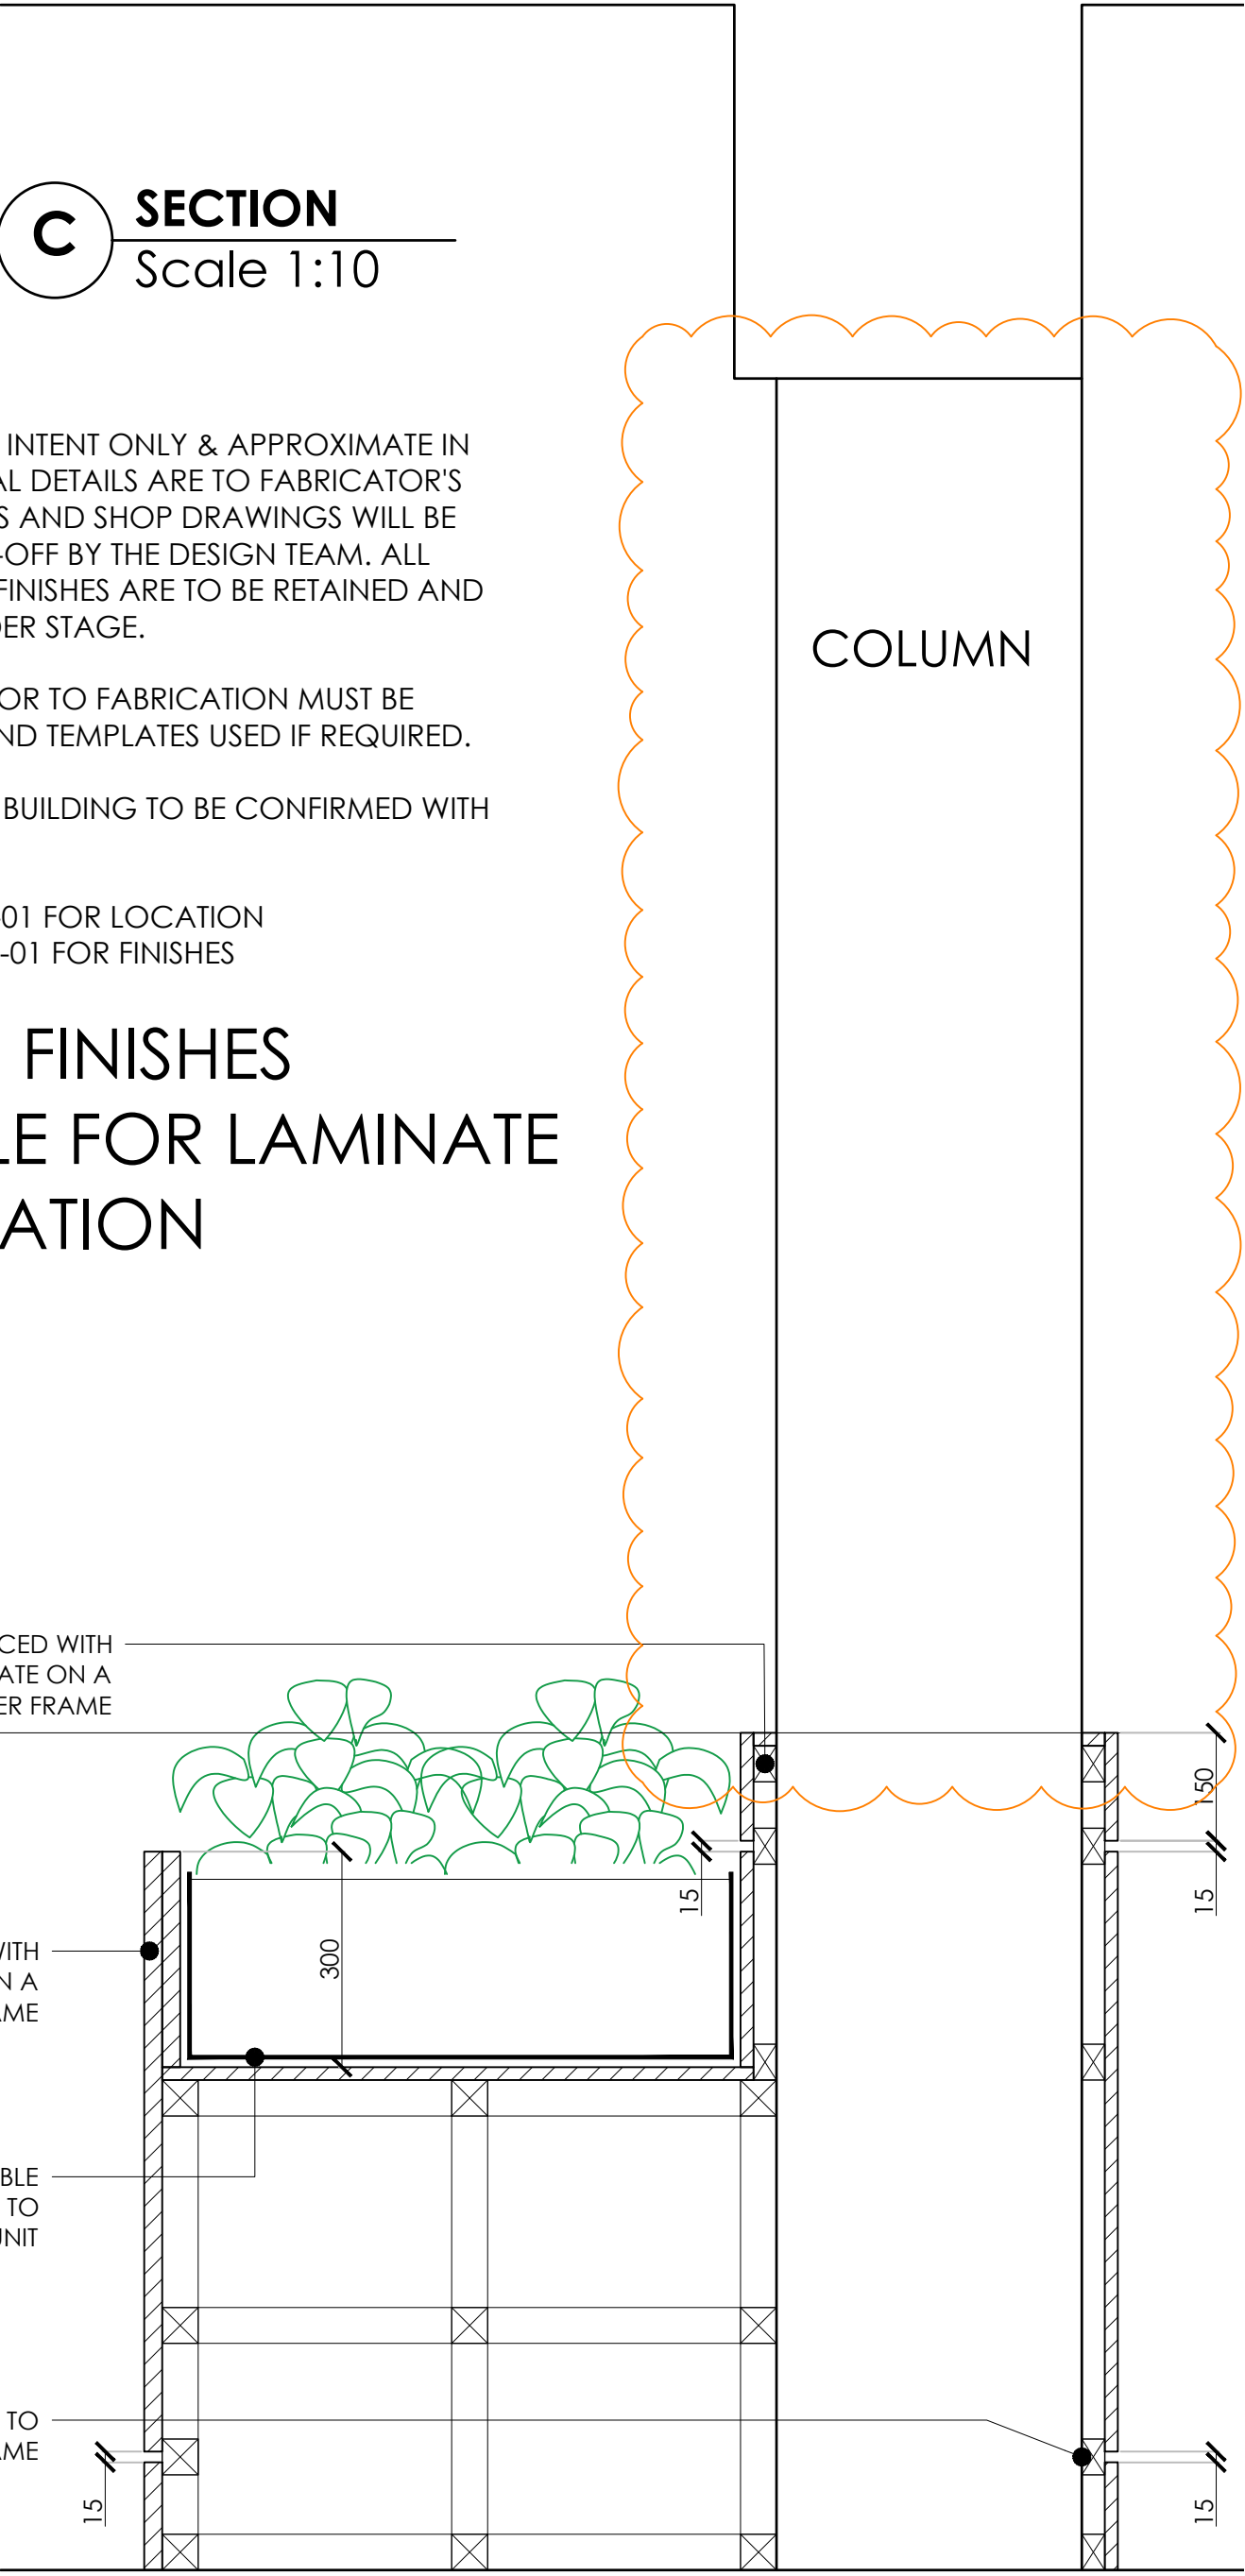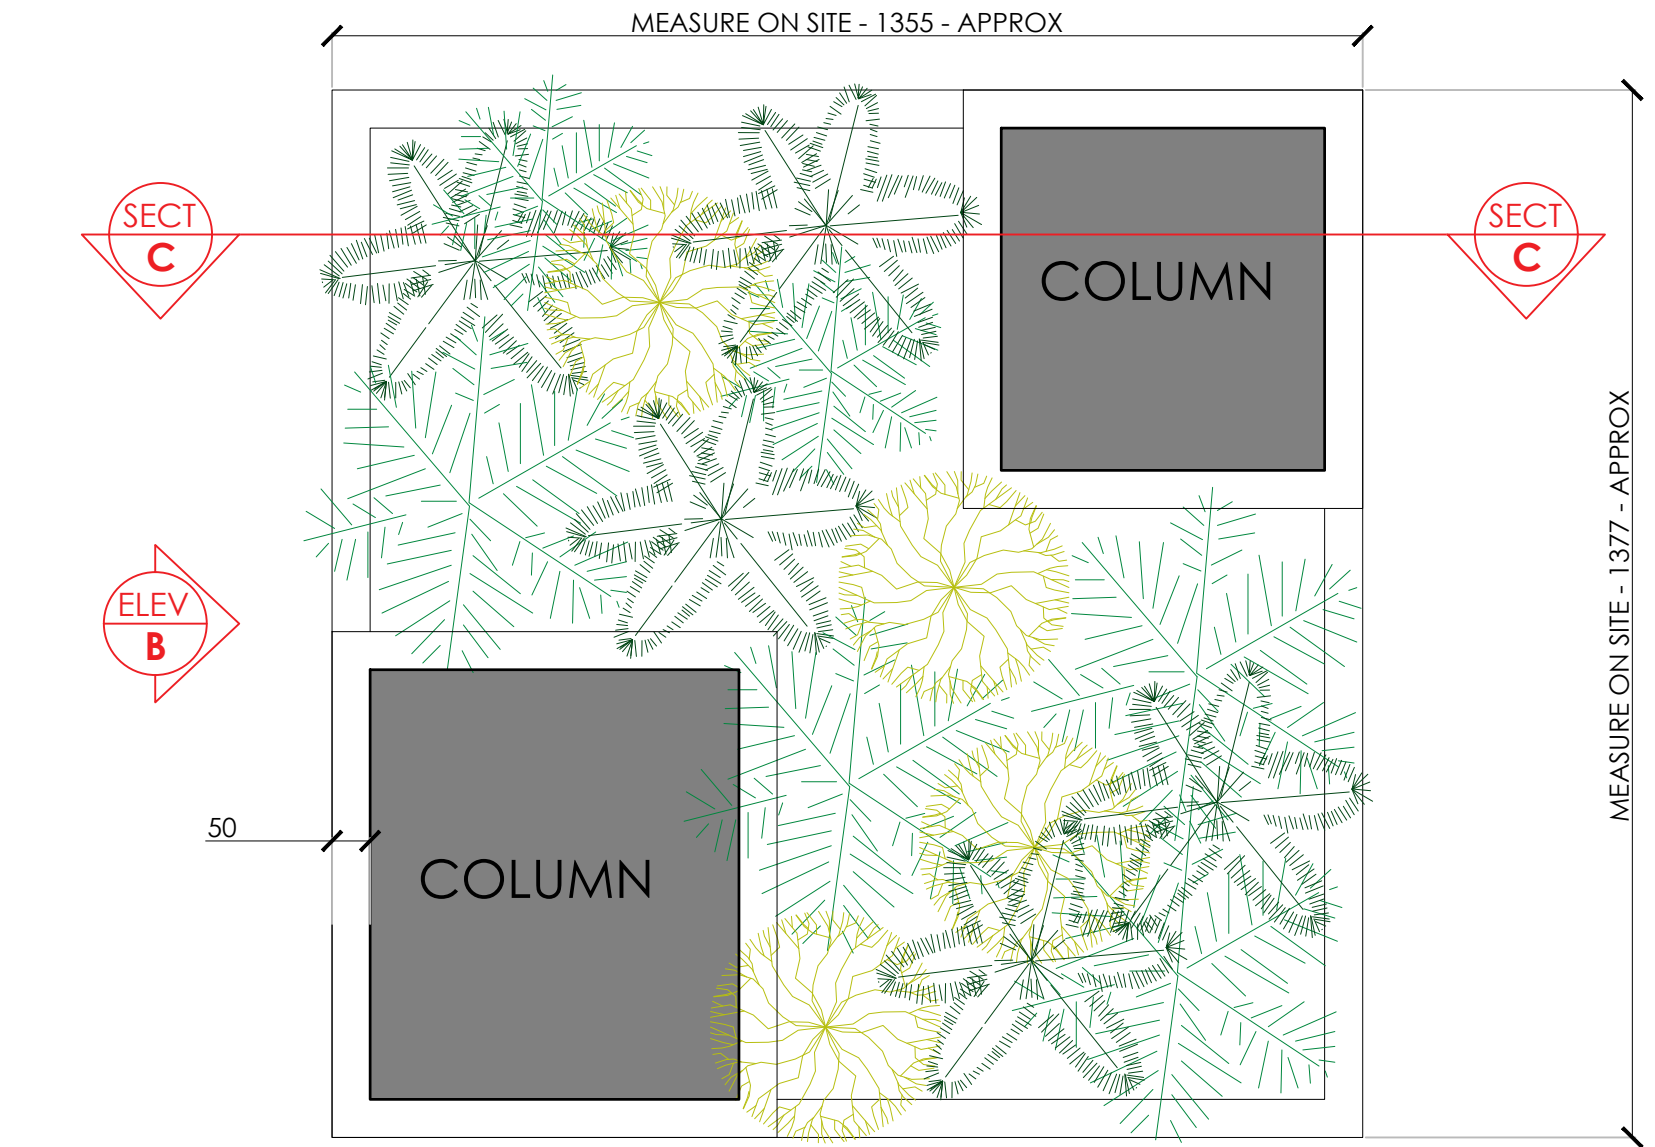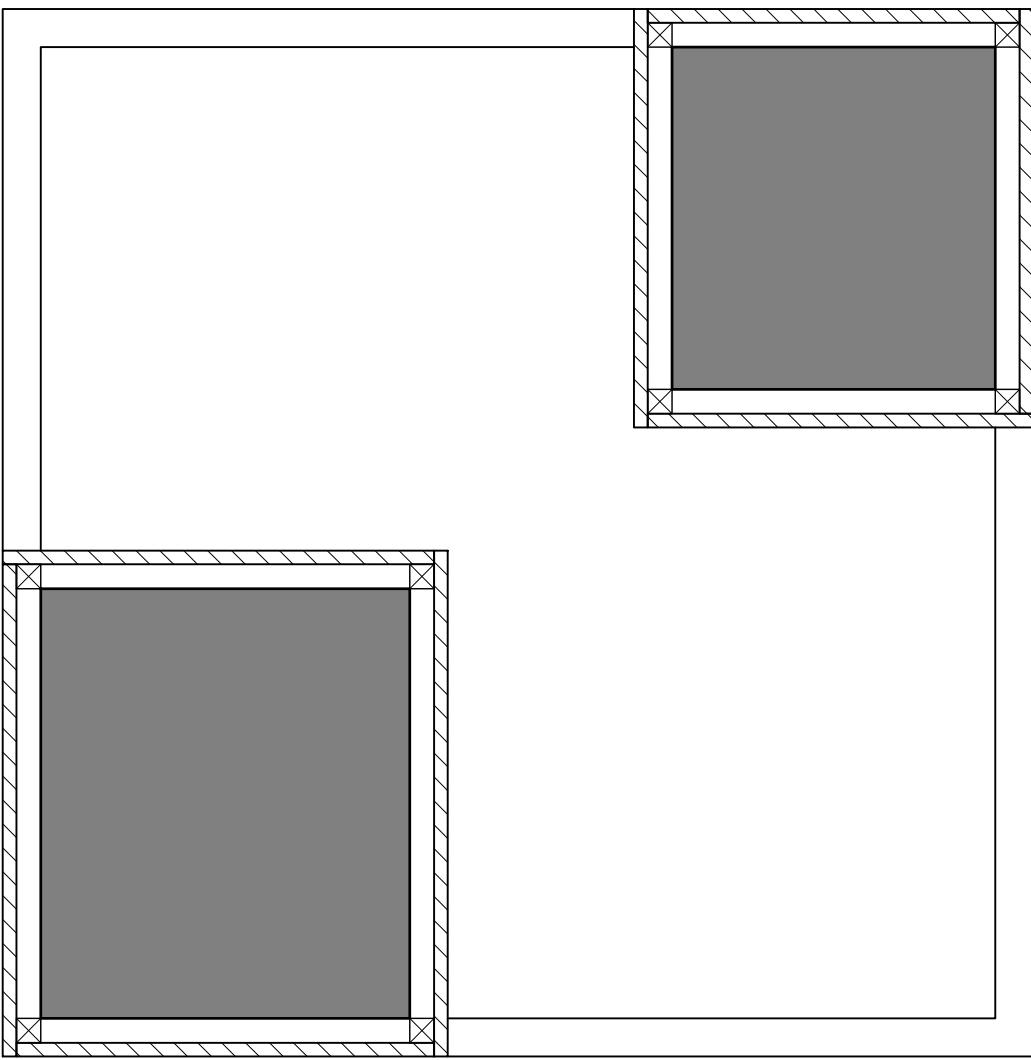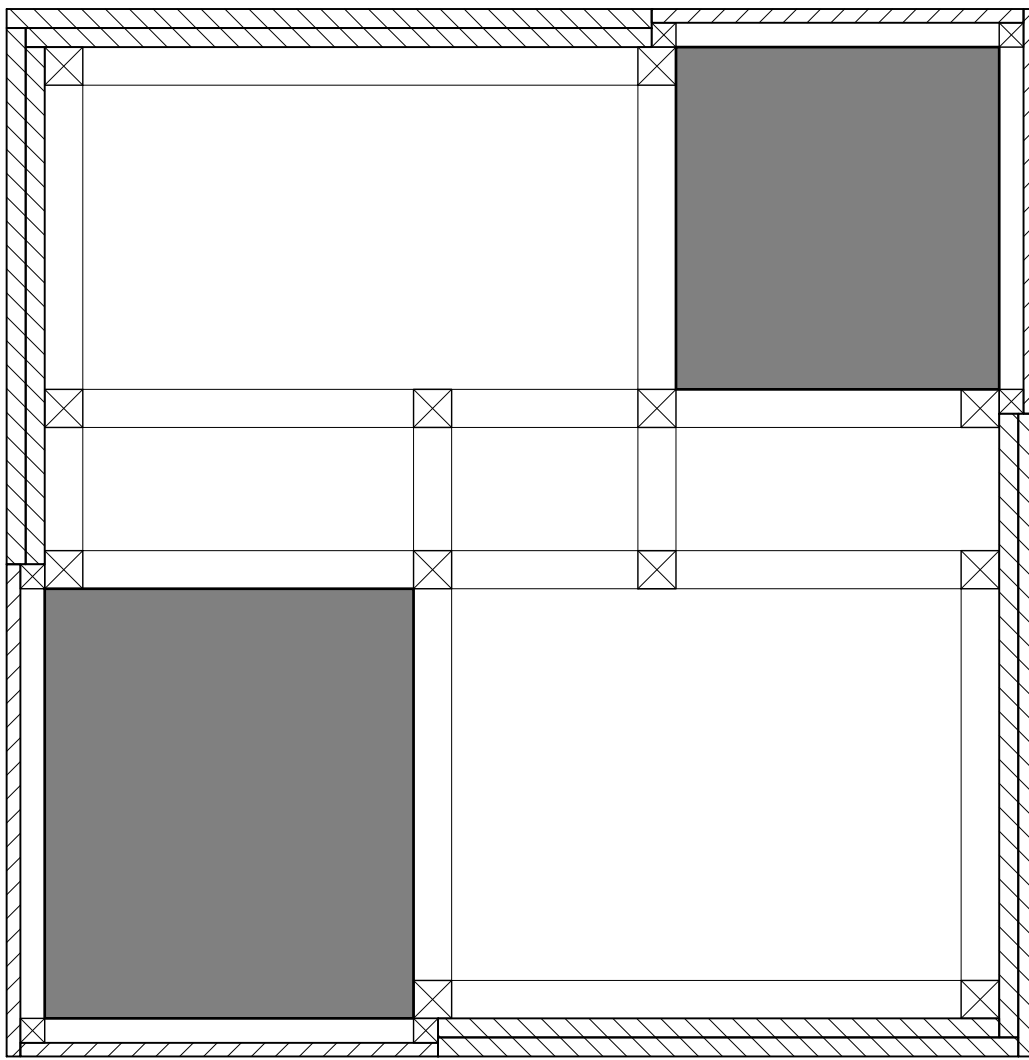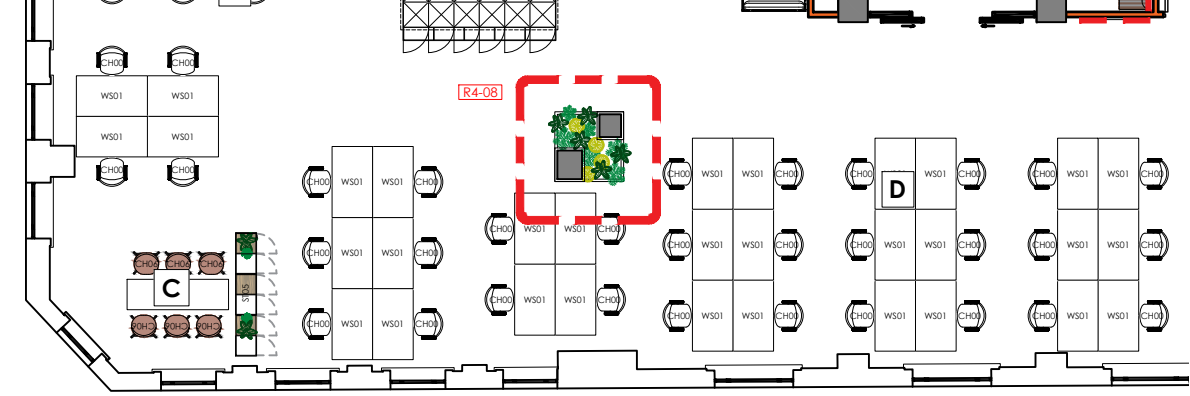

C	26.09.25	Column cladding reduced in height	CRH
B	07.09.25	More detail indicated on new plans/sections. General notes added	HEK
A	27.6.25	FIRST FULL ISSUE FOR COMMENT	FLC
Rev	Date	Description	By

Client **GROSVENOR**

Project **4TH FLOOR SUITE**

Address **SHIP CANAL HOUSE**

Drawing Title **COLUMNS PLANTER DETAIL**

Date **26.06.2025** Scale **1:150 / 1:10 @ A1** By **FLC**

Drawing No **1427-04-JN-06(C)** Status **FOR COMMENT**