



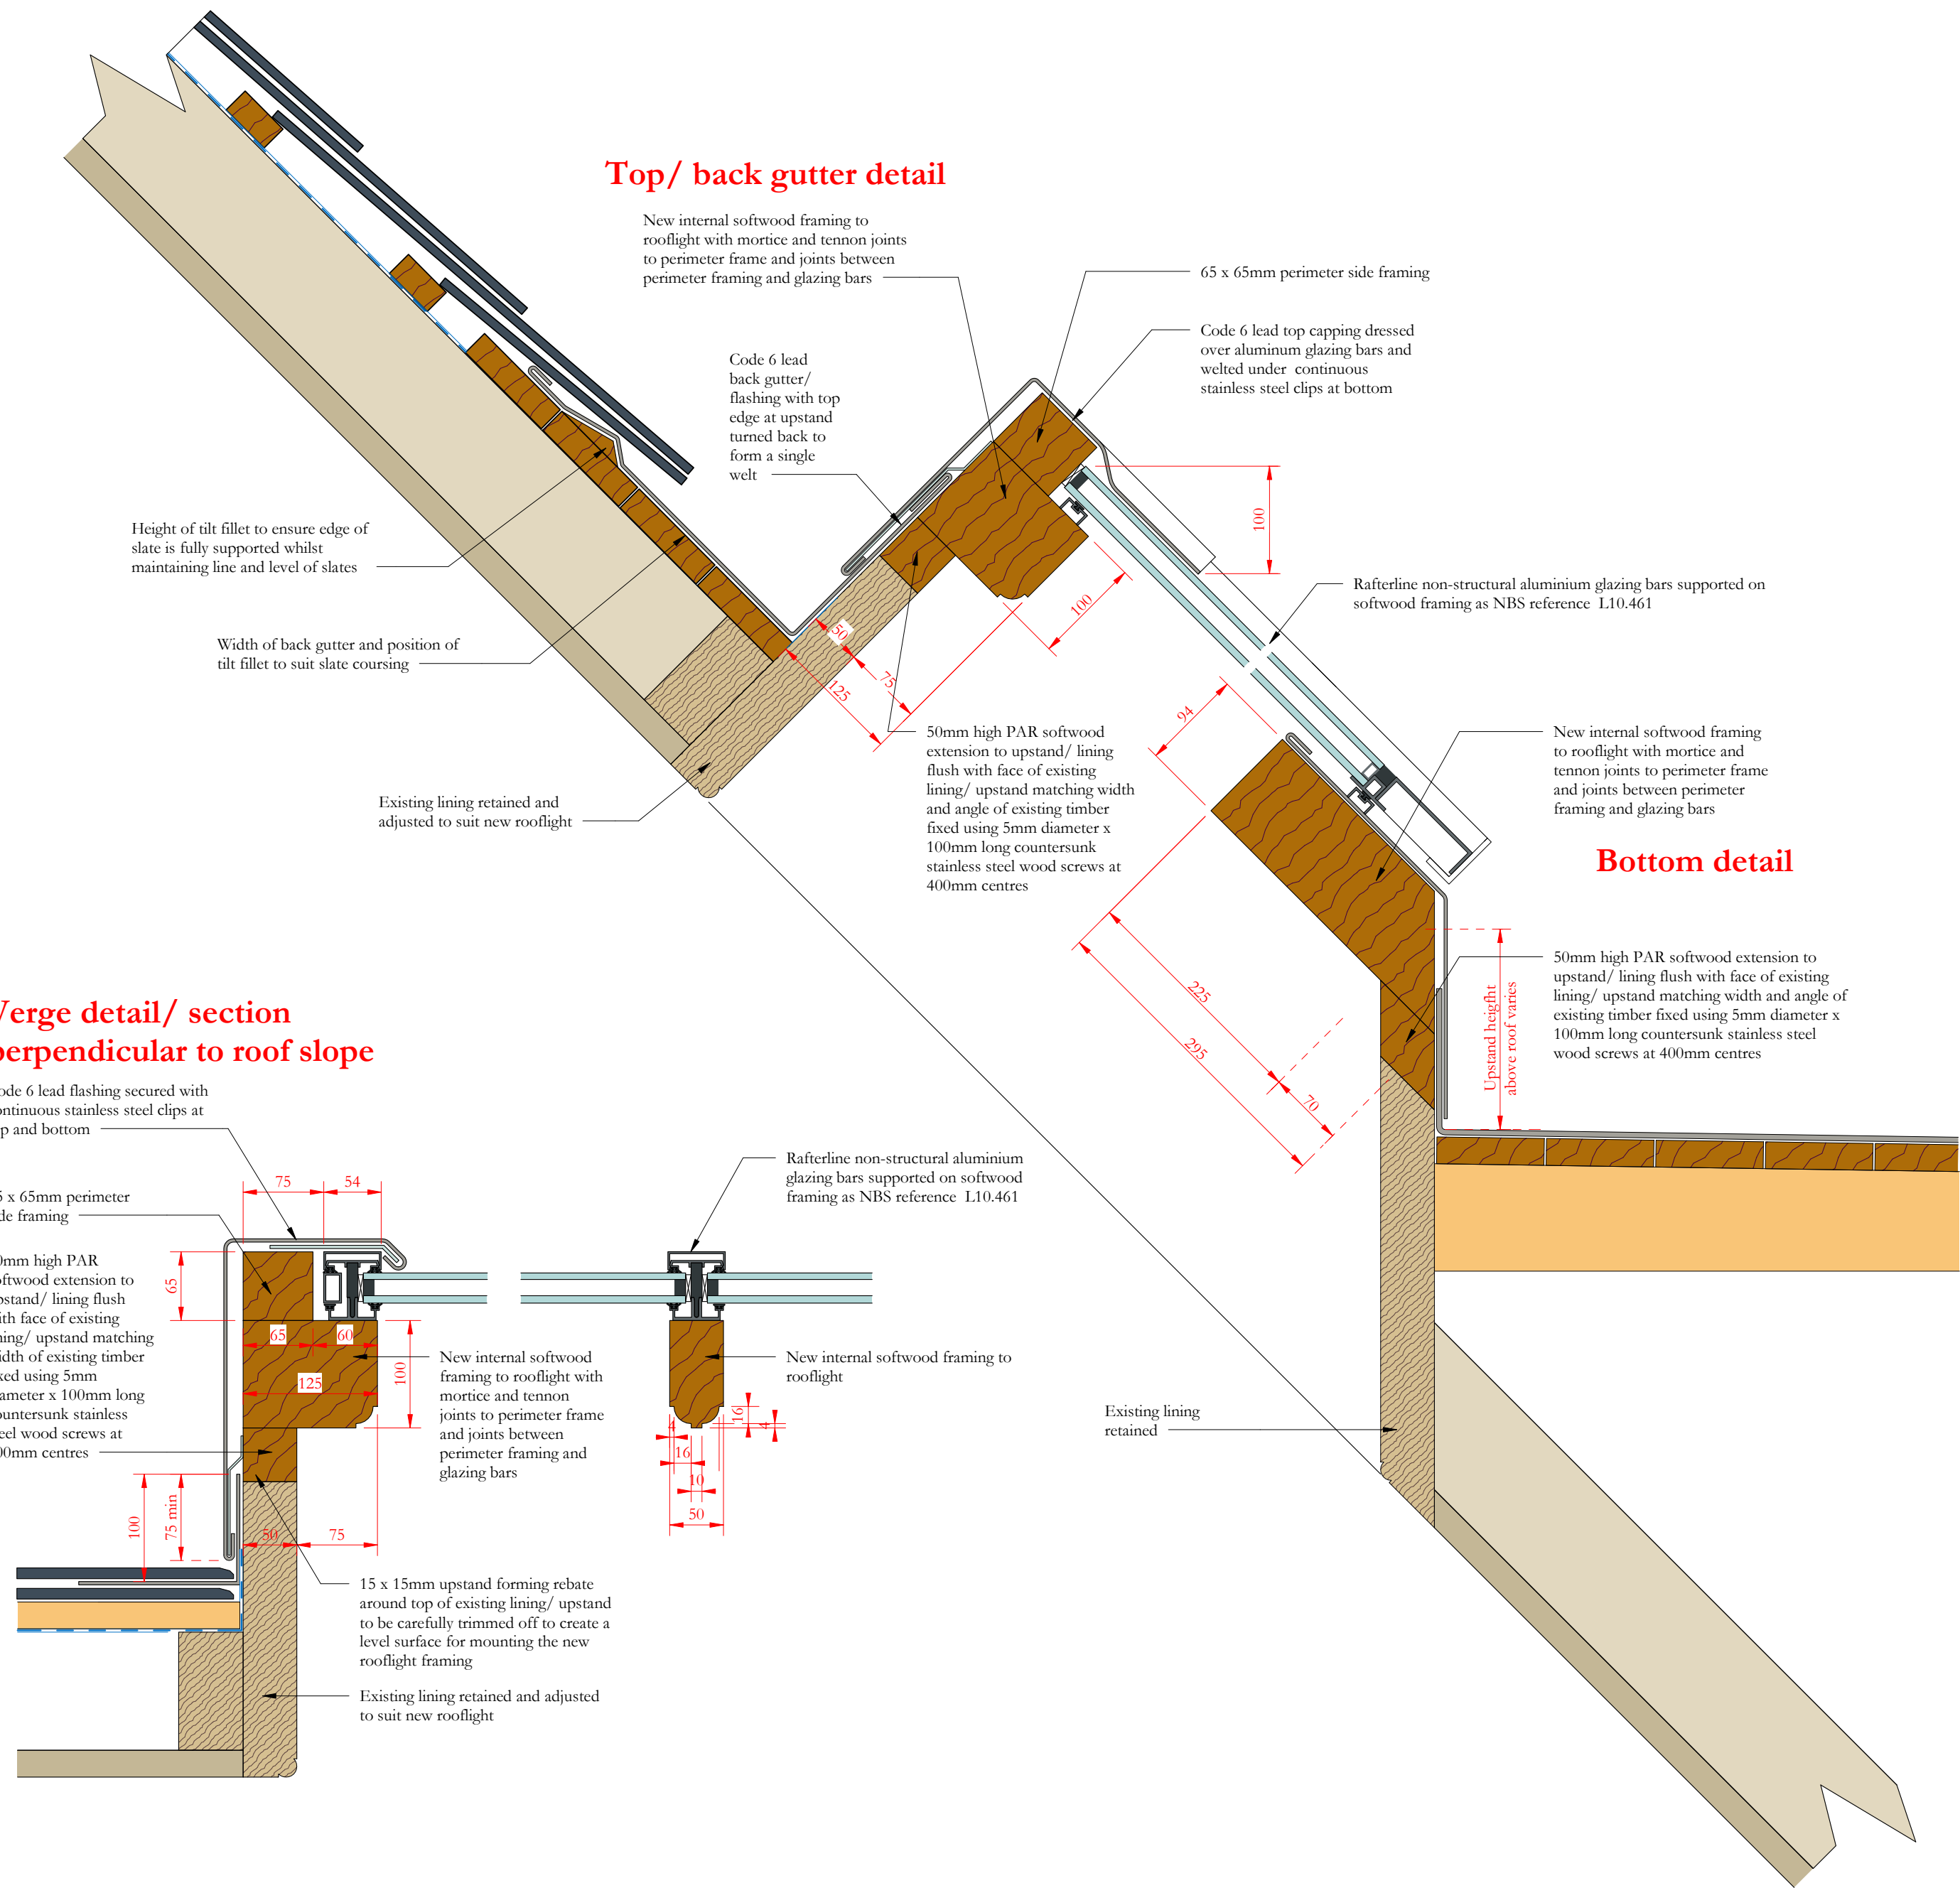

Top/ back gutter detail

Bottom detail

Verge detail/ section perpendicular to roof slope

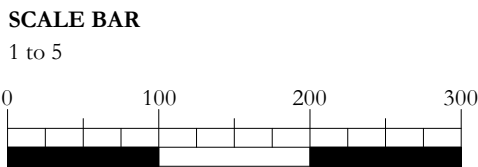

Scale Bars to be used as guidance only - refer to sheet size below

1:100	mm	1000	3000	5000	7000	
1:200	mm	5000	8000	10000	12000	
1:500	M	5	15	25	35	
1:1250	M	10	30	50	70	90

Notes:
Drawings are based on survey data and may not accurately represent what is physically present.
Do not scale from this drawing. All dimensions are to be verified on site before proceeding with the work.
All dimensions are in millimeters unless noted otherwise.
Purcell shall be notified in writing of any discrepancies.

Revision 01: 50mm high extension to rooflight liner/ upstand added to allow rooflight frame to be fixed following installation of perimeter flashings and soakers to original upstand to roof WCR07

-	15/04/2024	JC	GR	First issue
01	20/11/2024	JC	GR	See note in revision cloud
ISSUE	DATE	APPROVED	DRAWN	DESCRIPTION



Project Office, Room 308, Town Hall, MANCHESTER M60 2L1
+44 (0) 7970 097 432
www.purcelluk.com

PROJECT STATUS	RIBA Stage 5
CLIENT	Manchester City Council
PROJECT	Our Town Hall
DRAWING TITLE	Detail of rooflights WCR07rI01 and WCR07rI02 to roof WCR07
SIZE & SCALE	A2: 1 : 5
DRAWING STATUS	S4 - Construction
JOB NUMBER	236959
DRAWING NO.	OTH-PUR-TH-RF-DWG-A-7464 01
REV	