




1 3D View

- 200mm window reveal
- 40mm projecting, Agate Grey 'RAL 7038' uPVC window overcill
- Window head to receive brick soffit matching face bricks
- Agate Grey 'RAL 7038' uPVC window
- Contemporary canopy

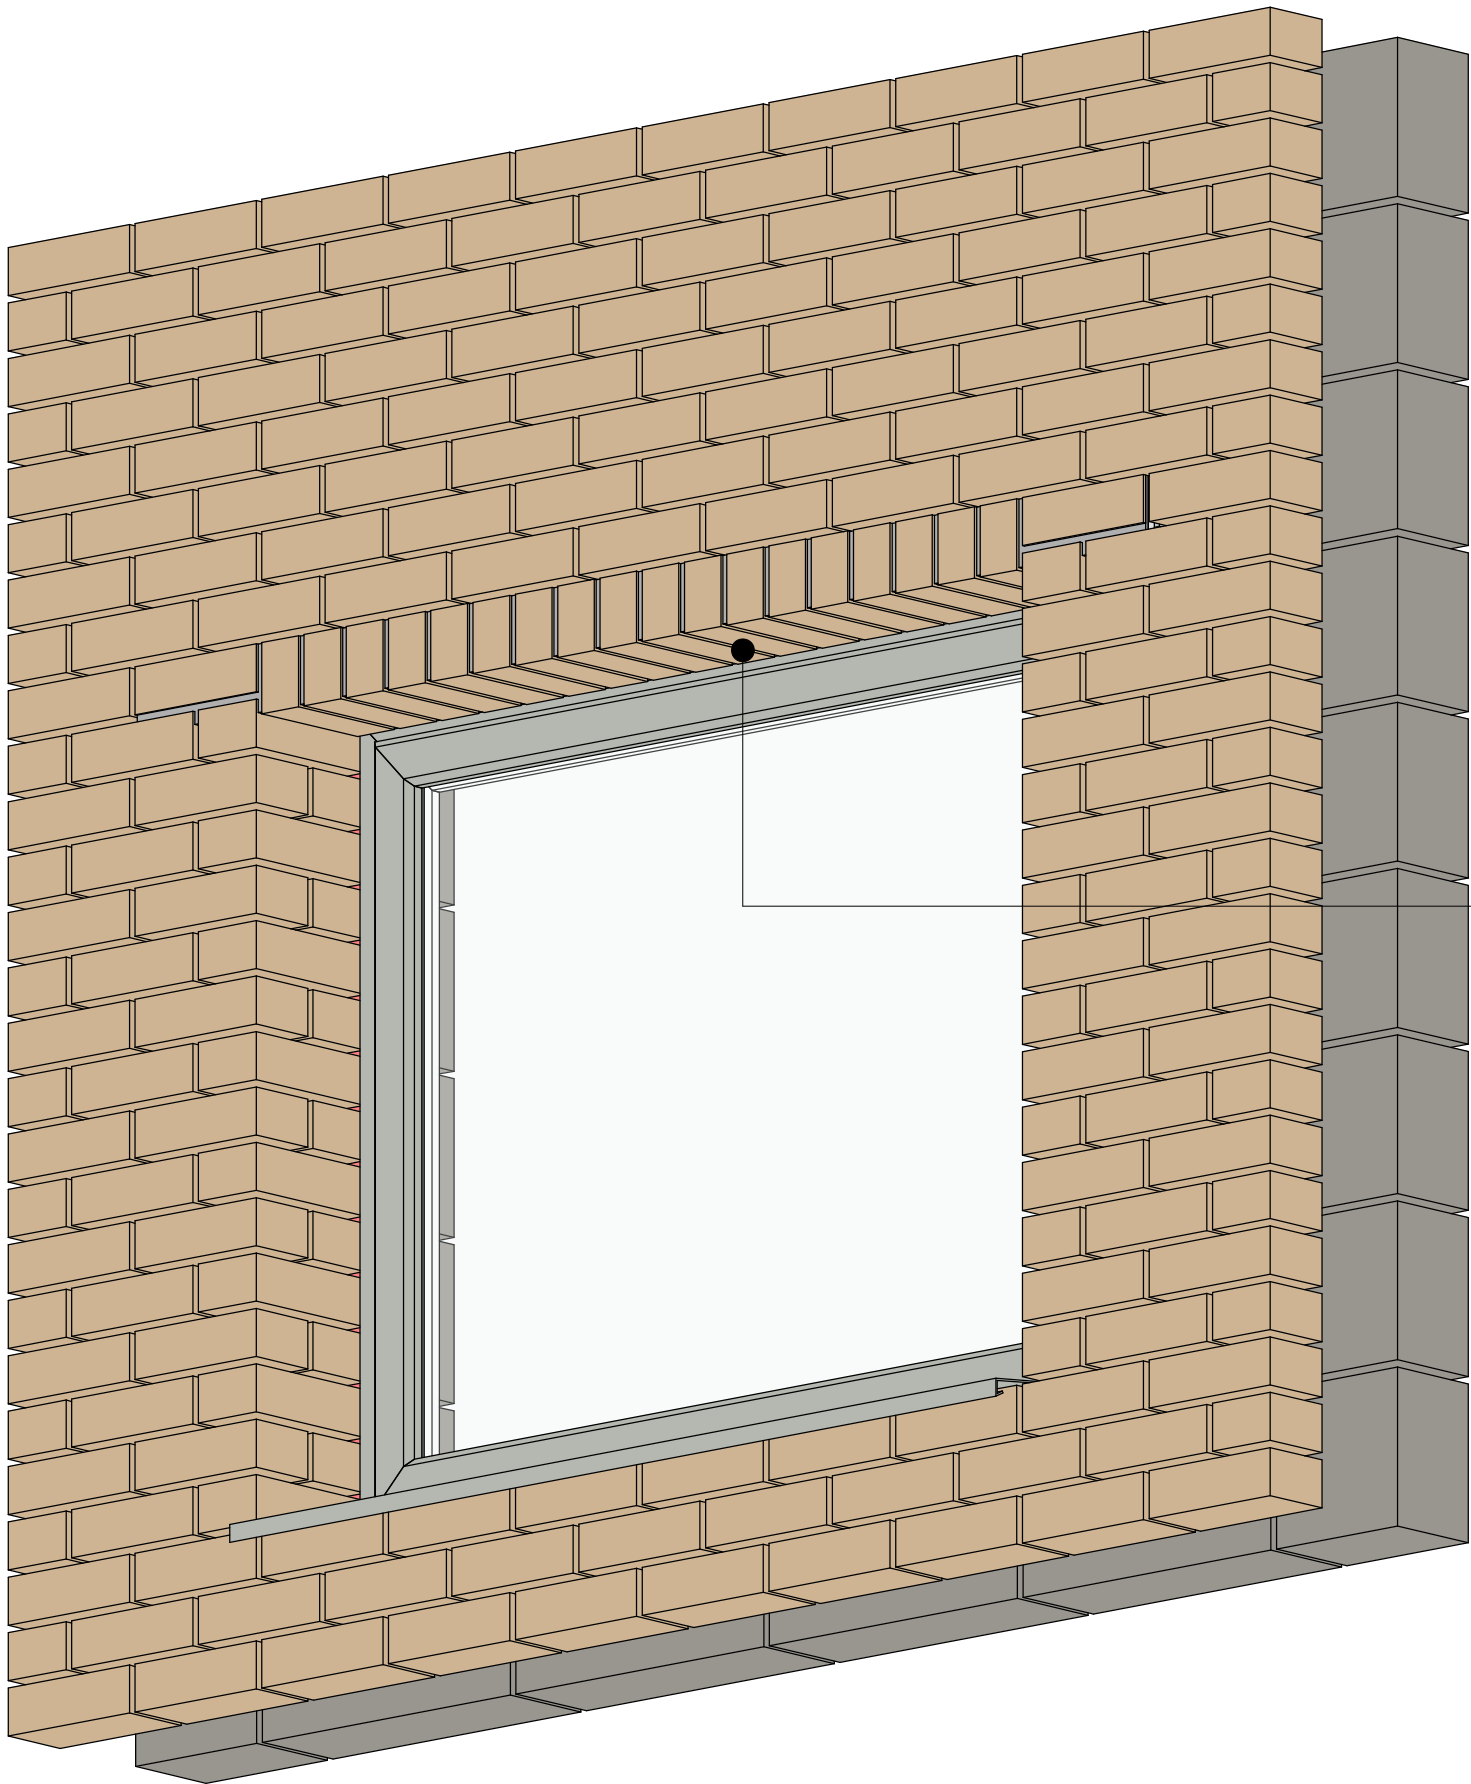

Brick soffit matching face bricks

2 3D View