



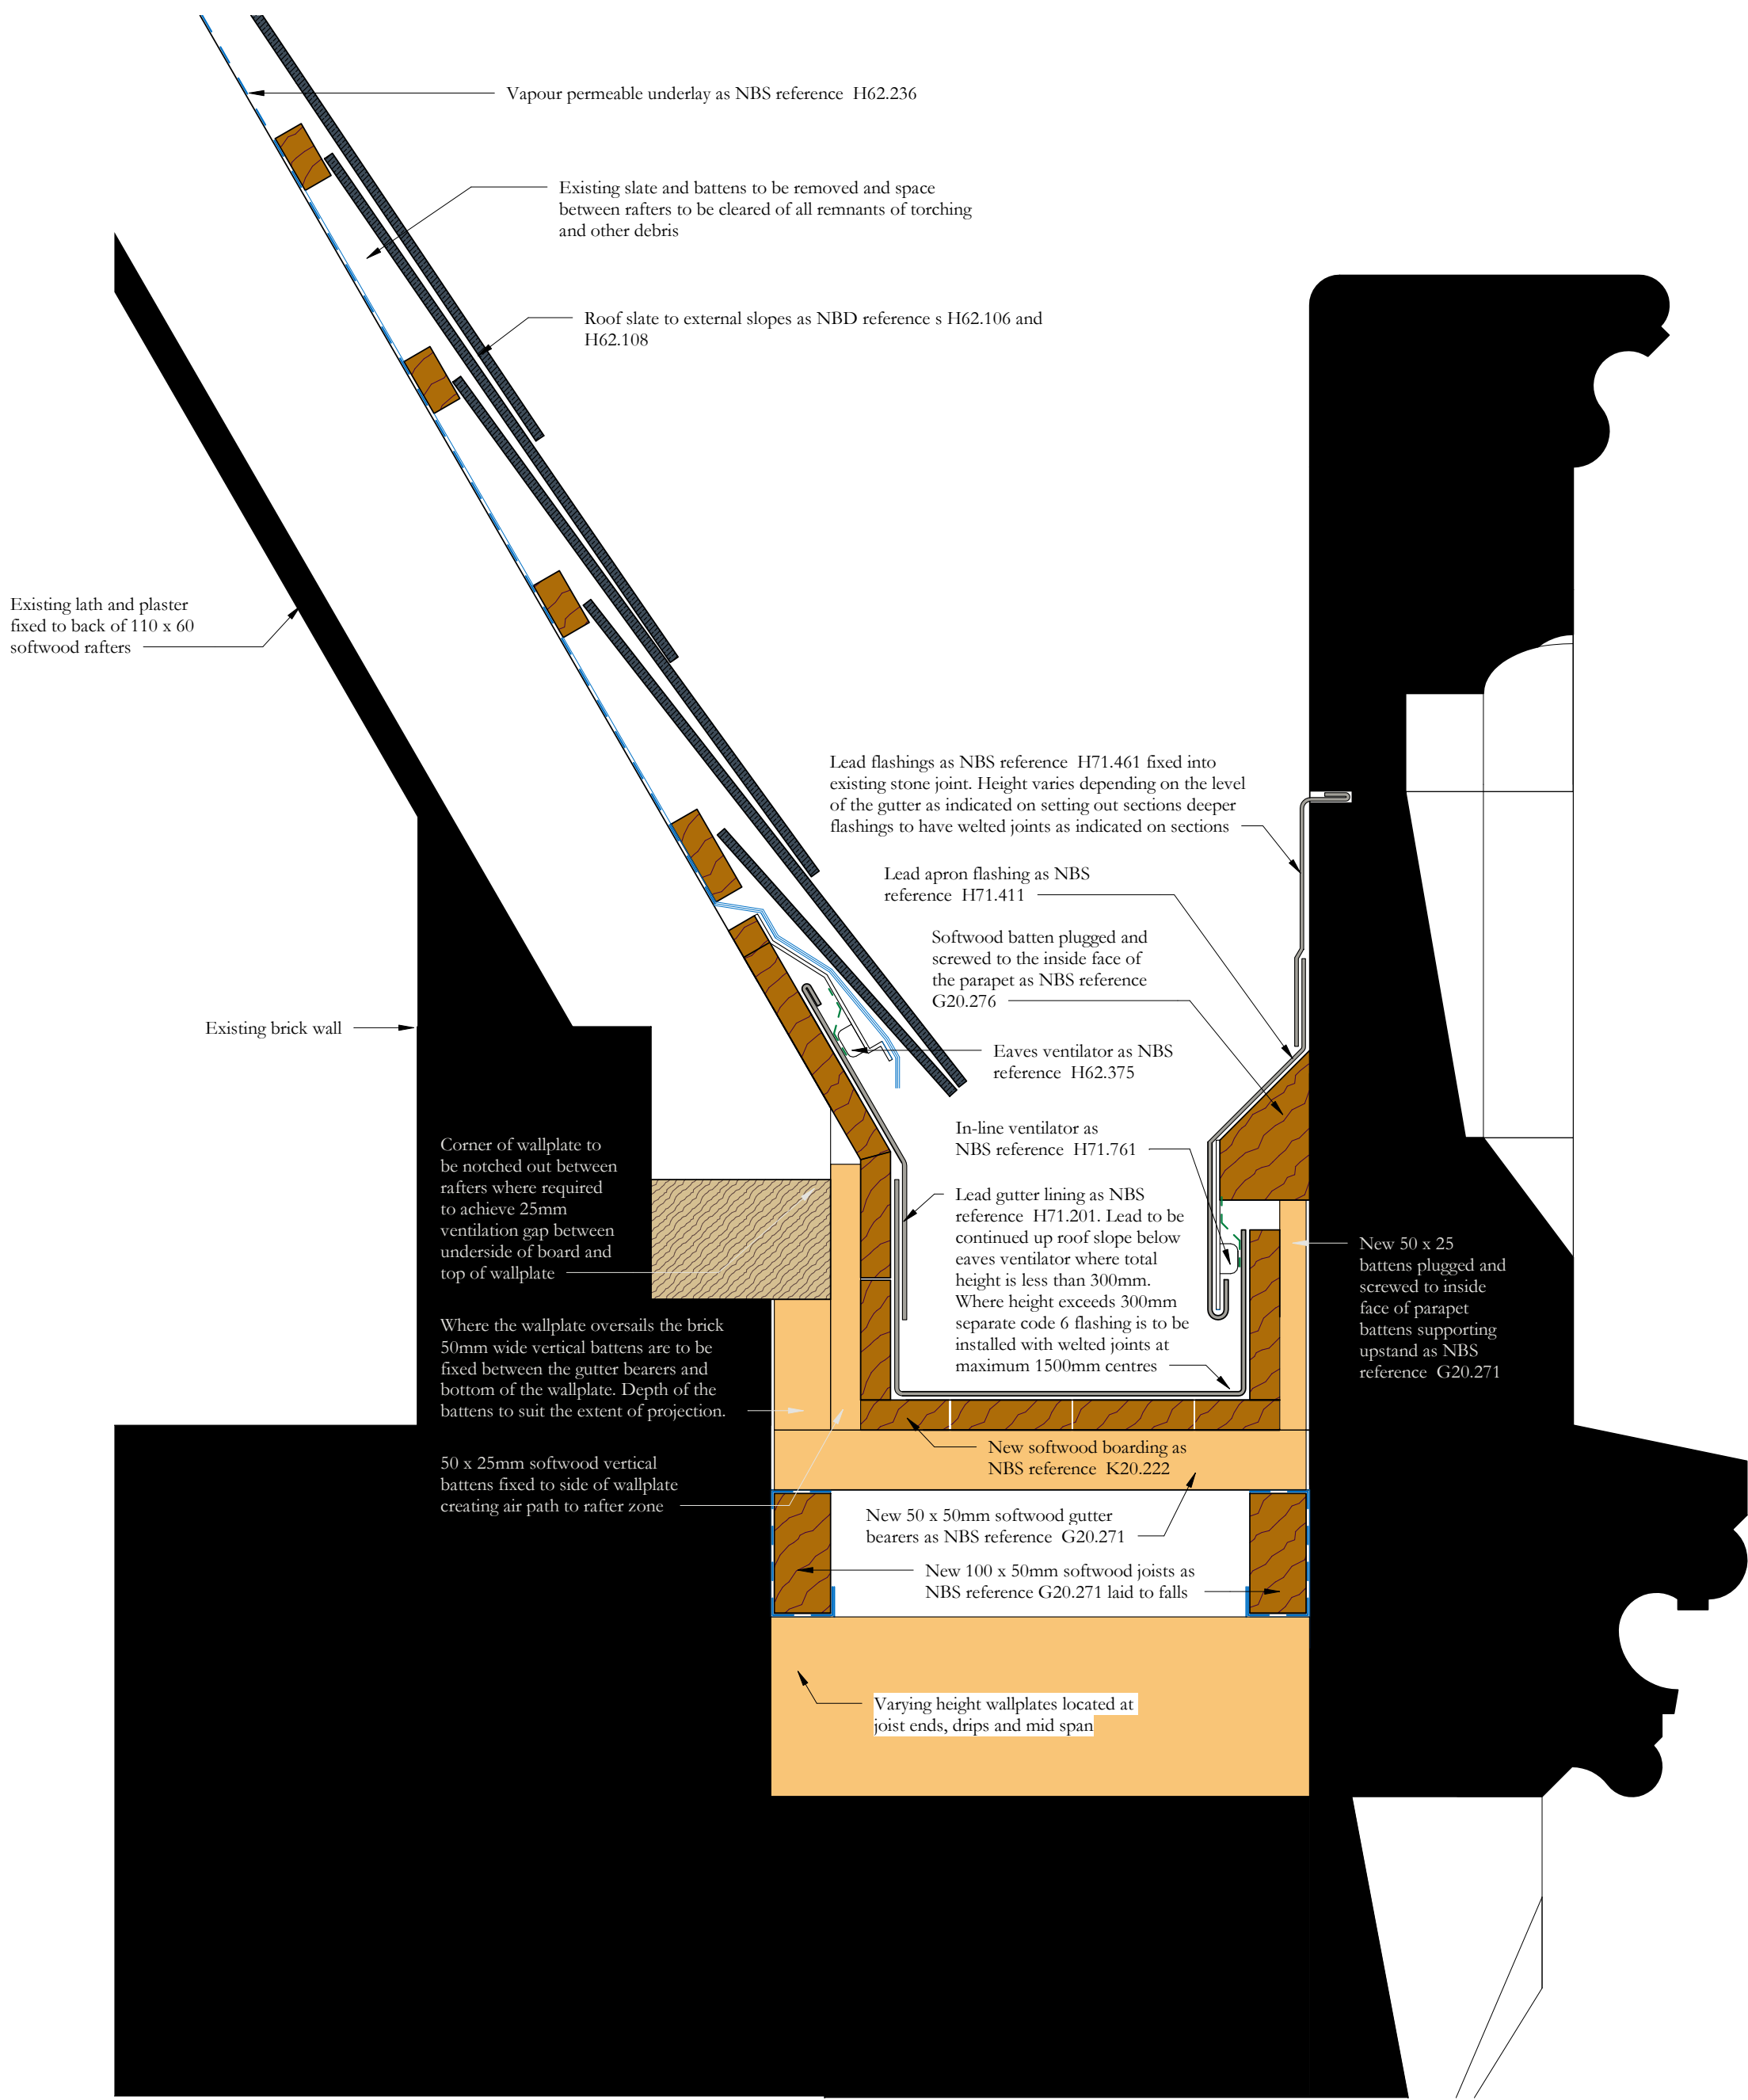


**Parapet gutter detail**  
**Roofs NR01, NR03, NR05, SR10, SR12, SR13, ER04, ER06, ER08, ER09, WR19, WR20, WR22 and WR27**  
Scale 1:5

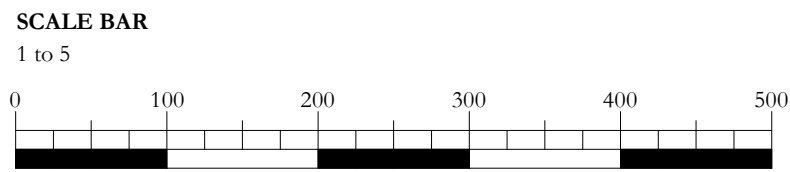

RF\_2\_PUR\_Bird  
guano likely to be  
encountered in roof  
spaces



RF\_1\_PUR\_No  
in-situ leadwelding  
permitted

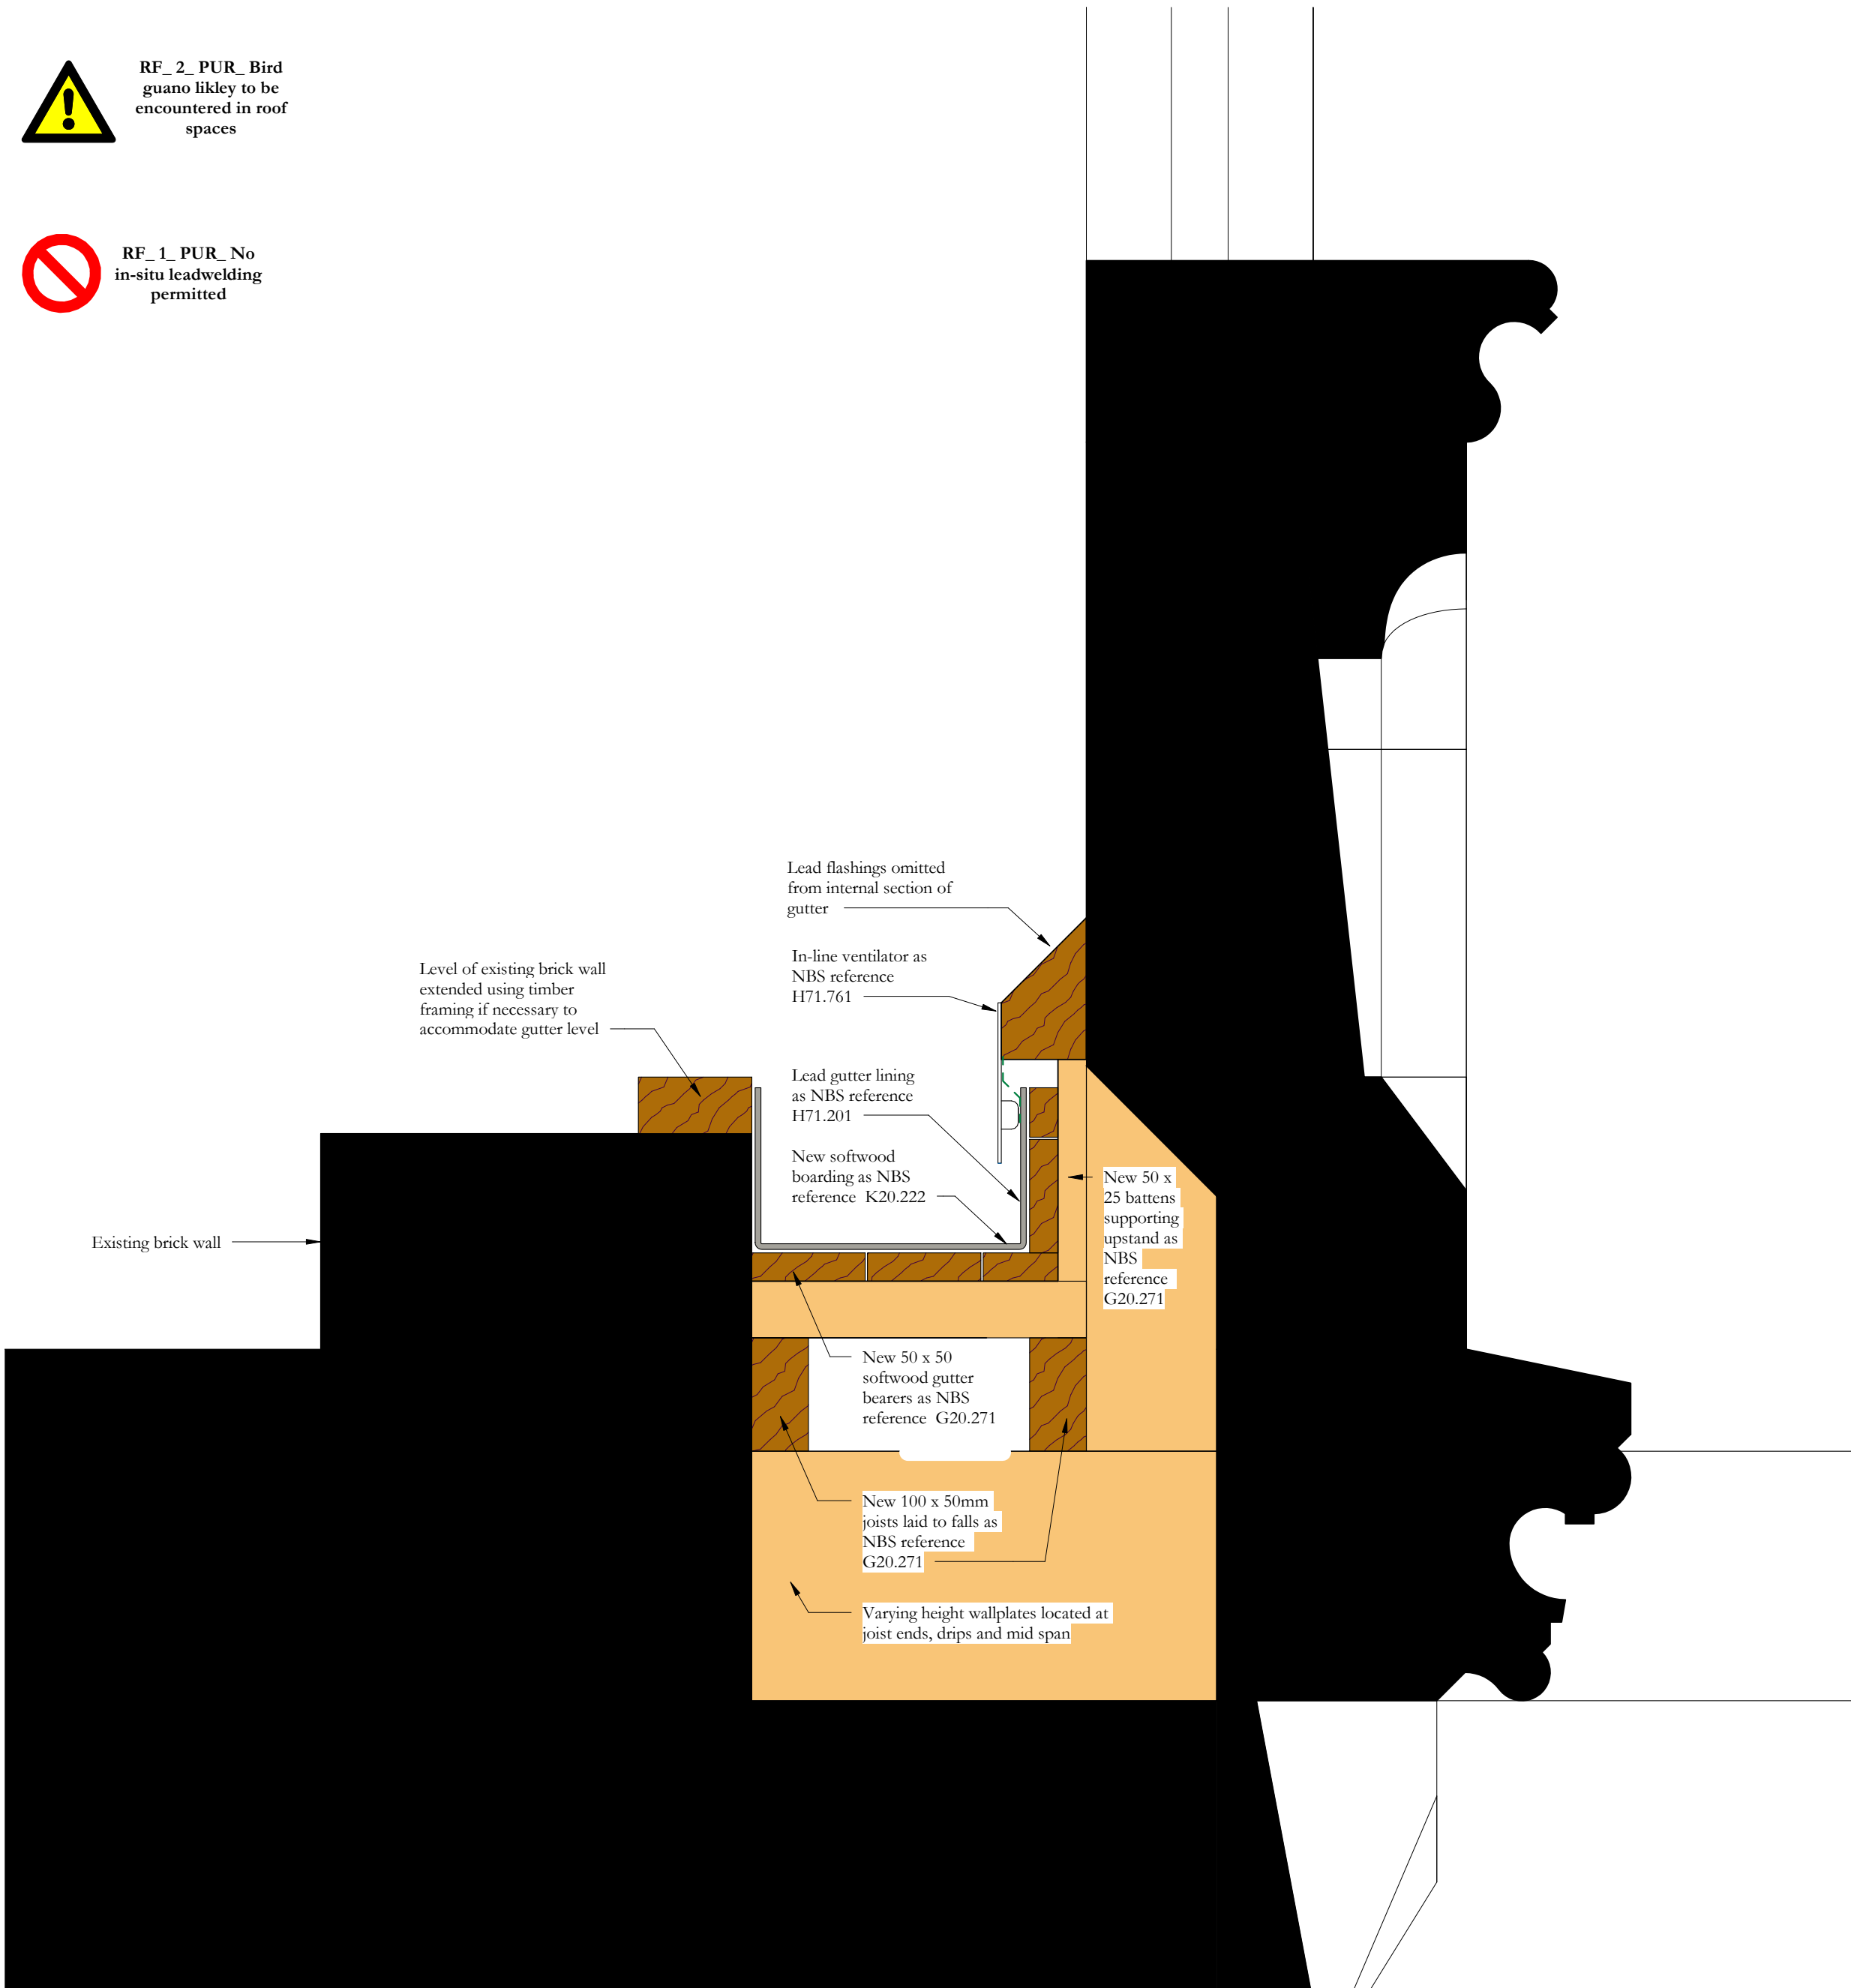

**Gutter detail through dormers**  
**Roofs NR01, NR03, NR05, SR10, SR12, SR13, ER04, ER06, ER08 and ER09**  
Scale 1:5

Scale Bars to be used as guidance only - refer to sheet size below

|        |    |      |      |      |      |      |      |      |      |
|--------|----|------|------|------|------|------|------|------|------|
| 1:100  | mm | 1000 | 2000 | 3000 | 4000 | 5000 | 6000 | 7000 | 8000 |
| 1:200  | mm | 1000 | 2000 | 3000 | 4000 | 5000 | 6000 | 7000 | 8000 |
| 1:500  | m  | 15   | 30   | 45   | 60   | 75   | 90   | 105  | 120  |
| 1:1250 | m  | 10   | 20   | 30   | 40   | 50   | 60   | 70   | 80   |

**Notes:**  
Drawings are based on survey data and may not accurately represent what is physically present.  
Do not scale from this drawing. All dimensions are to be verified on site before proceeding with the work.  
All dimensions are in millimeters unless noted otherwise.  
Purcell shall be notified in writing of any discrepancies.

**Revision 03:** Lead weathering to cornice omitted. Gutter details amended following opening up and survey of gutter

**Revision 02:** Drawing and detail titles amended. Scale bar added. Status updated to S4 Construction.

|       |            |          |       |                            |
|-------|------------|----------|-------|----------------------------|
| 03    | 08/08/2022 | JC       | GR    | See note in revision cloud |
| 02    | 07/05/2020 | JC       | GR    | See note in revision cloud |
| 01    | 24/06/2019 | JC       | GR    | Annotation amended         |
| -     | 29/04/2019 | JC       | GR    | First Issue                |
| ISSUE | DATE       | APPROVED | DRAWN | DESCRIPTION                |



OUR  
TOWN  
HALL  
PROJECT



PURCELL

Project Office, Town Hall, MANCHESTER M60 2L1  
+44 (0) 7970 097 432  
www.purcelluk.com

|                |                                                                           |  |  |
|----------------|---------------------------------------------------------------------------|--|--|
| PROJECT STATUS | Riba Stage 5                                                              |  |  |
| CLIENT         | Manchester City Council                                                   |  |  |
| PROJECT        | Our Town Hall                                                             |  |  |
| DRAWING TITLE  | Parapet gutter details to Lloyd Street, Cooper Street and Princess Street |  |  |
| SIZE & SCALE   | A1: 1 : 5                                                                 |  |  |
| DRAWING STATUS | S4 Construction                                                           |  |  |
| JOB NUMBER     | 236959                                                                    |  |  |
| DRAWING NO.    | OTH-PUR-TH-RF-DWG-A-7001 03                                               |  |  |
| REV            |                                                                           |  |  |

© PURCELL 2019. PURCELL ® IS THE TRADING NAME OF PURCELL ARCHITECTURE LTD.