

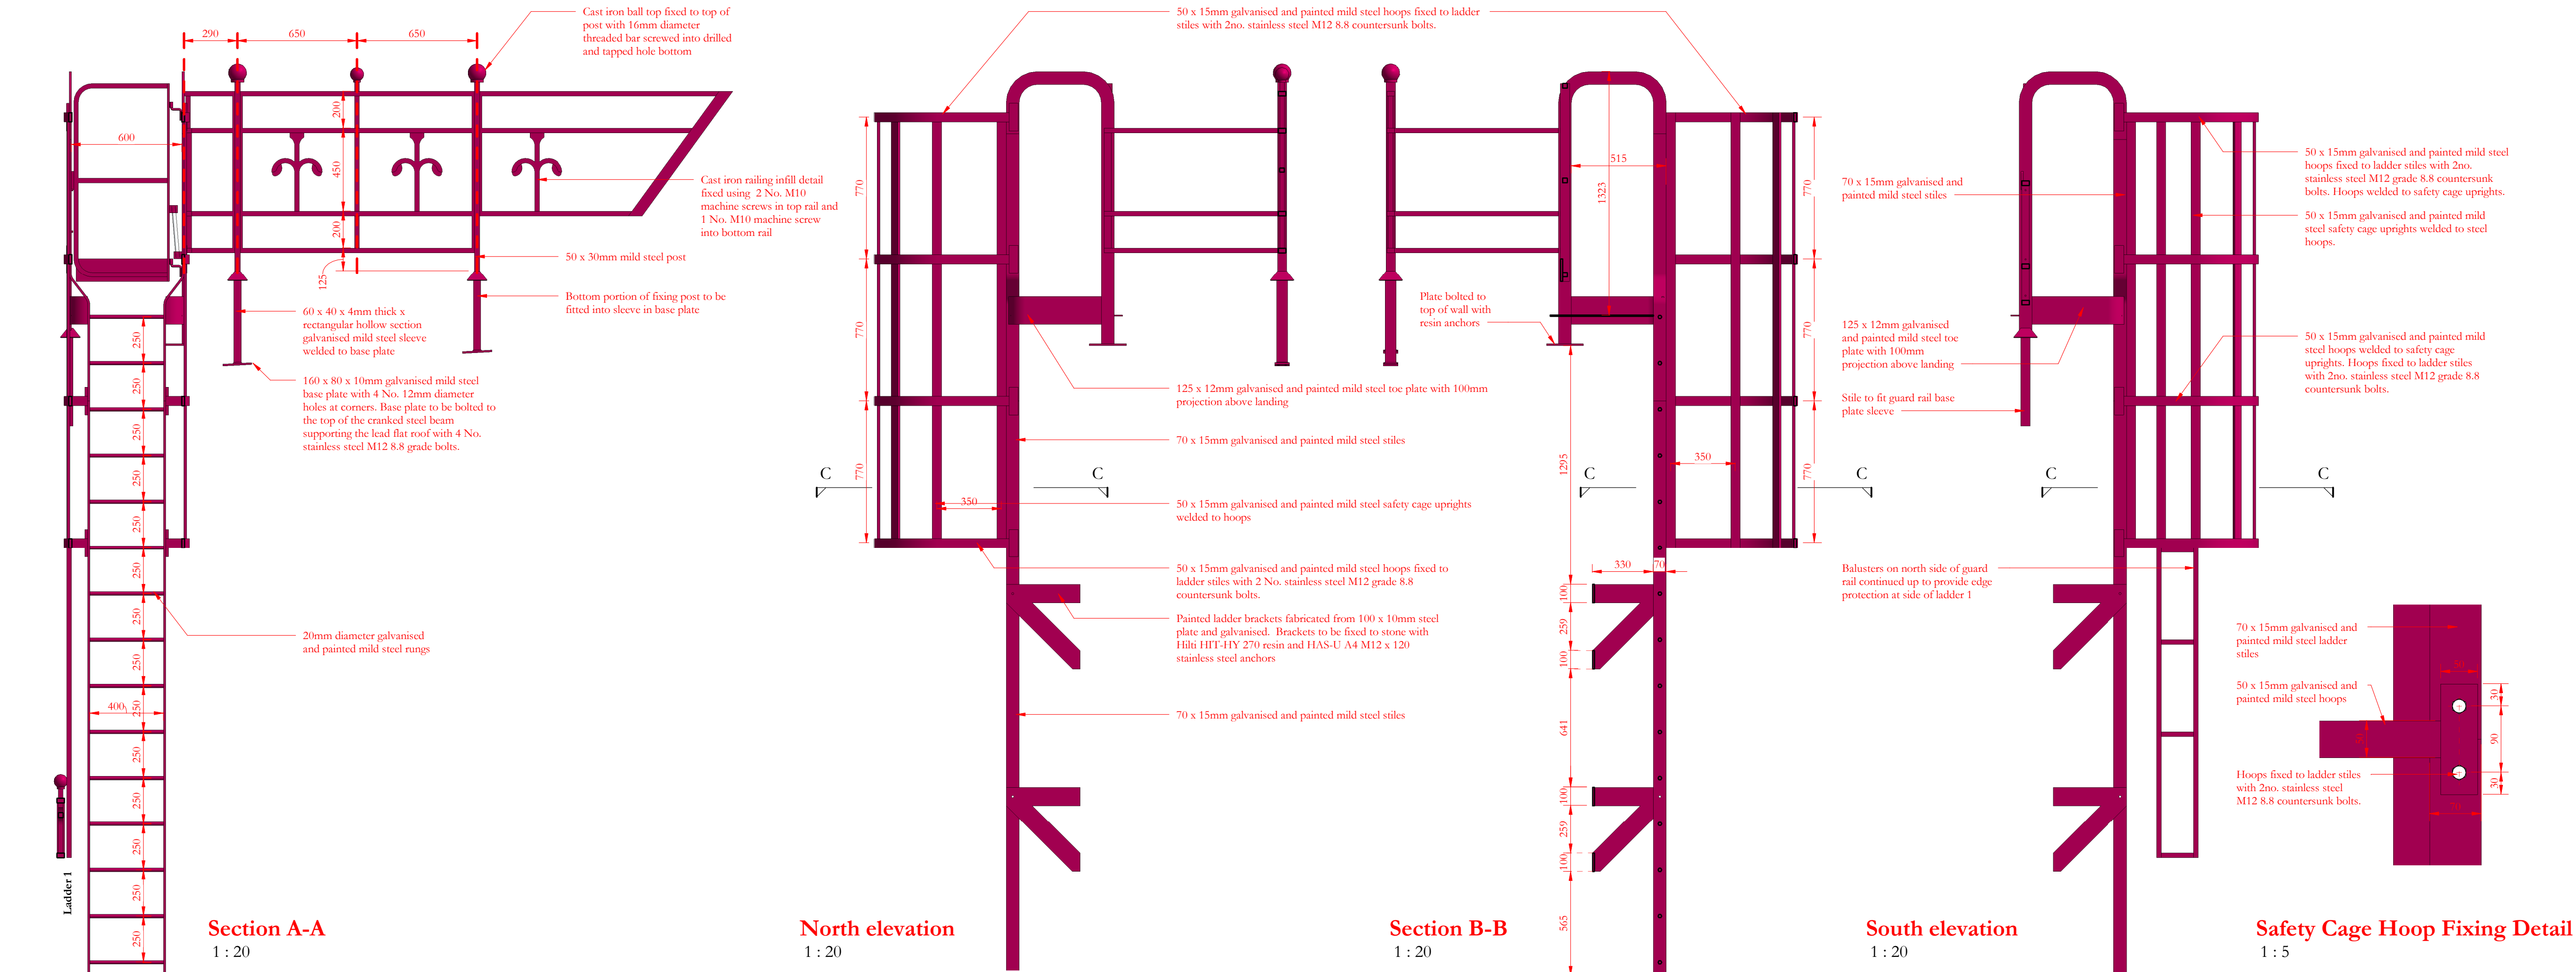
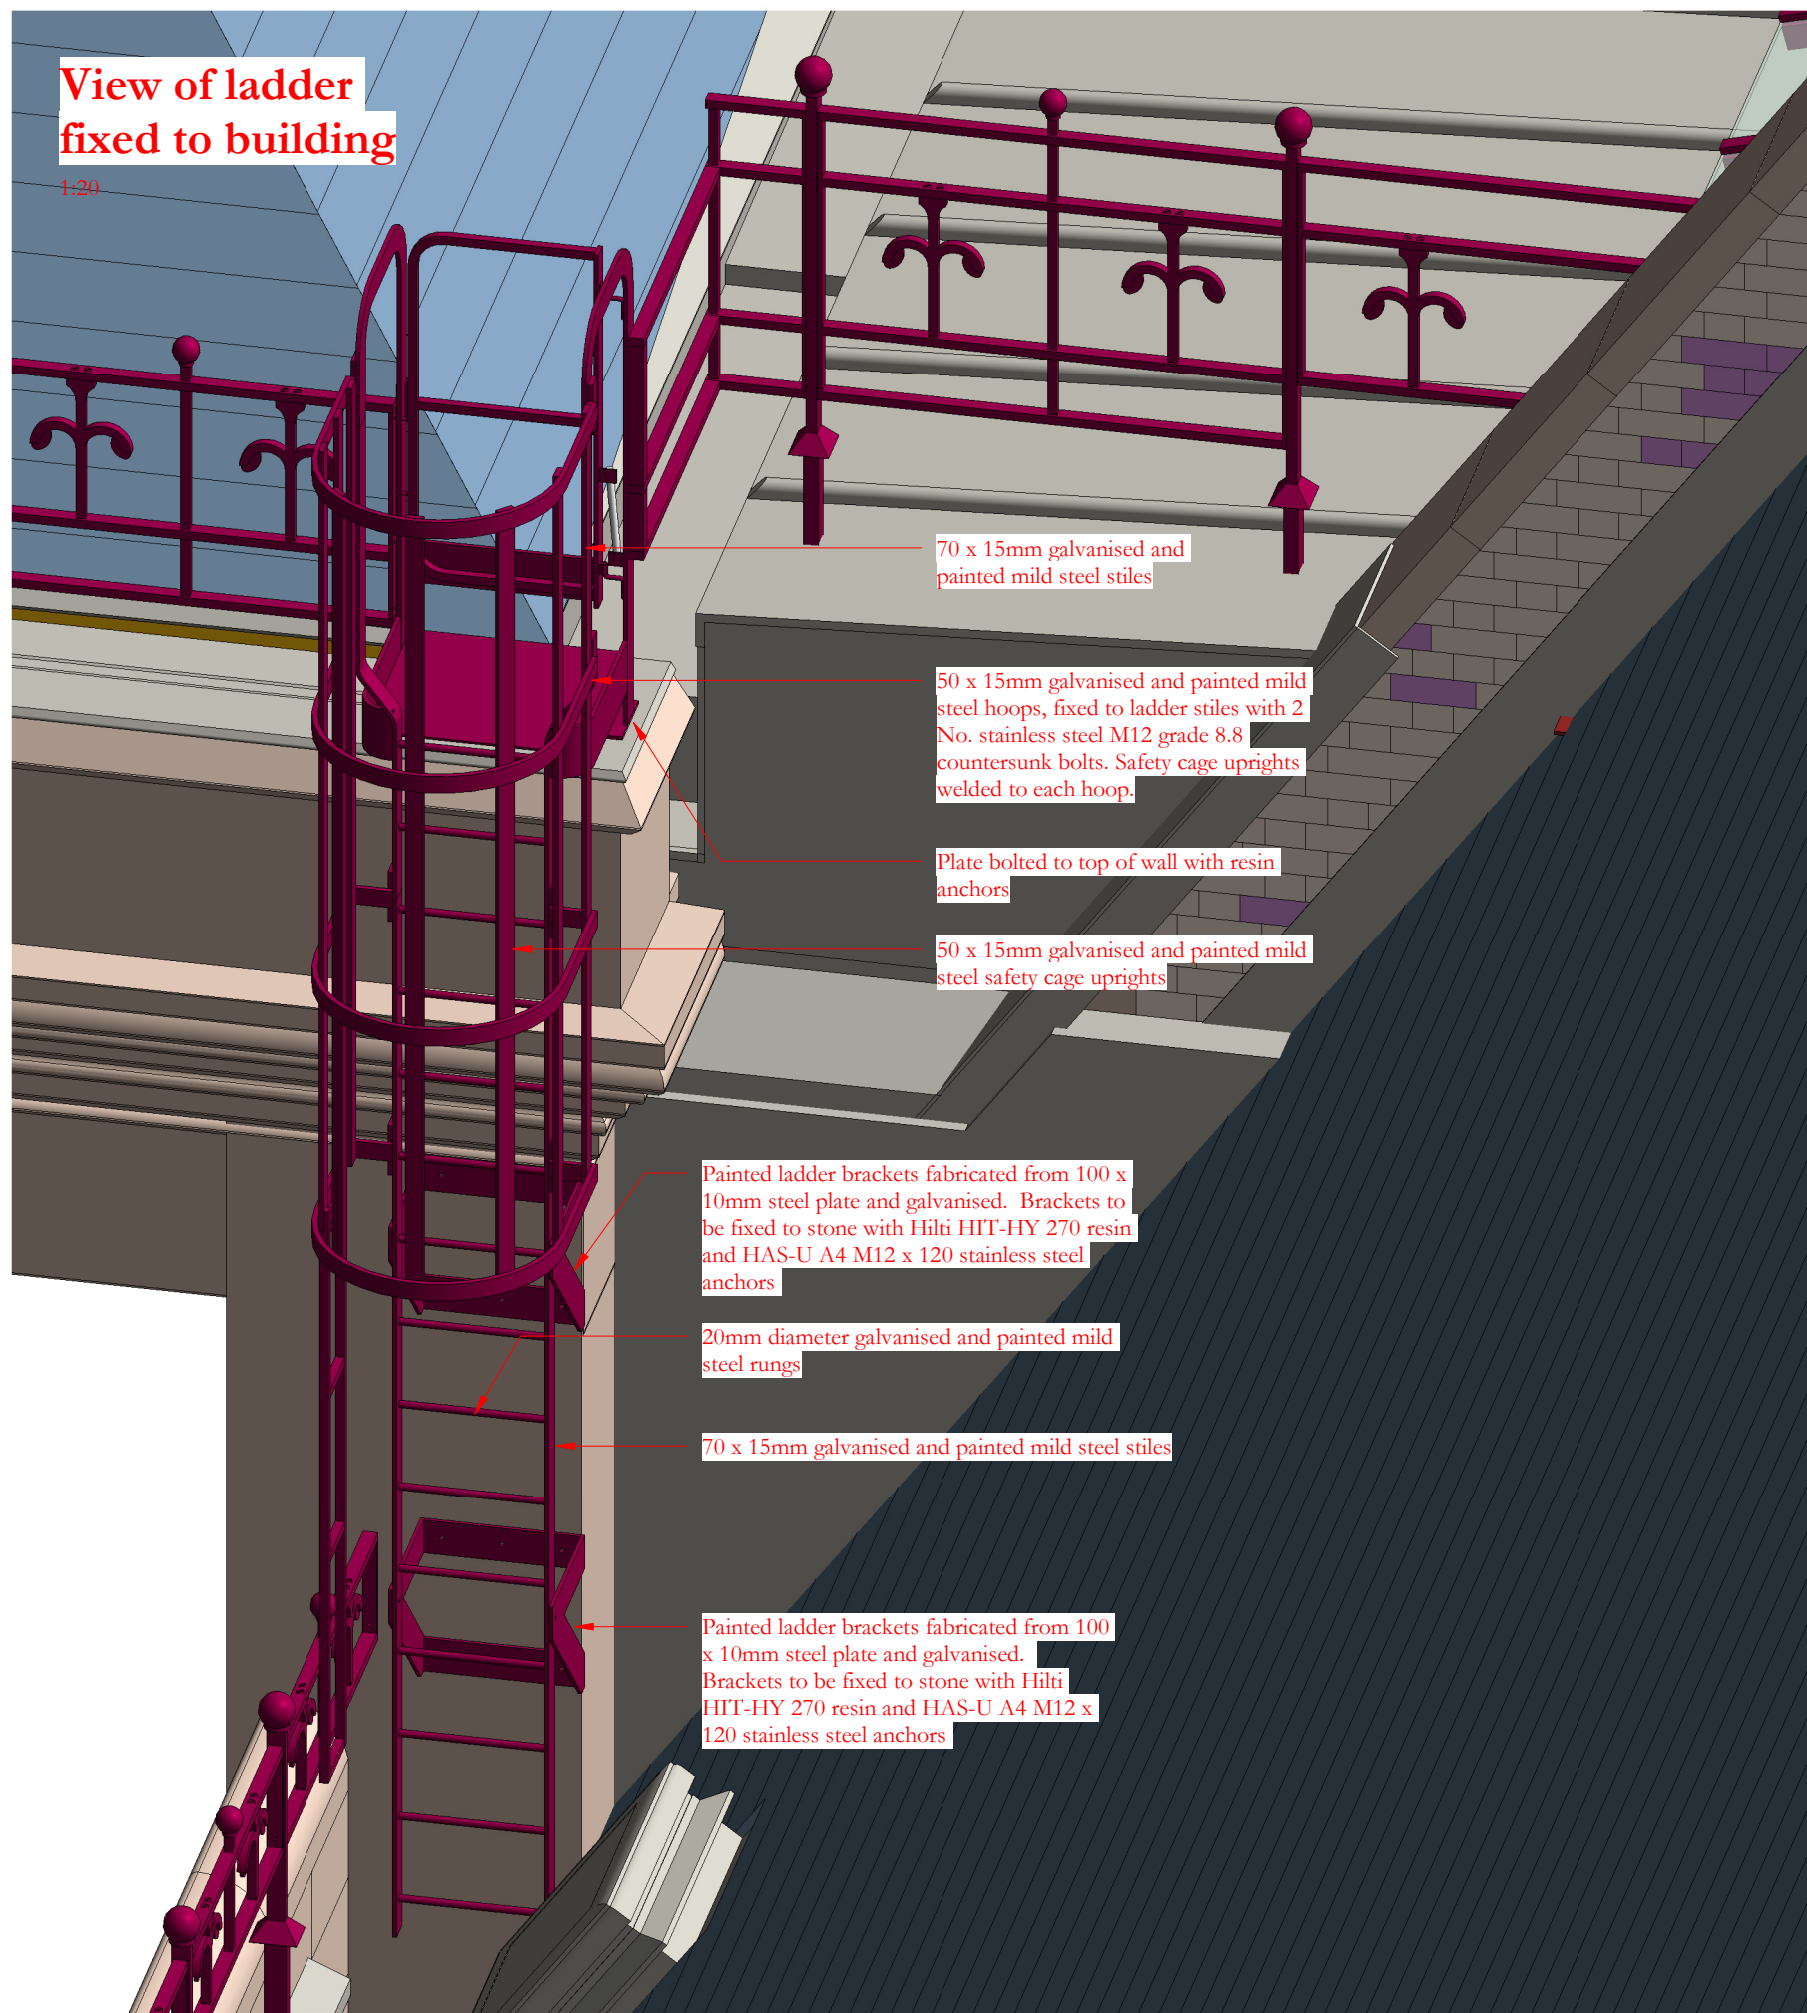


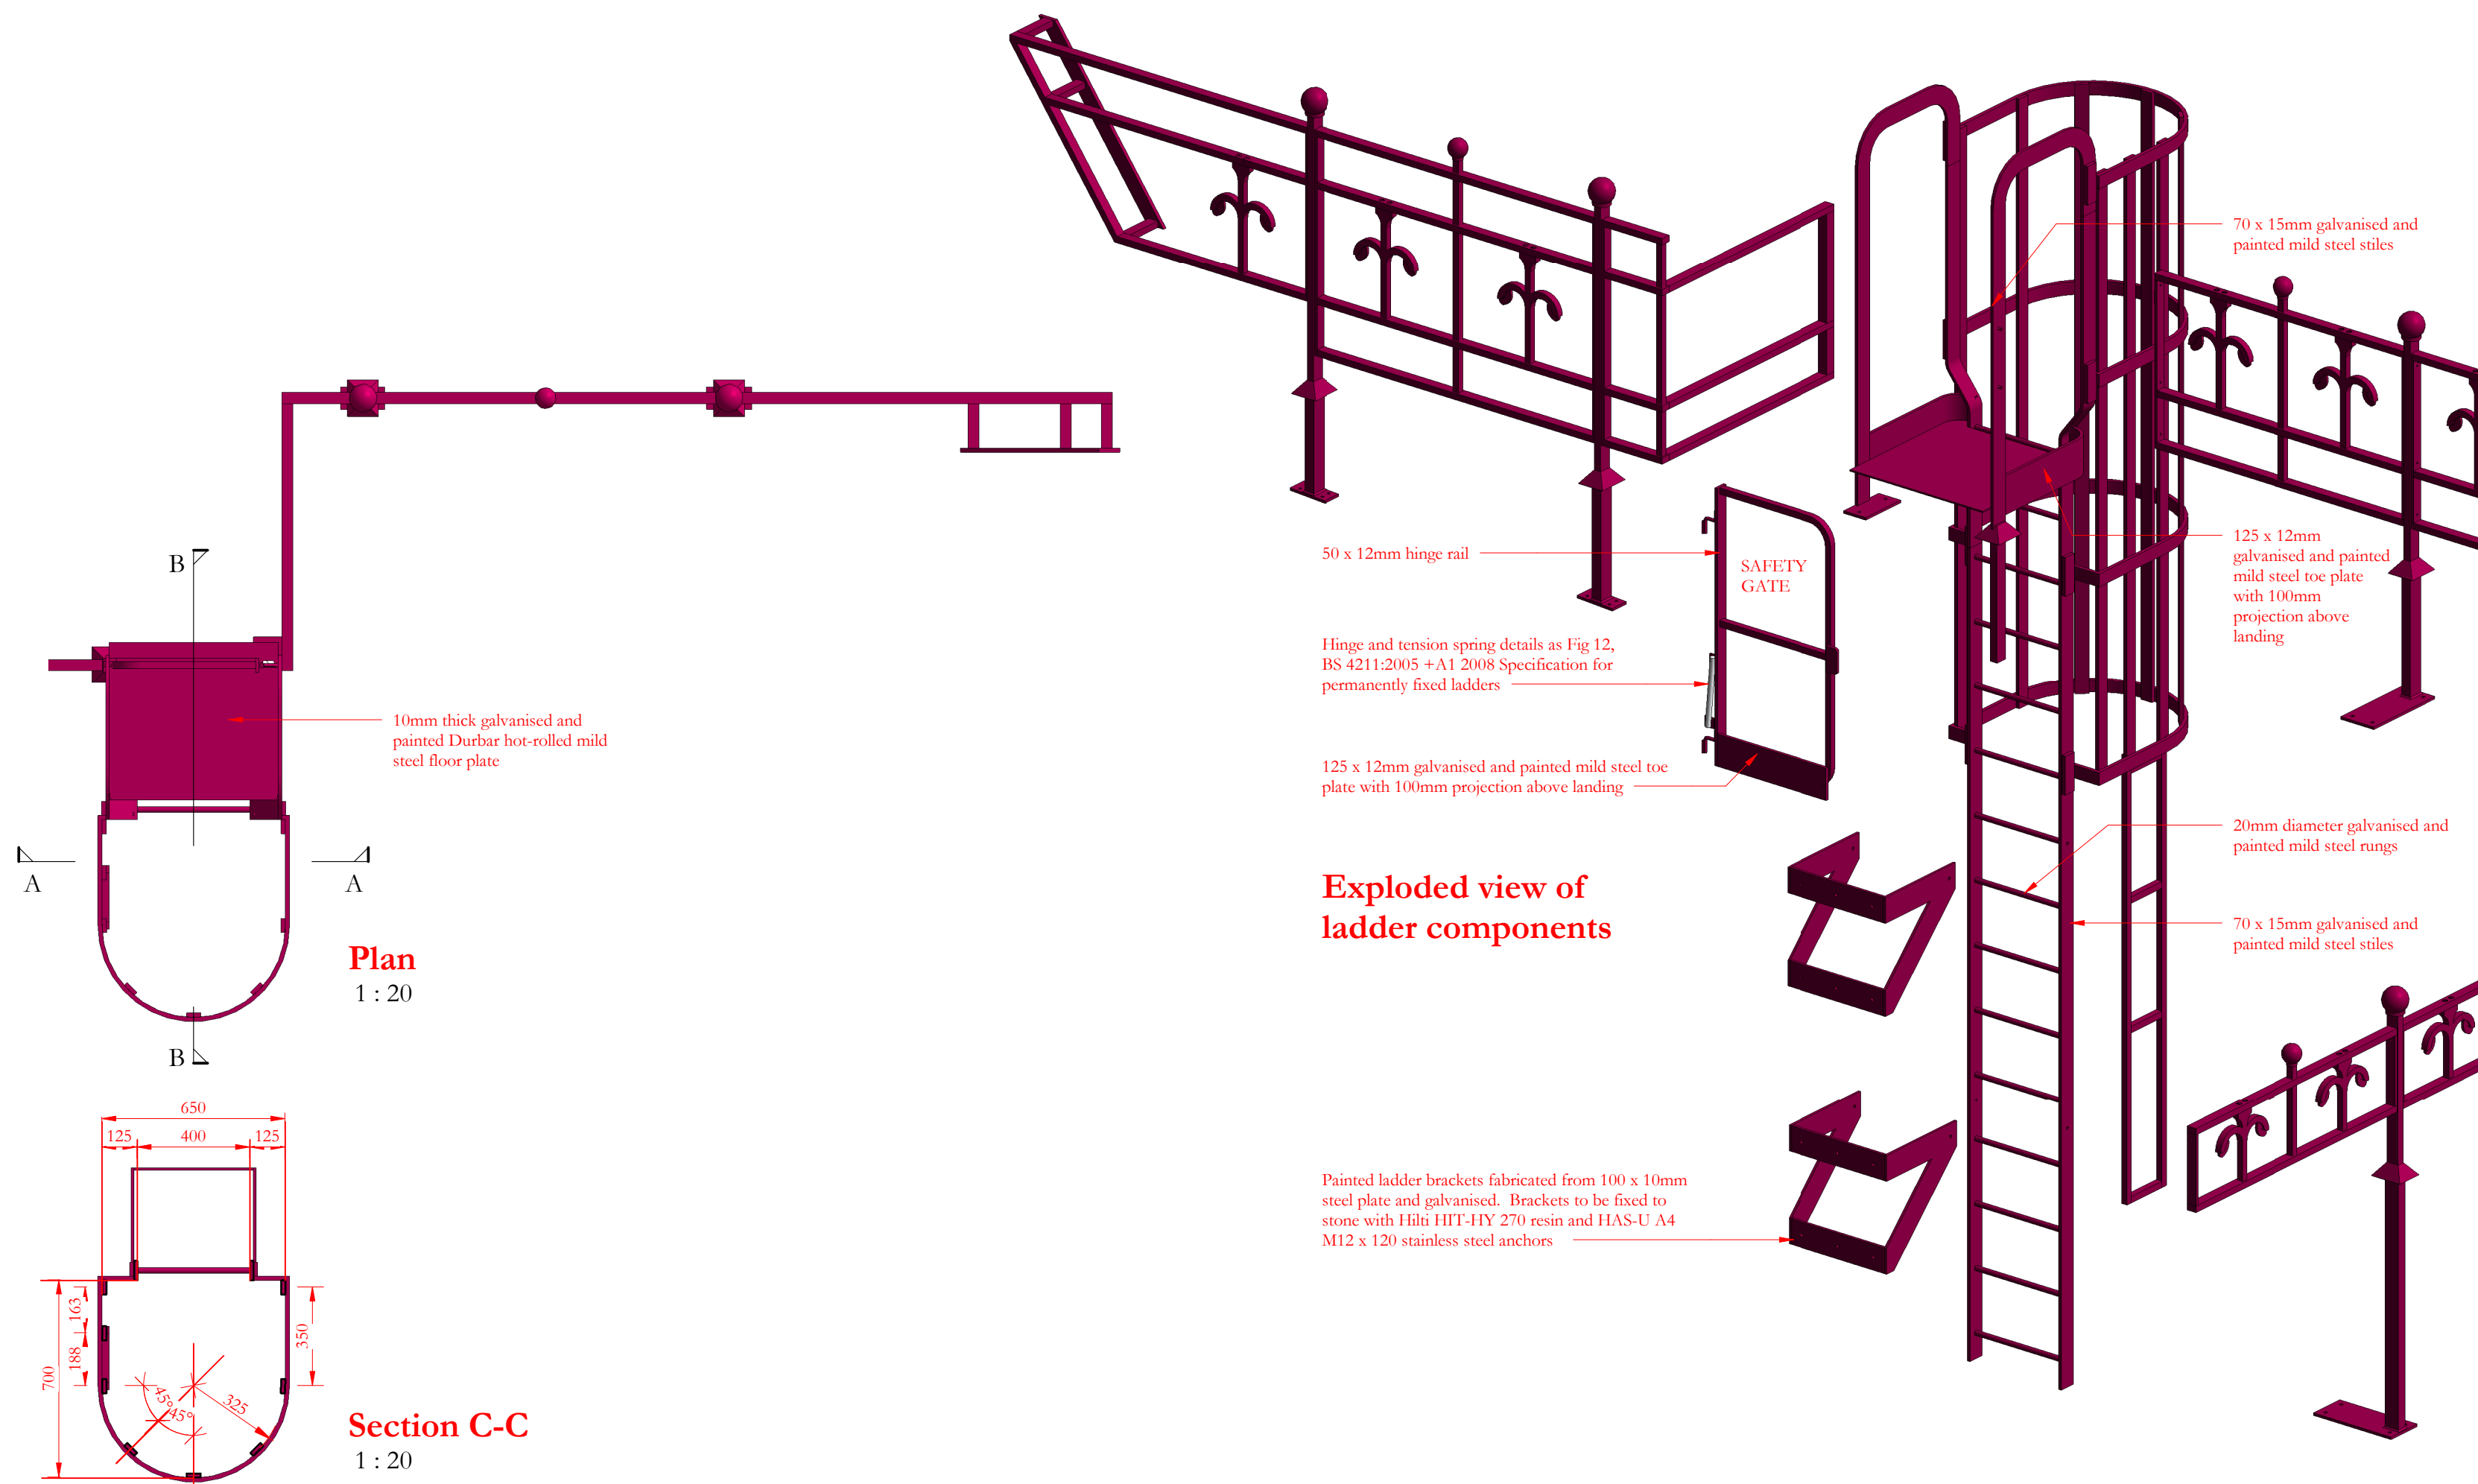

Scale Bars to be used as guidance only - refer to sheet size below

1:100	mm	1000	2000	3000	4000	5000	6000	7000	8000
1:200	mm	15	30	45	60	75	90	105	120
1:500	m	5	10	15	20	25	30	35	40
1:1250	m	10	20	30	40	50	60	70	80

Notes:
Drawings are based on survey data and may not accurately represent what is physically present.
Do not scale from this drawing. All dimensions are to be verified on site before proceeding with the work.
All dimensions are in millimeters unless noted otherwise.
Purcell shall be notified in writing of any discrepancies.

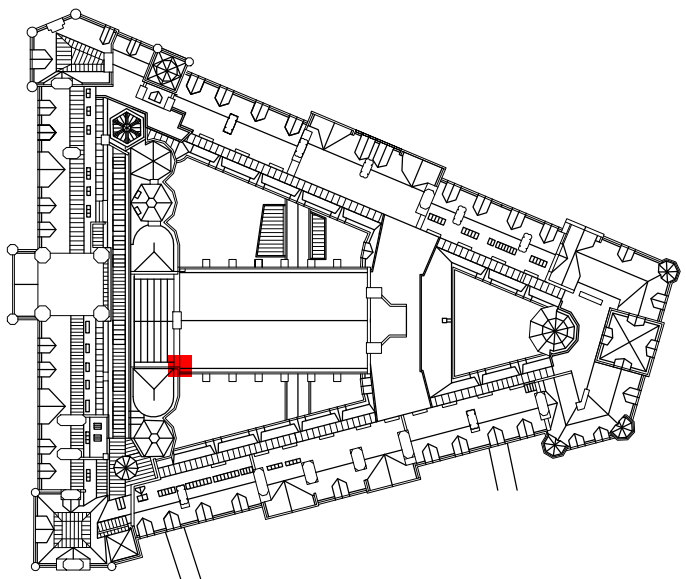

Revision 03: Ladder arrangement reconfigured. Split ladder with cantilevered landing changed to single ladder

Revision 02: Drawing re-issued for construction

Revision 01: Safety gates added to intermediate platform and at opening in roof railing. Details of ladder and platform fixing brackets updated. Exploded view of ladder components added.

ISSUE	DATE	APPROVED	DRAWN	DESCRIPTION
03	16/05/2023	JC	GR	See note in revision cloud
02	06/09/2021	JC	GR	See note in revision cloud
01	12/06/2020	JC	GR	See note in revision cloud
-	10/12/2019	GR	EP	First Issue



Project Office, Town Hall, MANCHESTER M60 2L1
+44 (0) 7970 097 432
www.purcelluk.com

PROJECT STATUS	RIBA Stage 5
CLIENT	Manchester City Council
PROJECT	Our Town Hall
DRAWING TITLE	Roof access ladder 05 - GHR02
SIZE & SCALE	A1:As indicated
DRAWING STATUS	S3 For review and comment

JOB NUMBER 236959

DRAWING NO. REV

OTH-PUR-TH-RF-DWG-A-7035 03

© PURCELL 2019. PURCELL ® IS THE TRADING NAME OF PURCELL ARCHITECTURE LTD.

07/08/2023 15:56:00