


Notes:
Drawings are based on survey data and may not accurately represent what is physically present.
Do not scale from this drawing. All dimensions are to be verified on site before proceeding with the work.
All dimensions are in millimeters unless noted otherwise.
Purcell shall be notified in writing of any discrepancies.

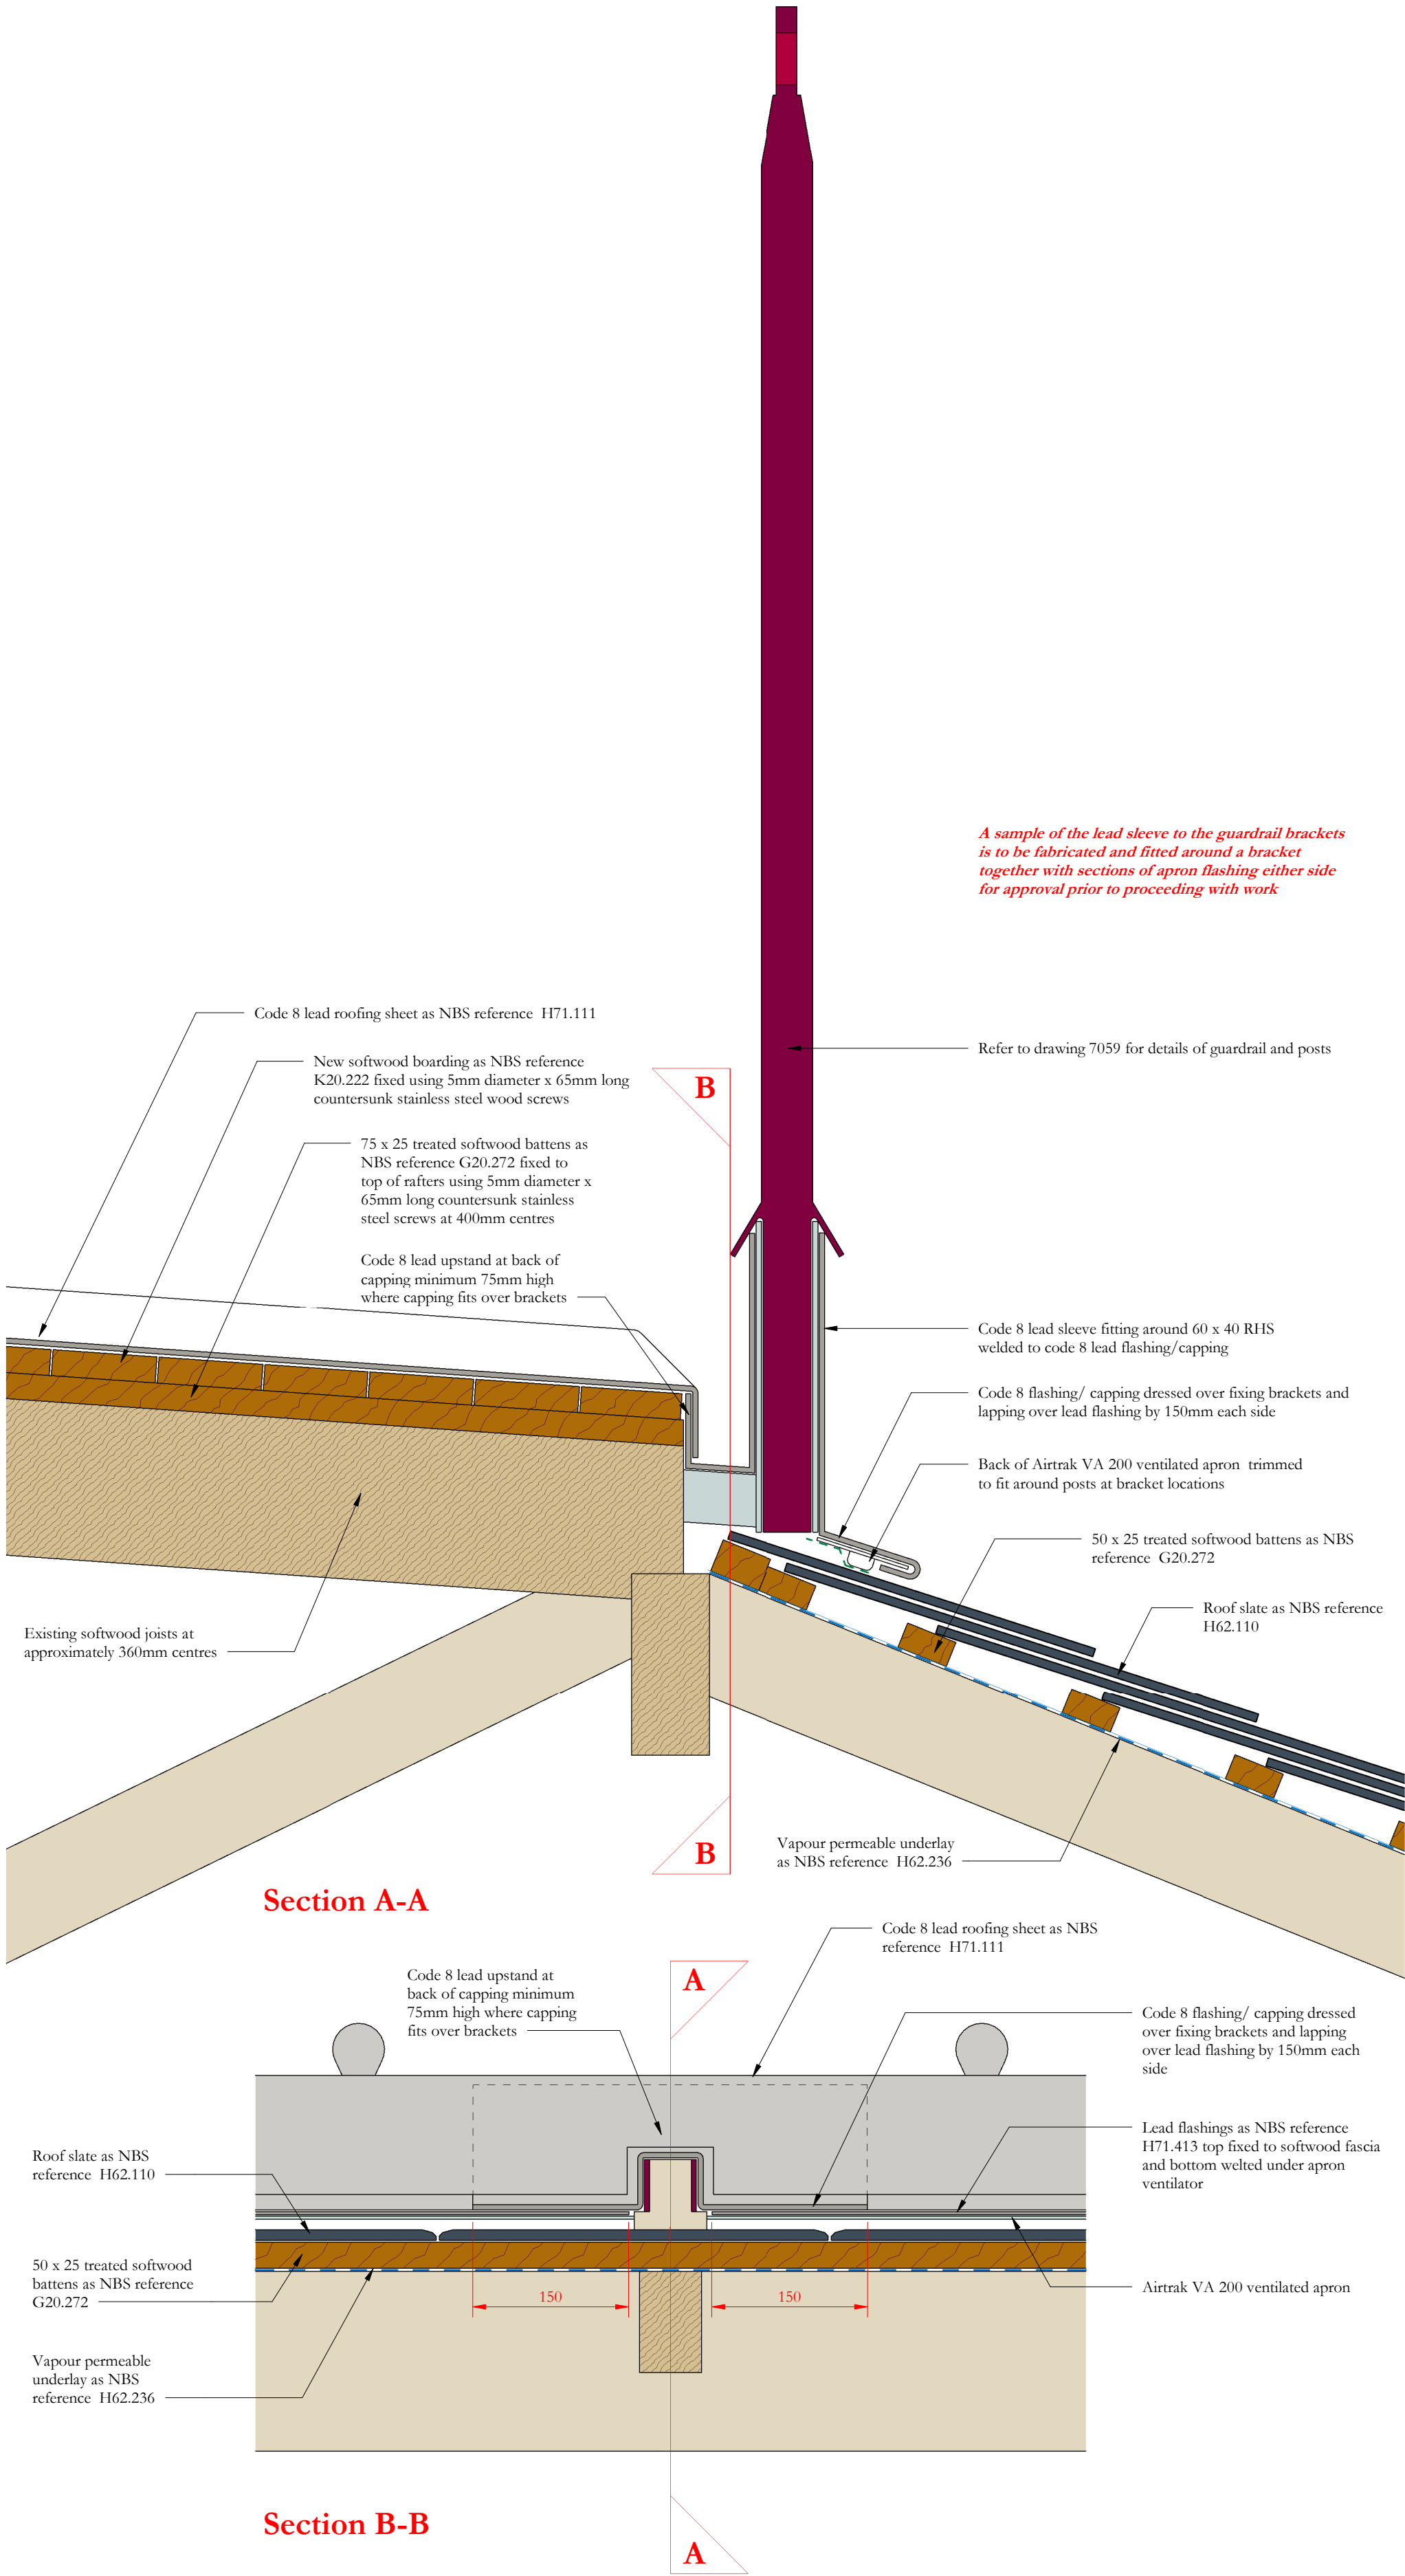

Revision 01: Softwood fascia omitted and substituted with 100 x 50mm noggins between joists packed off beam with 44 x 44 x 50mm softwood packers

01	10/10/2024	JC	GR	See note in revision cloud
-	01/05/2024	JC	GR	First issue
ISSUE	DATE	APPROVED	DRAWN	DESCRIPTION



OUR
TOWN
HALL
PROJECT



Project Office, Room 308, Town Hall, MANCHESTER M60 2L1
+44 (0) 7970 097 432
www.purcelluk.com

PROJECT STATUS	RIBA Stage 5
CLIENT	Manchester City Council
PROJECT	Our Town Hall
DRAWING TITLE	Lead sleeve to guardrail brackets on roofs NCR02, NCR04, SCR01 and SCR04
SIZE & SCALE	A2: 1 :5
DRAWING STATUS	S4 Construction

JOB NUMBER	236959
DRAWING NO.	OTH-PUR-TH-RF-DWG-A-7475 01
REV	