


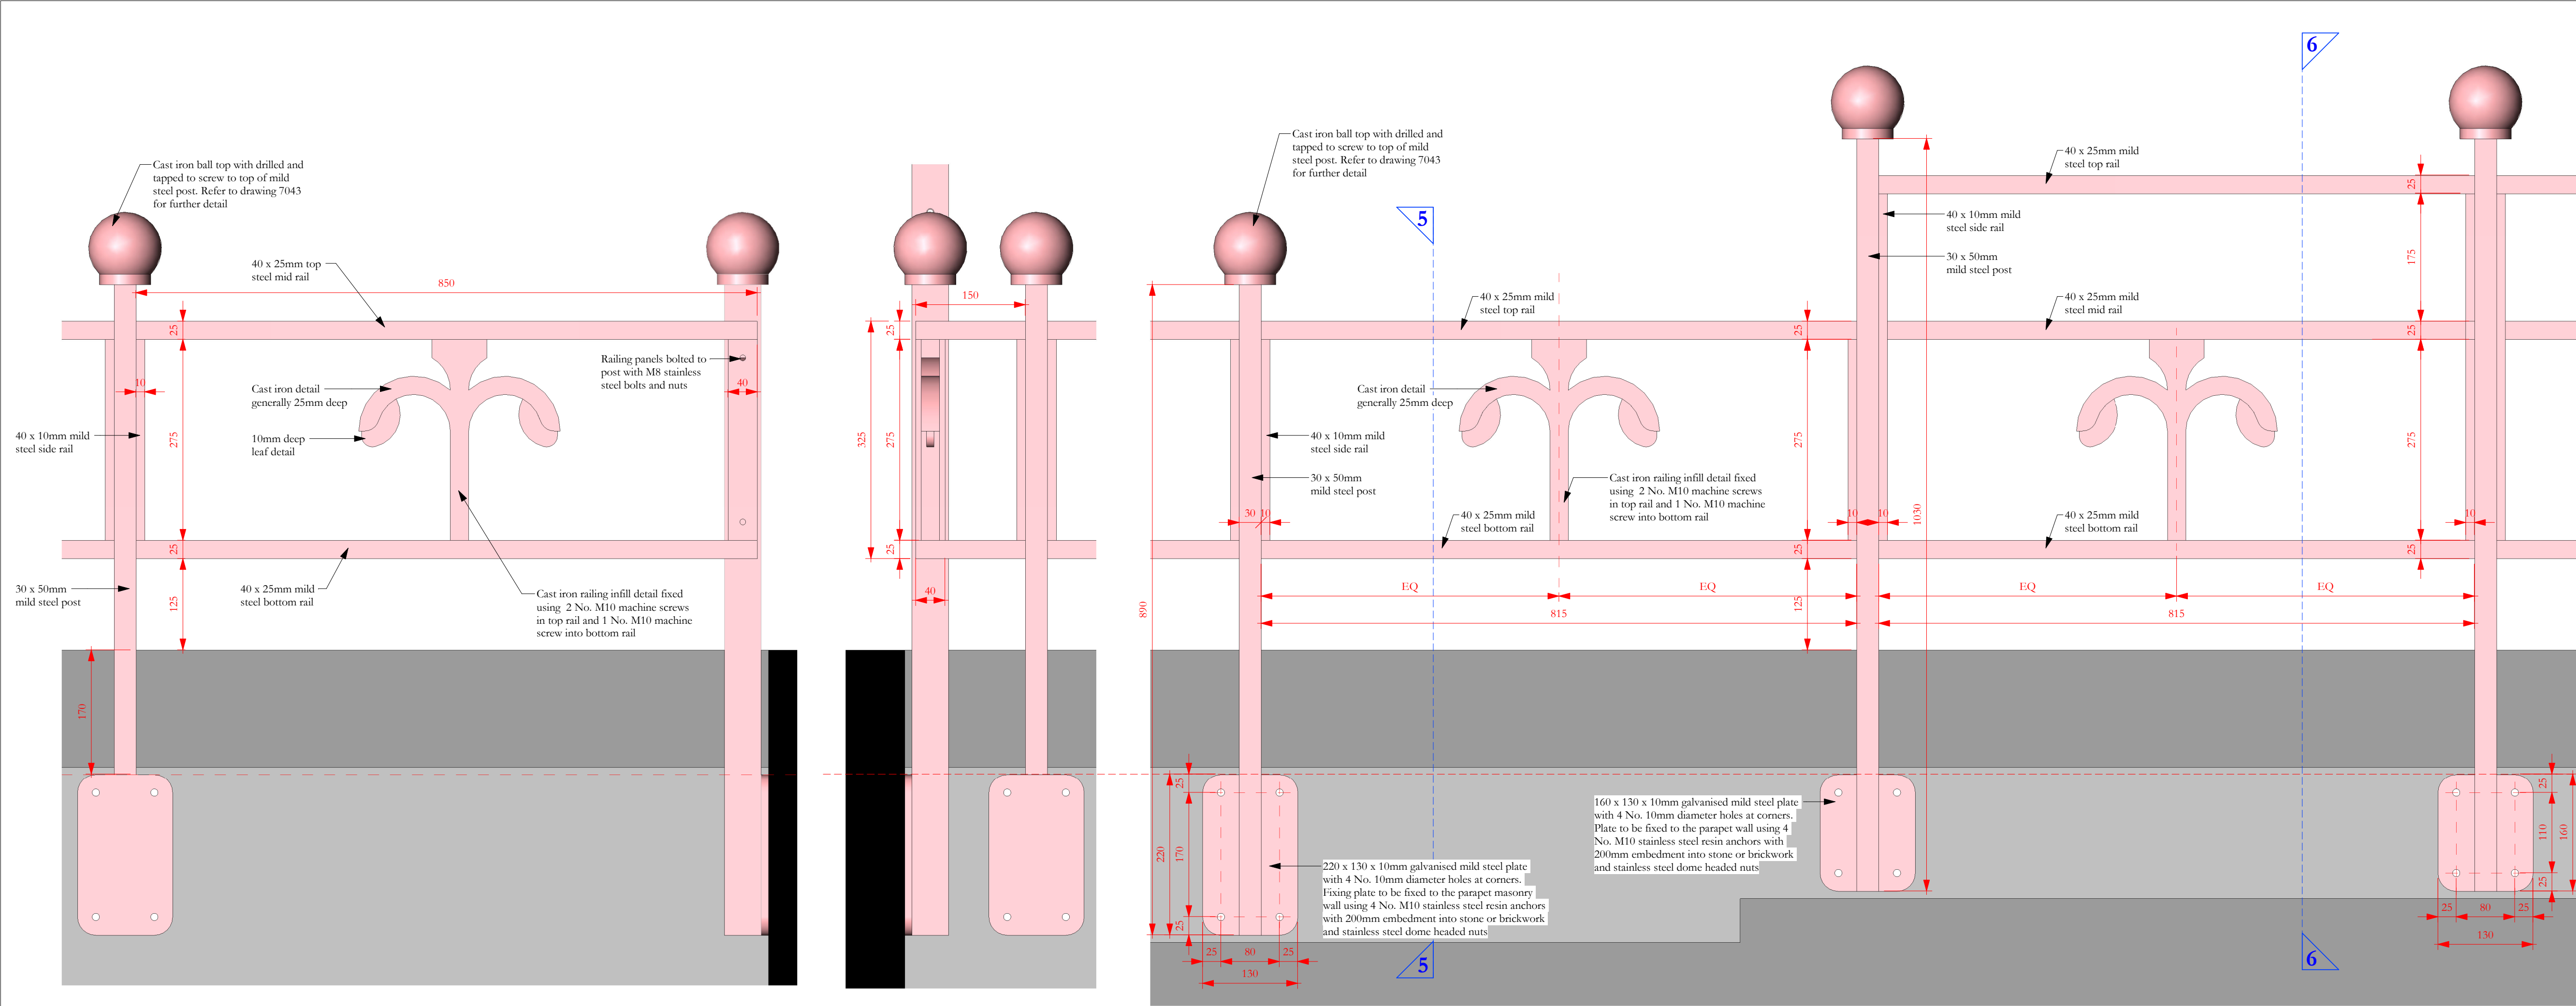

1 - CORNER PANEL LONG ELEVATION


Scale 1:5

2 - CORNER PANEL SHORT ELEVATION

Scale 1:5


3 - RAILING PANEL ELEVATION

Scale 1:5

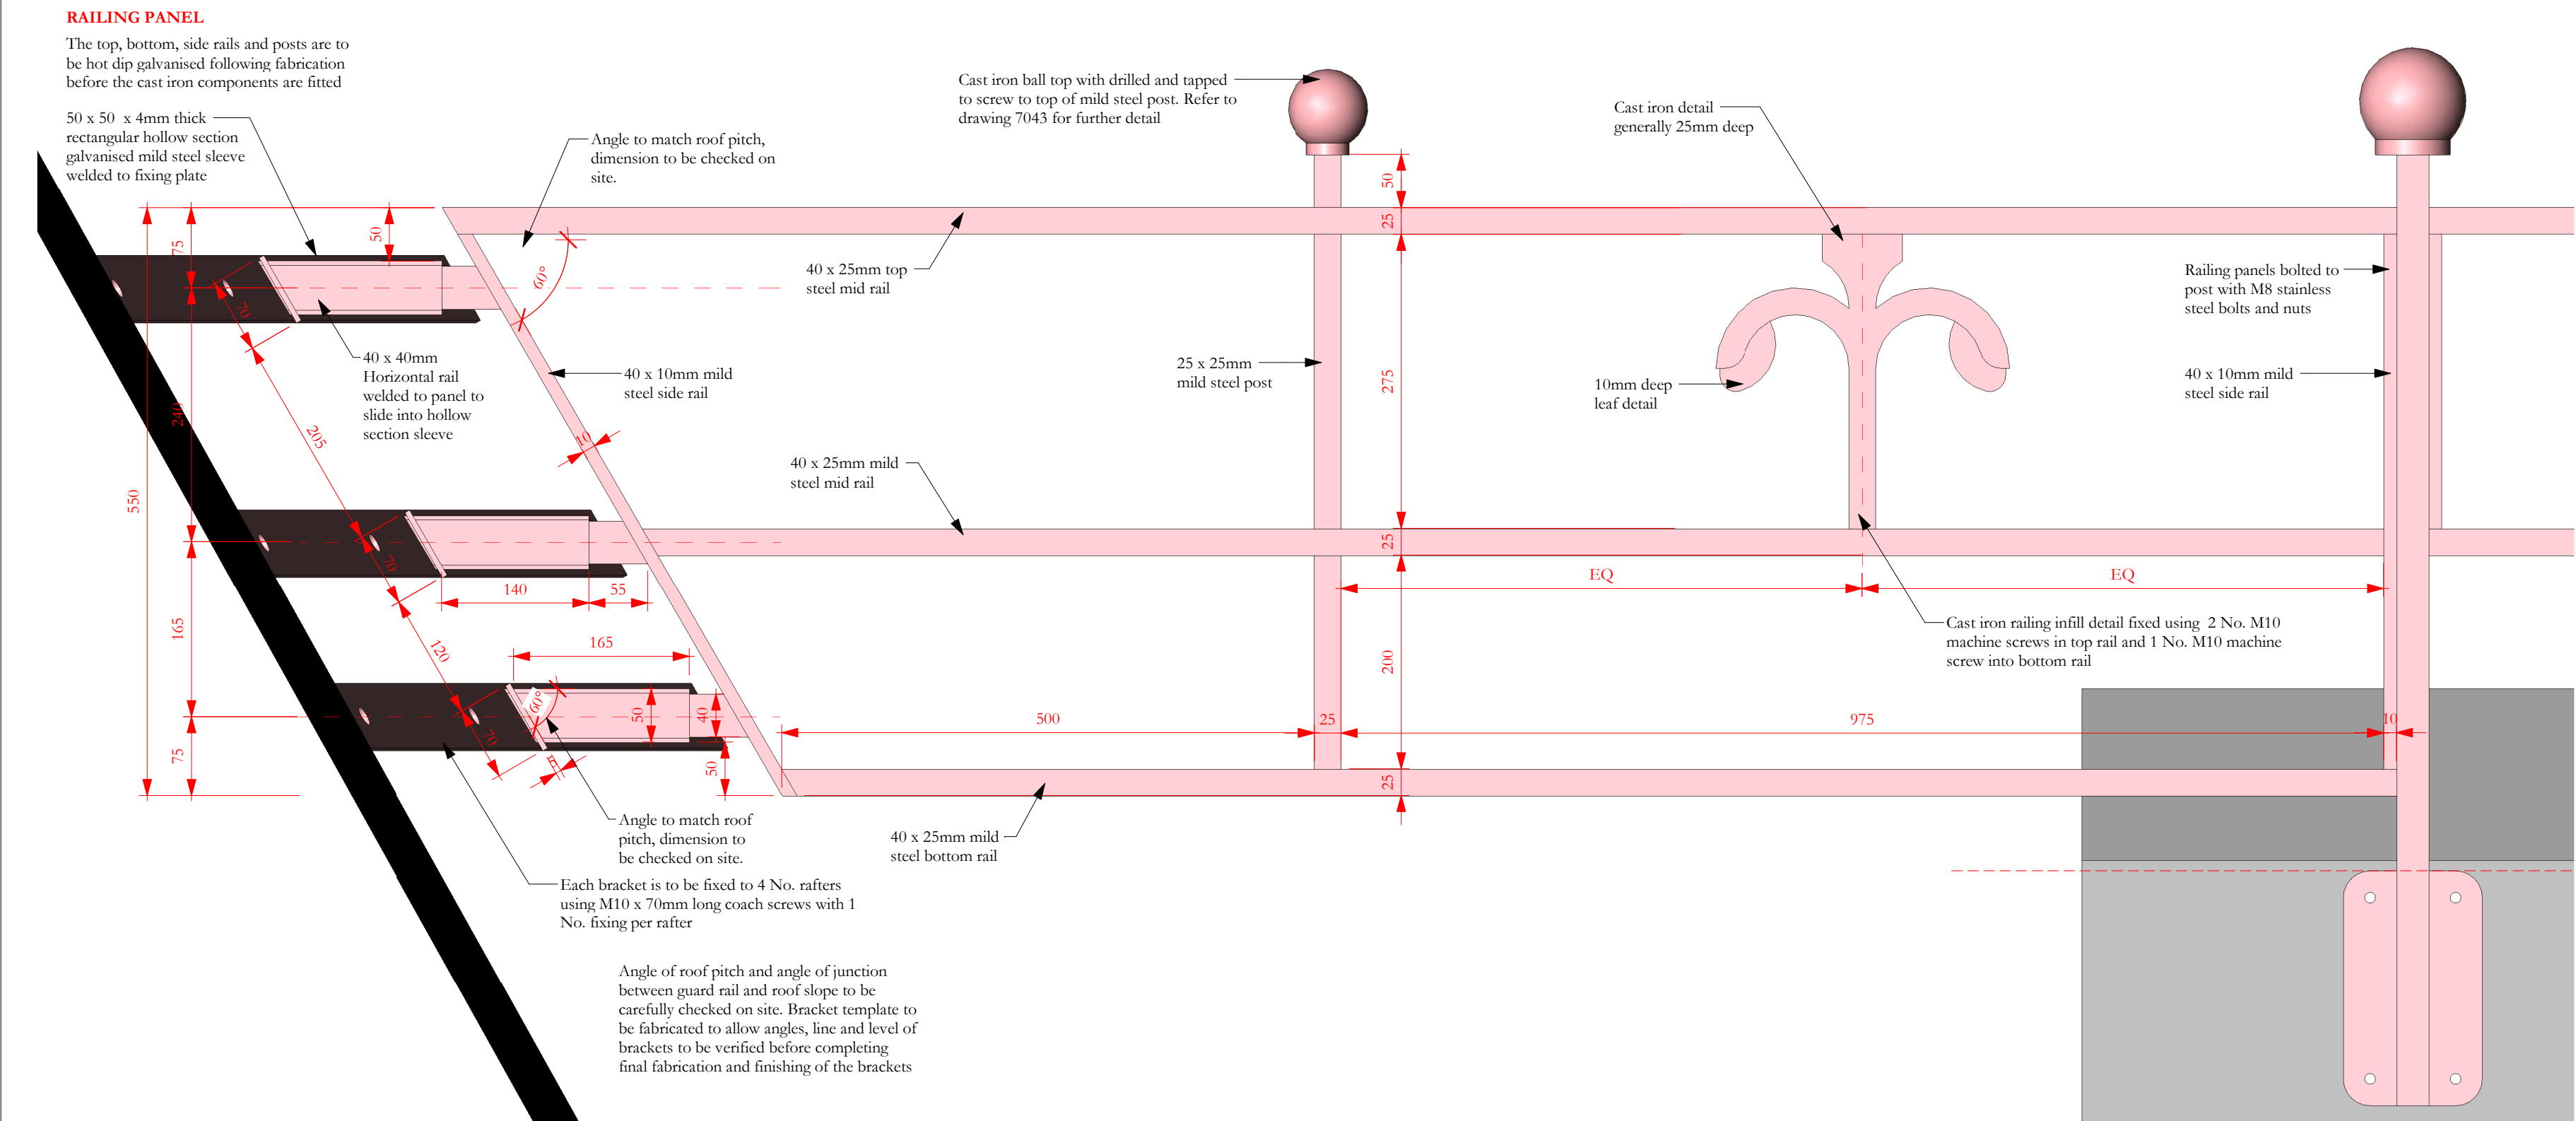

4 - ELEVATION - FIXING BRACKET TO ROOF WCR10

Scale 1:5

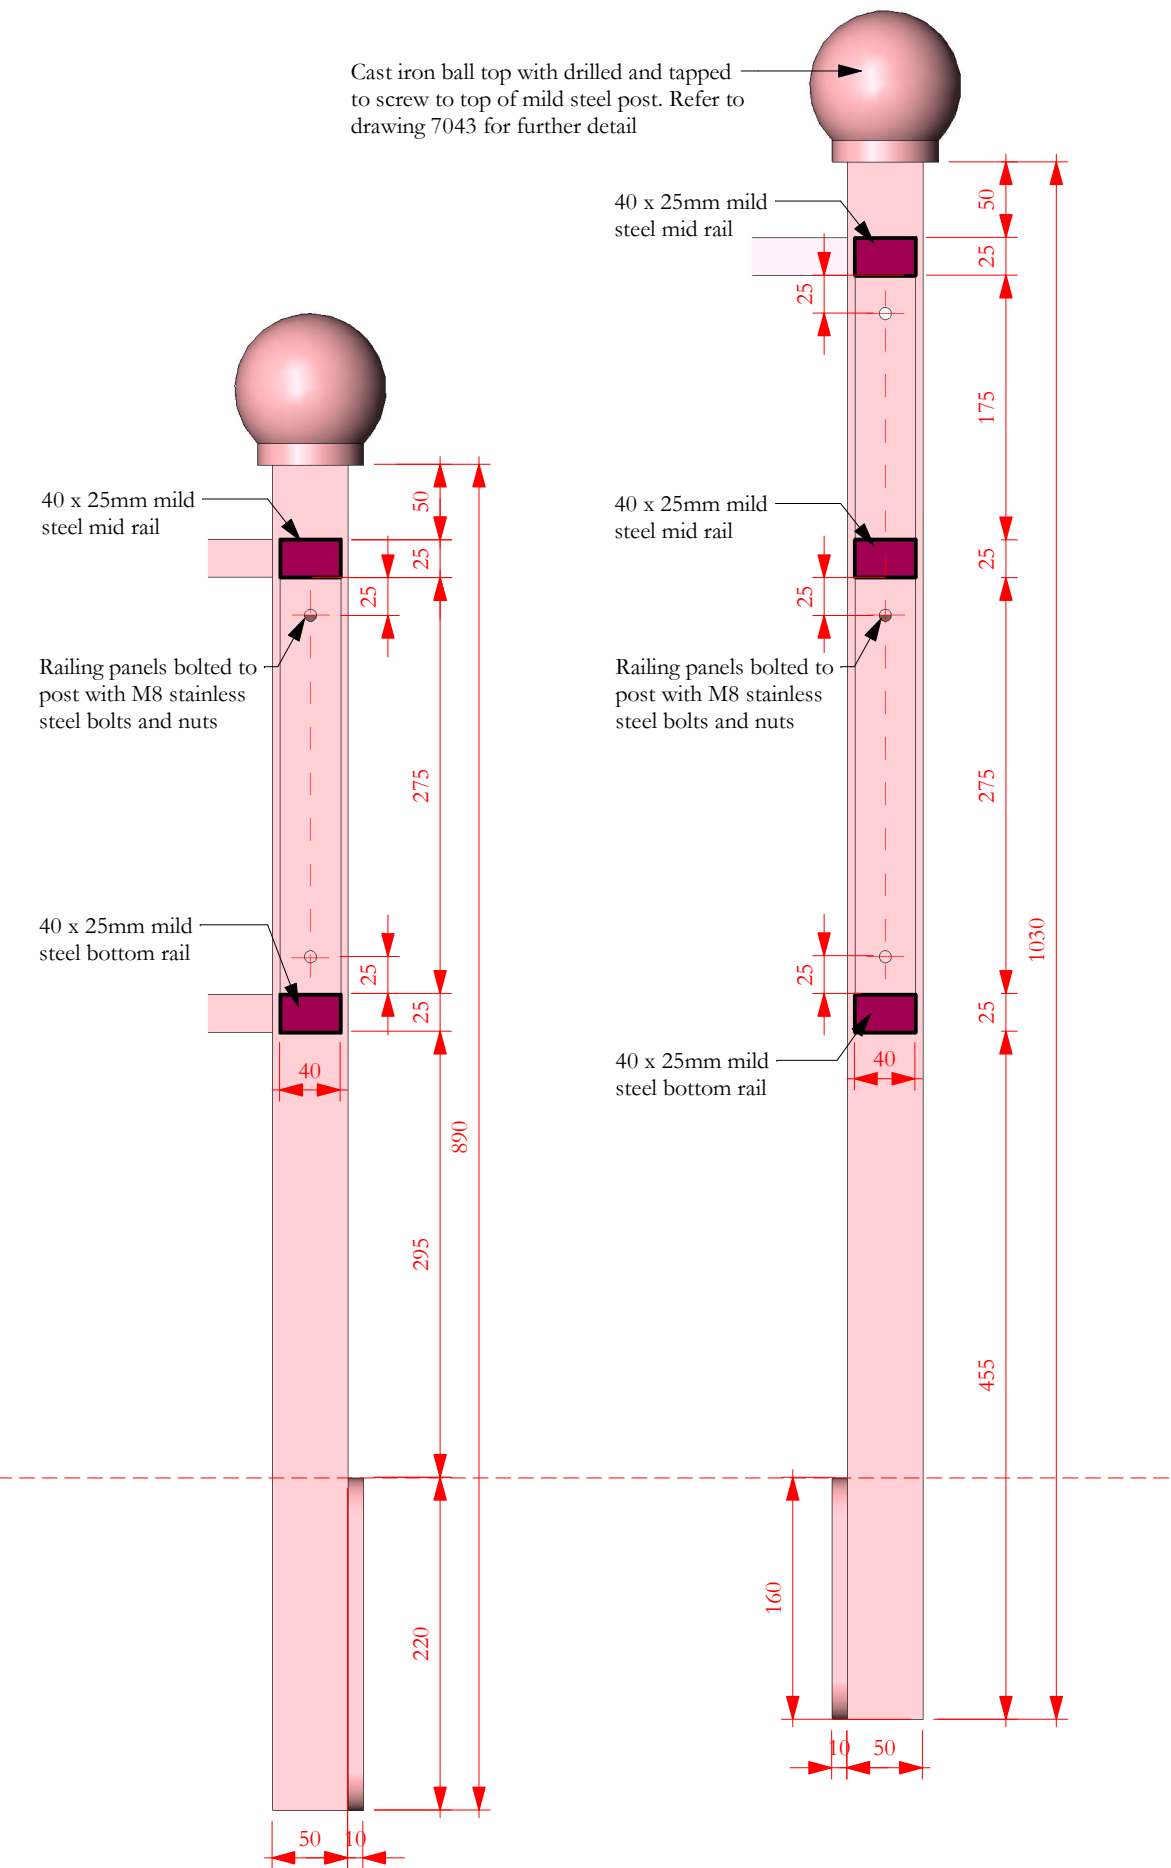

5 - GUARD RAIL POST TYPE 1

Scale 1:5


6 - GUARD RAIL POST TYPE 2

Scale 1:5

Scale Bars to be used as guidance only - refer to sheet size below									
1:100	mm	0	1000	2000	3000	4000	5000	6000	7000
1:200	mm	0	500	1000	1500	2000	2500	3000	3500
1:500	M	0	5	15	25	35	45	55	65
1:1250	M	0	10	30	50	70	90	110	130

Notes:
Drawings are based on survey data and may not accurately represent what is physically present.
Do not scale from this drawing. All dimensions are to be verified on site before proceeding with the work.
All dimensions are in millimeters unless noted otherwise.
Purcell shall be notified in writing of any discrepancies.

Key Plan

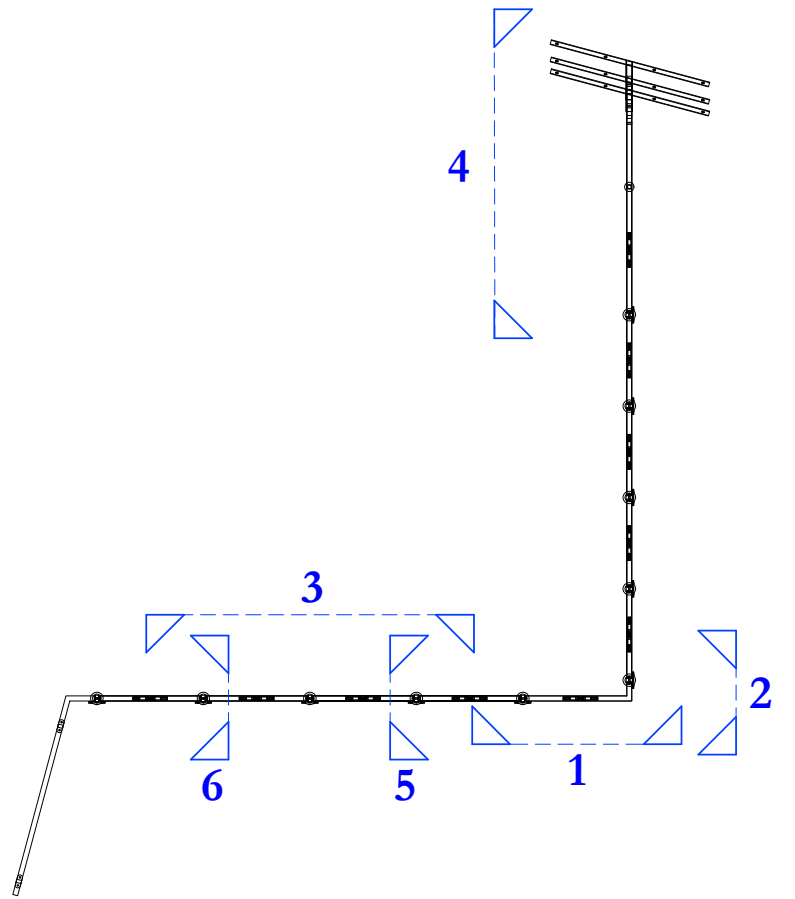

19/06/2023 GR TK First issue			
ISSUE	DATE	APPROVED DRAWN	DESCRIPTION
 OUR TOWN HALL PROJECT  PURCELL Project Office, Town Hall, MANCHESTER M60 2L1 +44 (0) 7970 097 432 www.purcelluk.com			
PROJECT STATUS	RIBA stage 5		
CLIENT	Manchester City Council		
PROJECT	Our Town Hall		
DRAWING TITLE	WCR11 - Railing details to parapet walls (Sheet 2 of 2)		
SIZE & SCALE	1 : 5		
DRAWING STATUS	S4 Construction		
JOB NUMBER	236959		
DRAWING NO.	REV		
OTH-PUR-TH-RF-DWG-A-7095 -			
© PURCELL 2019. PURCELL® IS THE TRADING NAME OF PURCELL ARCHITECTURE LTD.			