



KEY PLAN FOR SECTION LOCATIONS

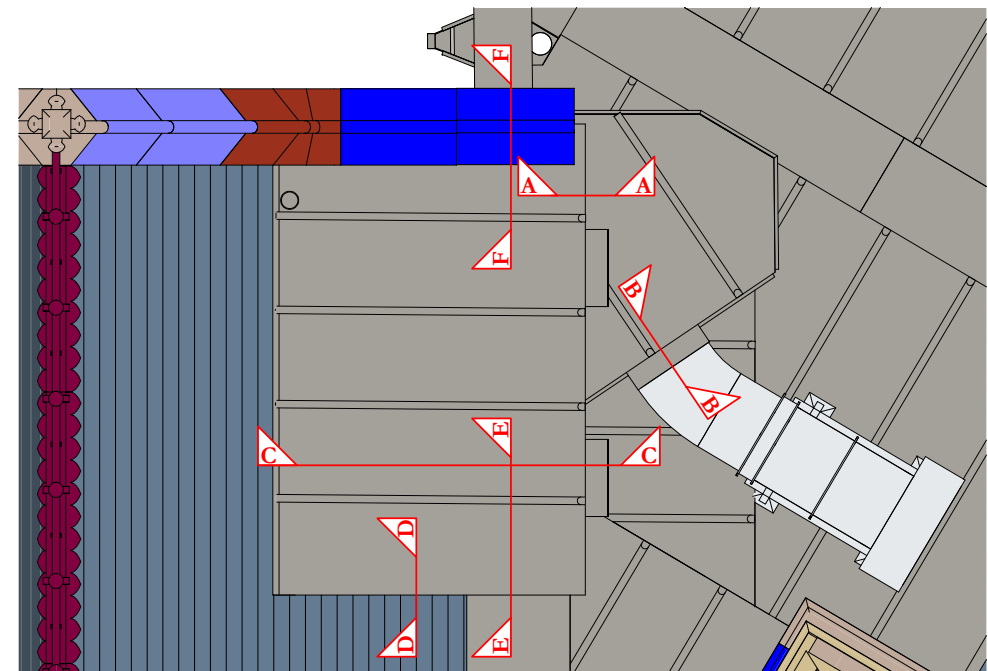


For Riser 17 and Riser 18 roof details refer to drawings:
OTH-PUR-RF-ZZ-DWG-A-7027 - Section A-A and B-B
OTH-PUR-RF-ZZ-DWG-A-7402 - Section C-C
OTH-PUR-RF-ZZ-DWG-A-7403 - Section D-D, E-E and F-F

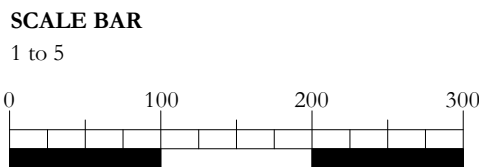

Section C-C Section through
duct outlet to riser 18
Scale 1:50

Bottom section of existing rafters
to be cut off at bottom to align
with inside face of new riser wall
new 110 x 65mm trimmer to
support ends of rafters to span
from new 100mm deep pocket on
inside face of gable wall to existing
truss and from existing truss to
new double rafters supporting stud
wall at south end of duct enclosure.
South end of trimmer to be fixed
to double rafter using Simpson
Strongtie JHA270/63 joist hanger

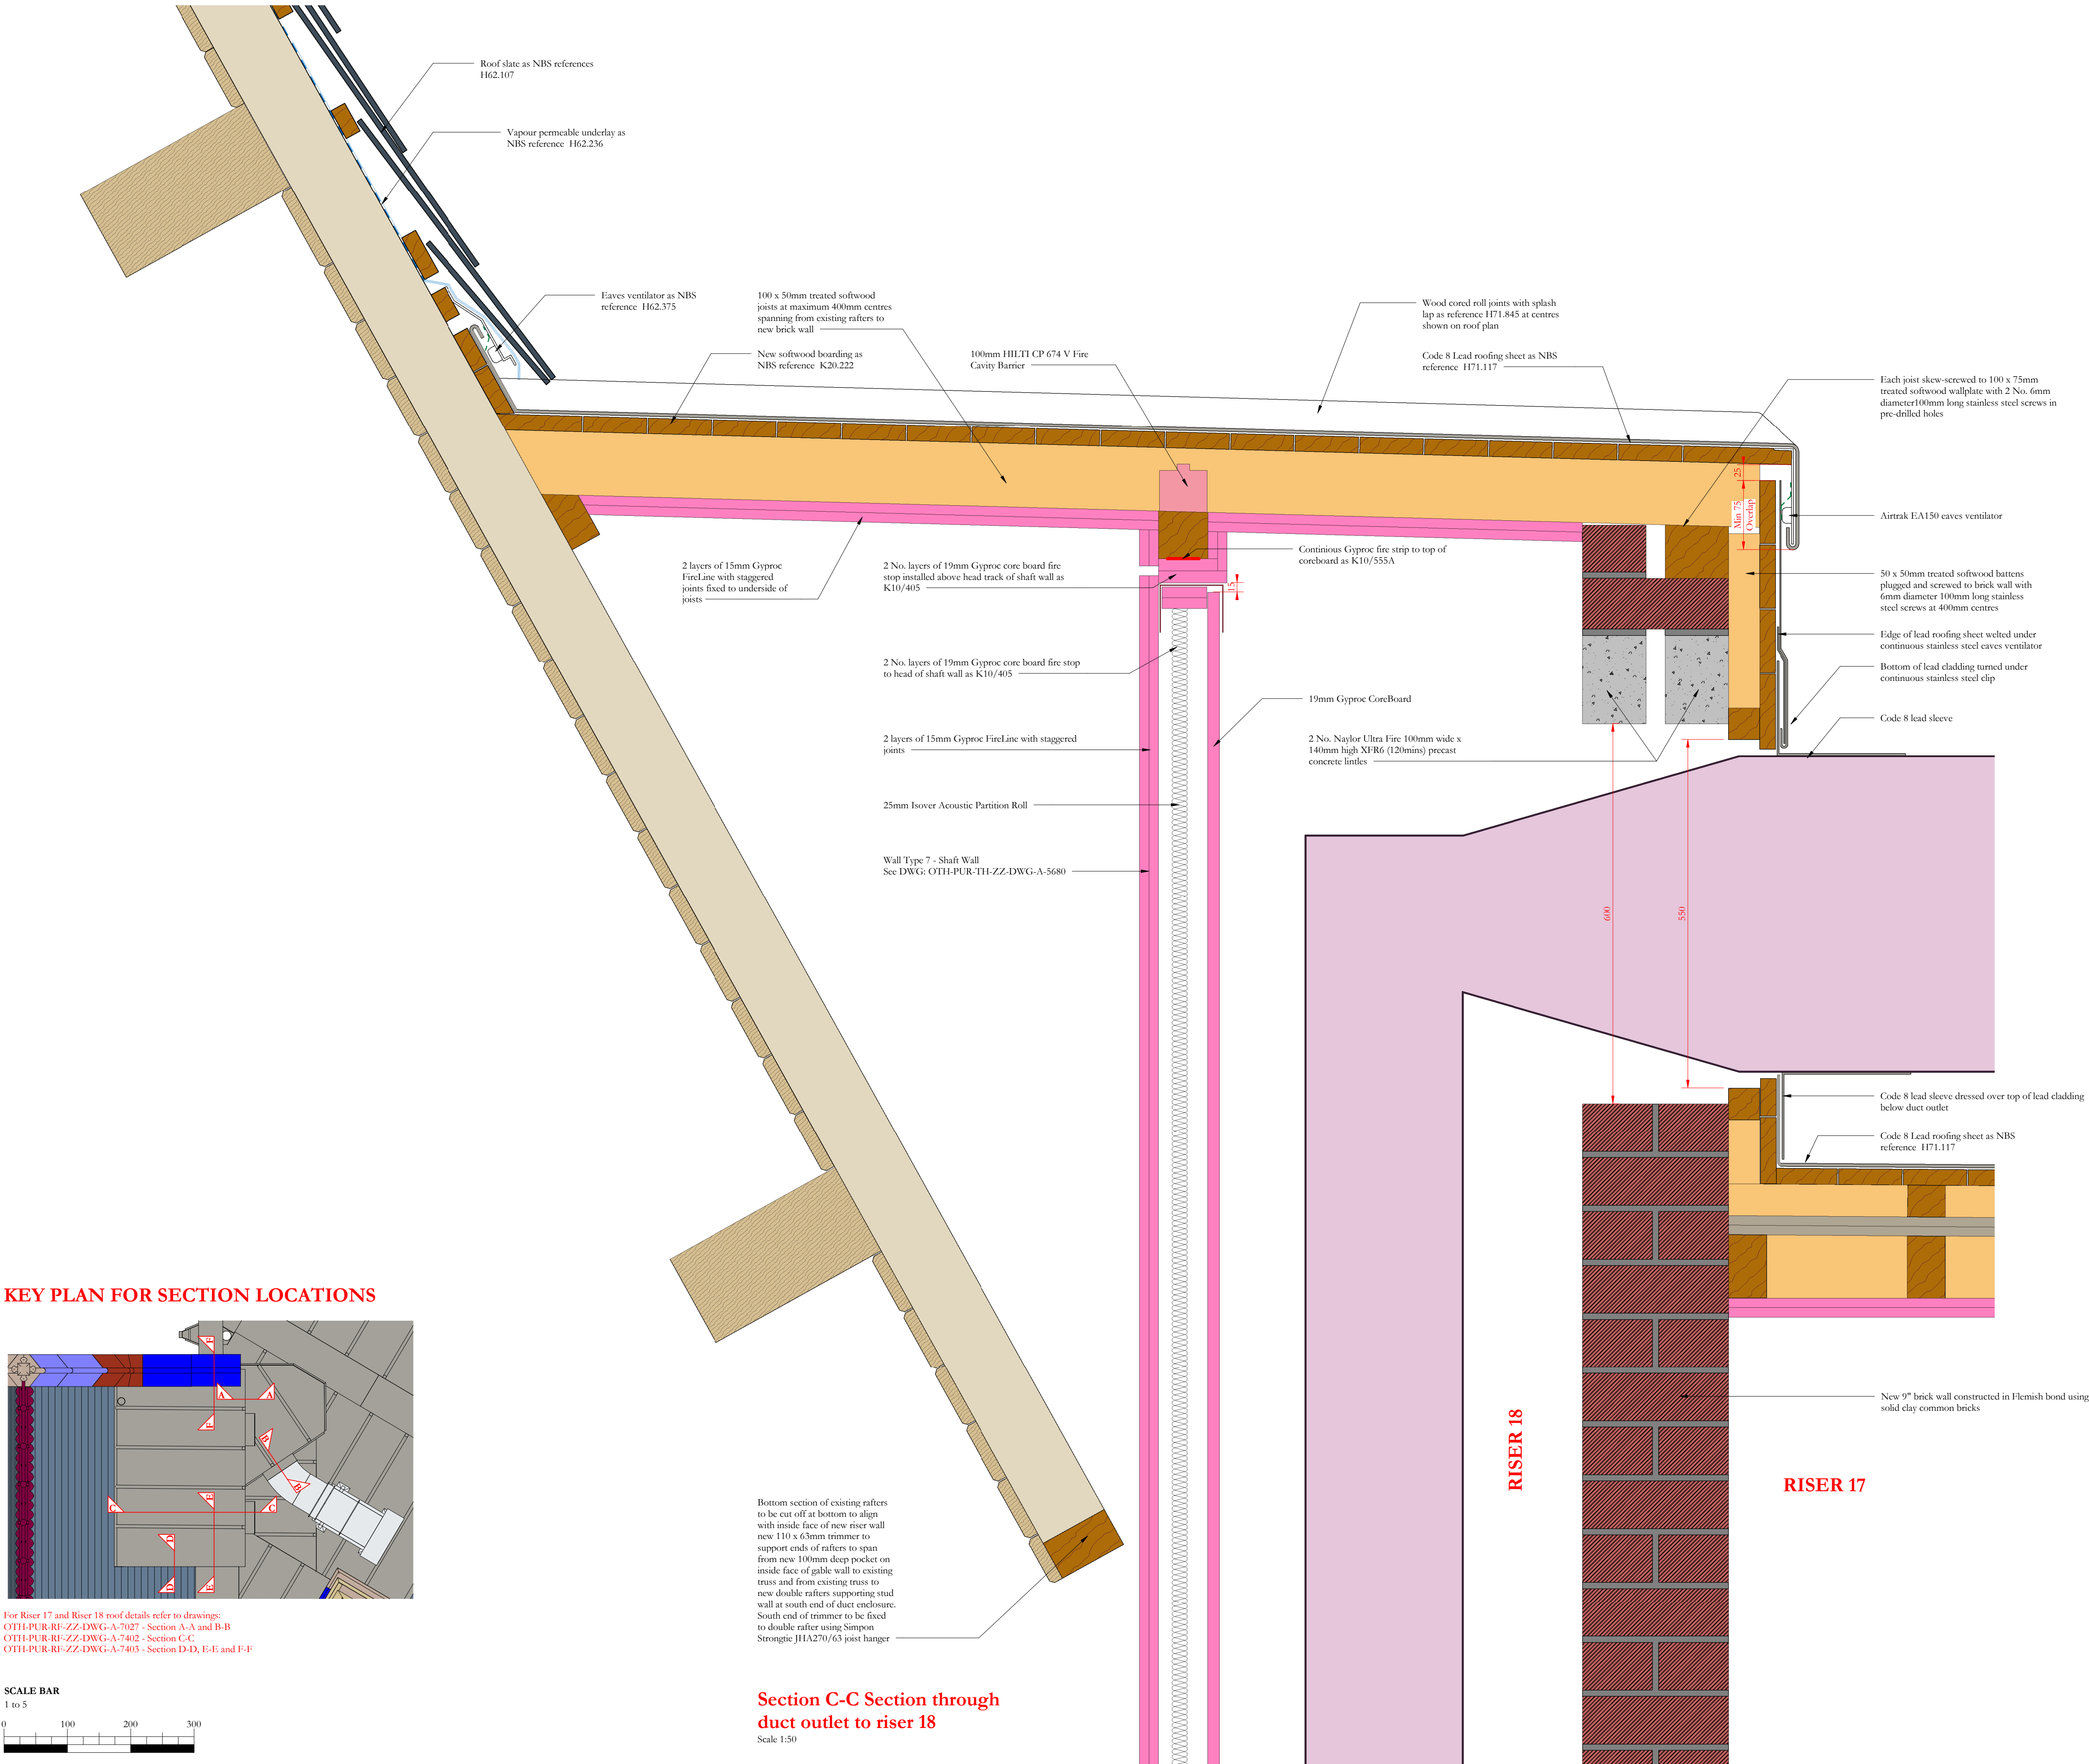


Scale Bars to be used as guidance only - refer to sheet size below

1:100	mm	1000	2000	3000	4000	5000	6000	7000	8000
1:200	mm	1000	2000	3000	4000	5000	6000	7000	8000
1:500	m	10	20	30	40	50	60	70	80
1:1250	m	10	20	30	40	50	60	70	80

Notes:
Drawings are based on survey data and may not accurately represent what is physically present.
Do not scale from this drawing. All dimensions are to be verified on site before proceeding with the work.
All dimensions are in millimeters unless noted otherwise.
Purcell shall be notified in writing of any discrepancies.

KEY PLAN

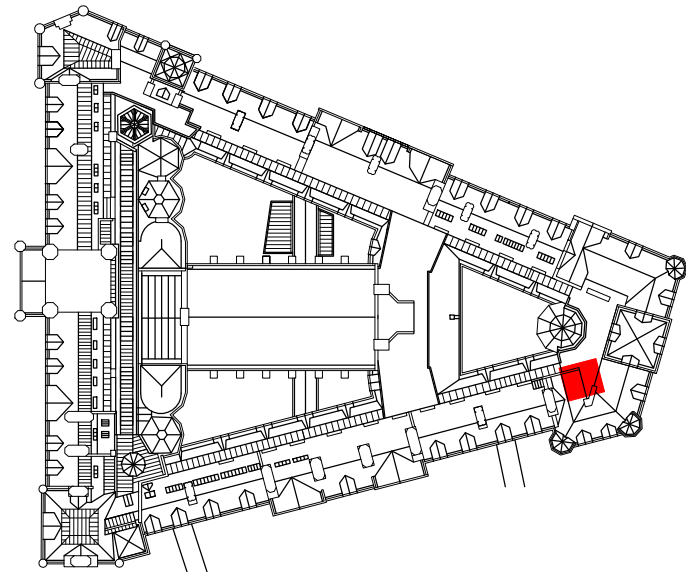

12/09/2023	IC	CR	First issue
ISSUE	DATE	APPROVED DRAWN	DESCRIPTION

Project Office, Town Hall, MANCHESTER M60 2L1
+44 (0) 7970 097 432
www.purcelluk.com

PROJECT STATUS	RIBA Stage 5
CLIENT	Manchester City Council
PROJECT	Our Town Hall
DRAWING TITLE	Details of roof outlet for ducts from riser 18. Sheet 1 of 2
SIZE & SCALE	A1:As indicated
DRAWING STATUS	S4 Construction

JOB NUMBER	236959
DRAWING NO.	OTH-PUR-TH-RF-DWG-A-7402
REV	-

© PURCELL 2019. PURCELL ® IS THE TRADING NAME OF PURCELL ARCHITECTURE LTD.