



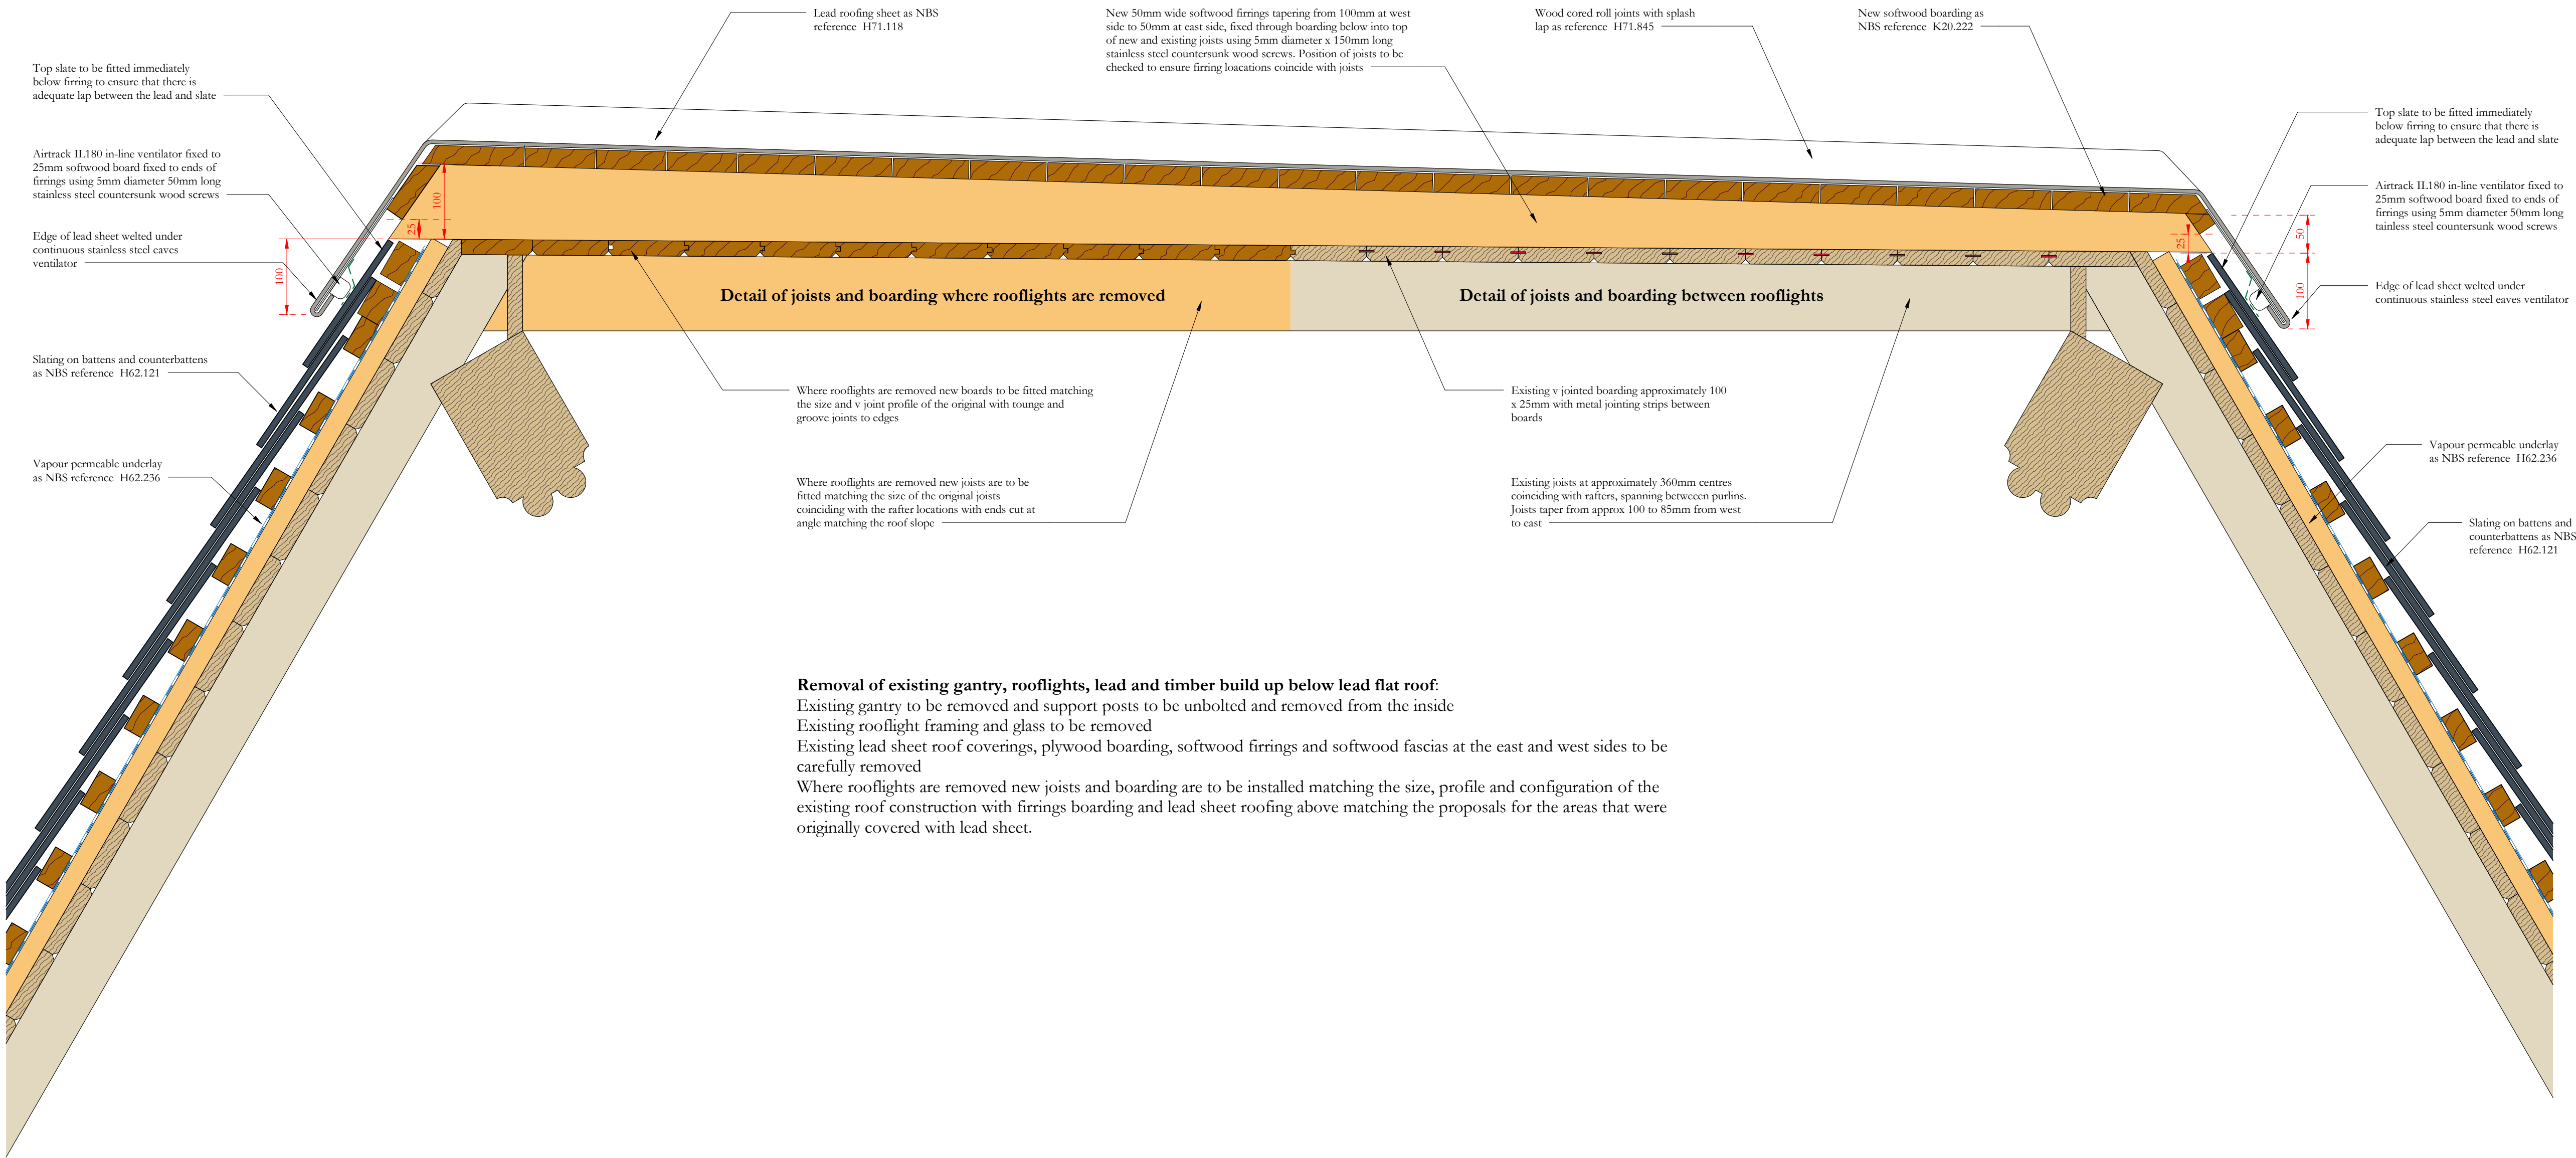

Removal of existing gantry, rooflights, lead and timber build up below lead flat roof:
Existing gantry to be removed and support posts to be unbolted and removed from the inside
Existing rooflight framing and glass to be removed
Existing lead sheet roof coverings, plywood boarding, softwood firrings and softwood fascias at the east and west sides to be carefully removed
Where rooflights are removed new joists and boarding are to be installed matching the size, profile and configuration of the existing roof construction with firrings boarding and lead sheet roofing above matching the proposals for the areas that were originally covered with lead sheet.

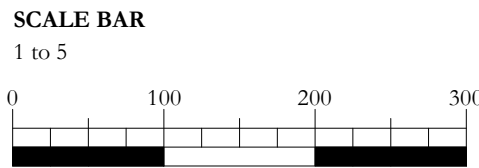

Scale Bars to be used as guidance only - refer to sheet size below

1:100	mm	1000	2000	3000	4000	5000	6000	7000	8000
1:200	mm	1000	2000	3000	4000	5000	6000	7000	8000
1:500	m	10	20	30	40	50	60	70	80
1:1250	m	10	20	30	40	50	60	70	80

Notes:
Drawings are based on survey data and may not accurately represent what is physically present.
Do not scale from this drawing. All dimensions are to be verified on site before proceeding with the work.
All dimensions are in millimeters unless noted otherwise.
Purcell shall be notified in writing of any discrepancies.


Revision 02: Title amended. Note added regarding removal of existing rooflights, plywood firrings and battens. Size of new firrings noted on drawing. Additional notes added confirming proposals for the new roof construction where rooflights are to be removed. Note added regarding location of top slate in relation to flat roof construction

Revision 01: Re-issued for construction - No Change

02	13/09/2024	JC	GR	See note in revision cloud
01	06/04/2021	GR	TK	See note in revision cloud
-	30/09/2019	GR	TK	First issue
ISSUE	DATE	APPROVED	DRAWN	DESCRIPTION



OUR
TOWN
HALL
PROJECT

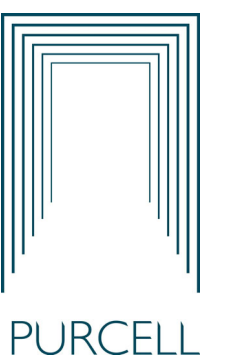

PURCELL

Project Office, Town Hall, MANCHESTER M60 2L1
+44 (0) 7970 097 432
www.purcelluk.com

PROJECT STATUS	RIBA Stage 5
CLIENT	Manchester City Council
PROJECT	Our Town Hall
DRAWING TITLE	Details for roof WCR04 over Albert Square corridor level 5
SIZE & SCALE	A1: 1 : 5
DRAWING STATUS	S4 - Construction
JOB NUMBER	236959
DRAWING NO.	OTH-PUR-TH-RF-DWG-A-7018 02

© PURCELL 2019. PURCELL ® IS THE TRADING NAME OF PURCELL ARCHITECTURE LTD.