


© THIS DRAWING IS CONFIDENTIAL AND MAY NOT BE USED, COPIED OR DISCLOSED TO ANYONE WITHOUT PERMISSION OF SES (ENGINEERING SERVICES)

DO NOT SCALE OFF THIS DRAWING


DRAWING STAGE DEFINITIONS (BSRIA 9062014)

STAGE 2	CONCEPT
STAGE 3B	DEVELOPED DESIGN
STAGE 4A	TECHNICAL DESIGN
STAGE 4B	COORDINATED WORKING
STAGE 5	INSTALLATION DRAWING/RECORD

For full definitions refer to BSRIA 9062014 Table 1

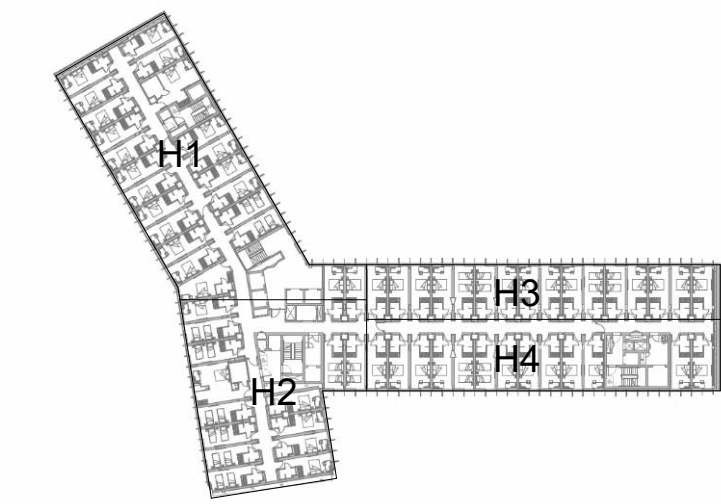

KEY PLAN

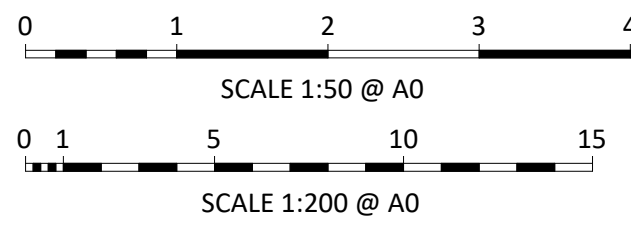

MECHANICAL SMOKE SHAFT NOTE:


1. SHAFT TO BE SMOOTH INTERNALLY, SUBSTANTIALLY AIR TIGHT, STRAIGHT AND FIRE RATED AS APPROPRIATE TO THE SURROUNDING STRUCTURES.
2. MINIMUM SHAFT DIMENSION TO BE 0.6m² AND WITH AN ASPECT RATIO OR NO MORE THAN 2:1.
3. MAXIMUM SHAFT LEAKAGE RATE TO BE NO MORE THAN 3.8m³/HOUR/m² @ 50Pa.
4. TOP OF THE LOBBY VENTILATOR TO BE A MINIMUM OF 75mm FROM FINISHED CEILING LEVEL.
5. FOR ADDITIONAL GUIDANCE REFER TO COLT'S DESIGN GUIDE FOR CONSTRUCTION OF SHAFTS FOR SMOKE VENTILATION.

Type


NSE-POP-HT-ZZ-M3-A-001000_HOTEL - MAIN
MODEL_S2 - Suitable for information_P21_0.rvt

COLT'S REVIT MODEL:

NSE-SEE-HT-ZZ-M3-M-S1001

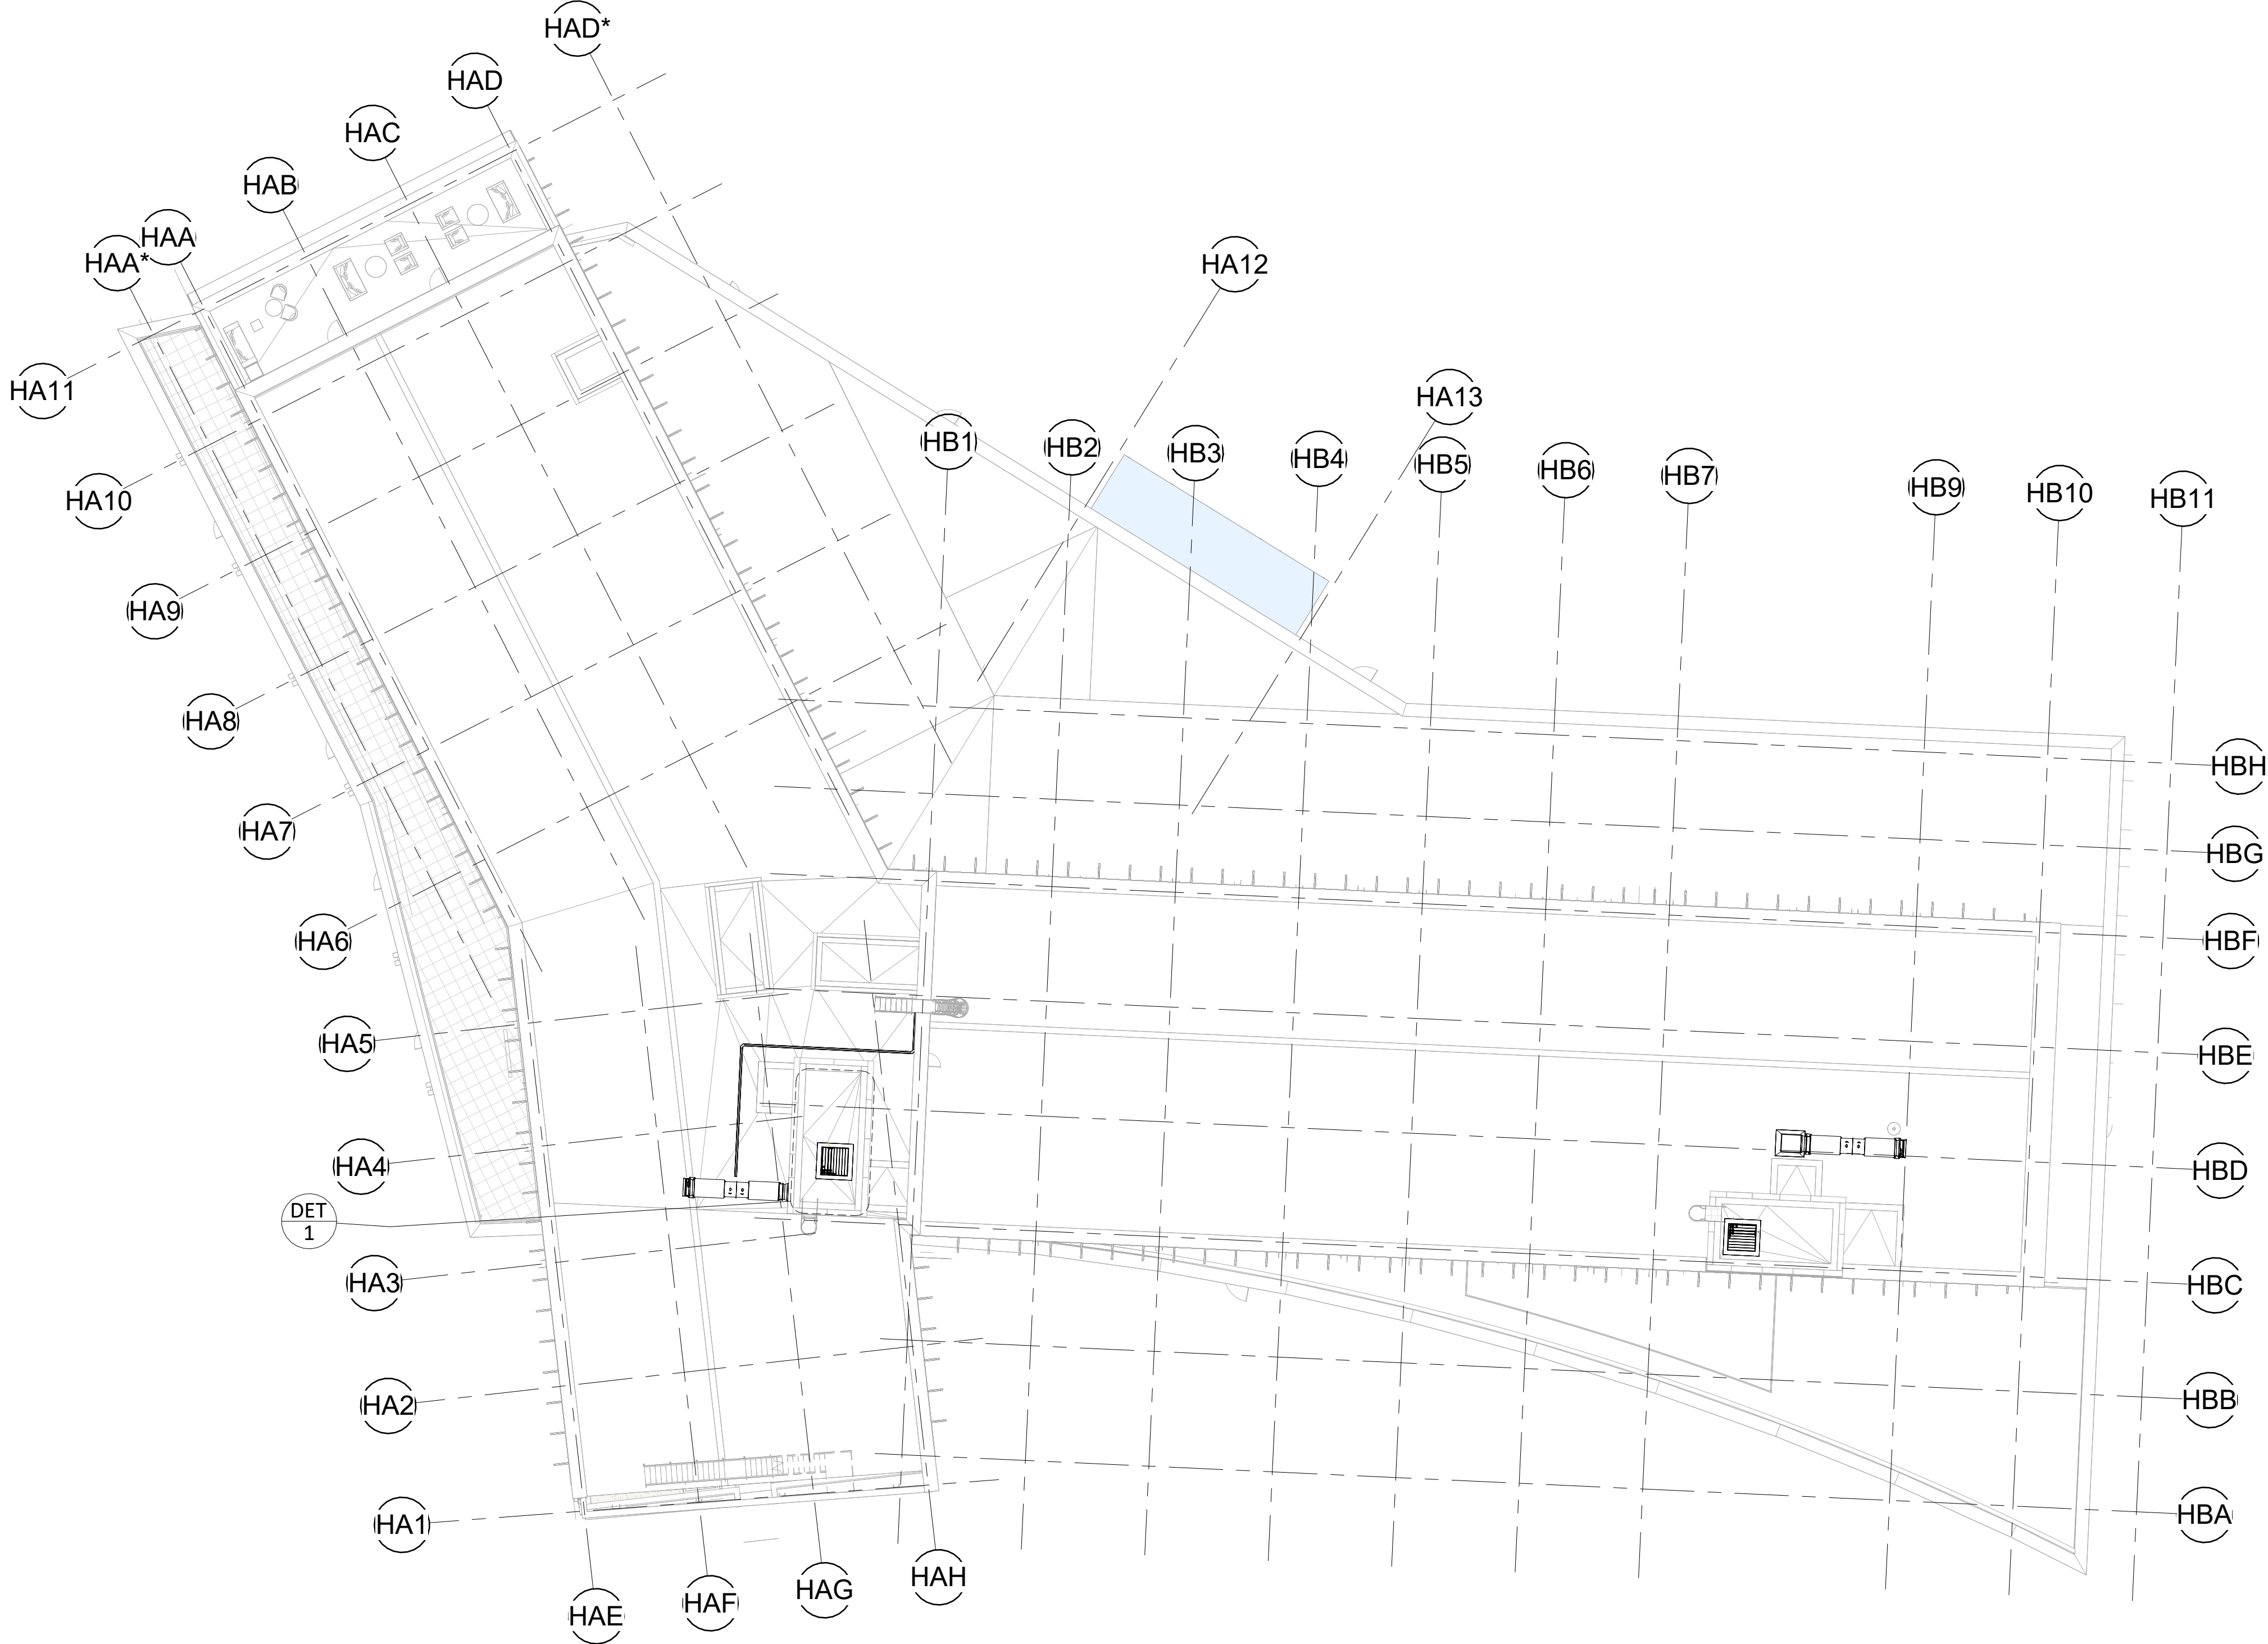

GA GENERAL ARRANGEMENT
1 : 200

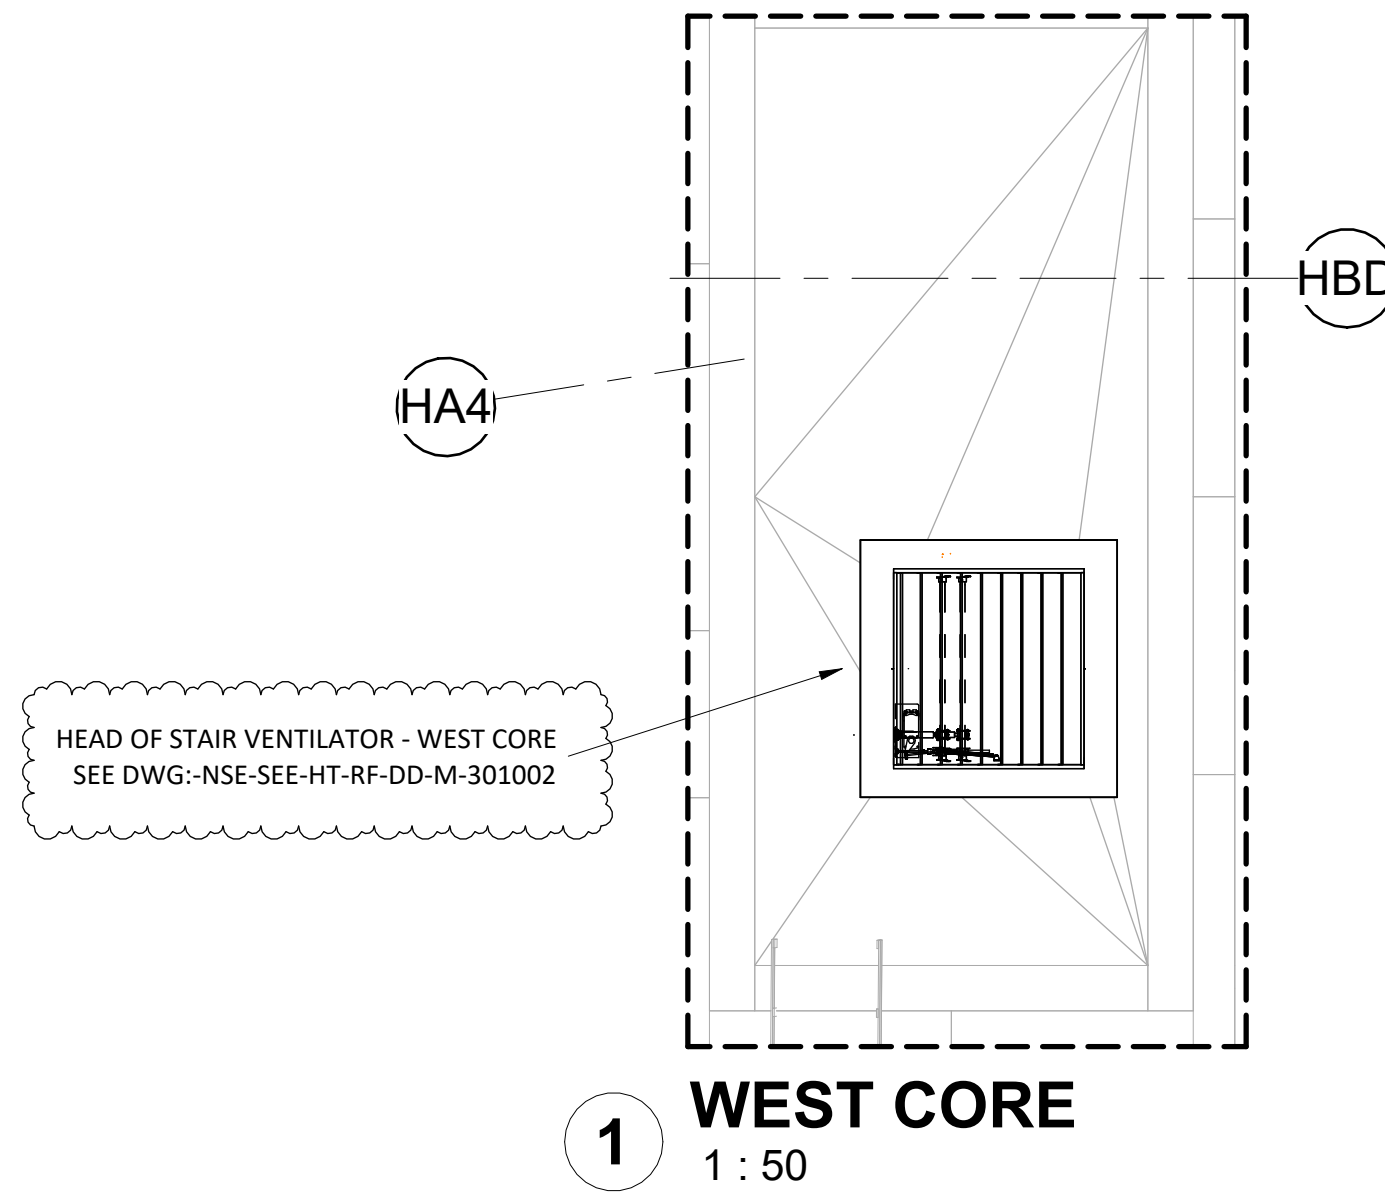

C02	AC	RF/US	15.08.25	EQUIPMENT SIZE UPDATED
C01	TEM	GW/US	30.01.25	ISSUED FOR CONSTRUCTION
FP01	RS	GW/US	23.07.24	PRELIMINARY ISSUE
Rev	Dwn	CK'd	Date	Description

Scale
AS INDICATED @
Original Size
A0

Status
AS - FOR AUTHORISATION AS STAGE COMPLETE



Project
ETIHAD

Title
**HOTEL - SMOKE EXTRACT SYSTEM
GENERAL ARRANGEMENT
LEVEL RF**

Drawing No.
NSE-SEE-HT- RF-DP-M-201007
Revision
C02

SES (Engineering Services) Ltd
Think Park
Building Three
Mosley Road
Trafford Park
Manchester
M17 1FQ
(T) 0161 945 5589
(W) www.ses-td.co.uk

