



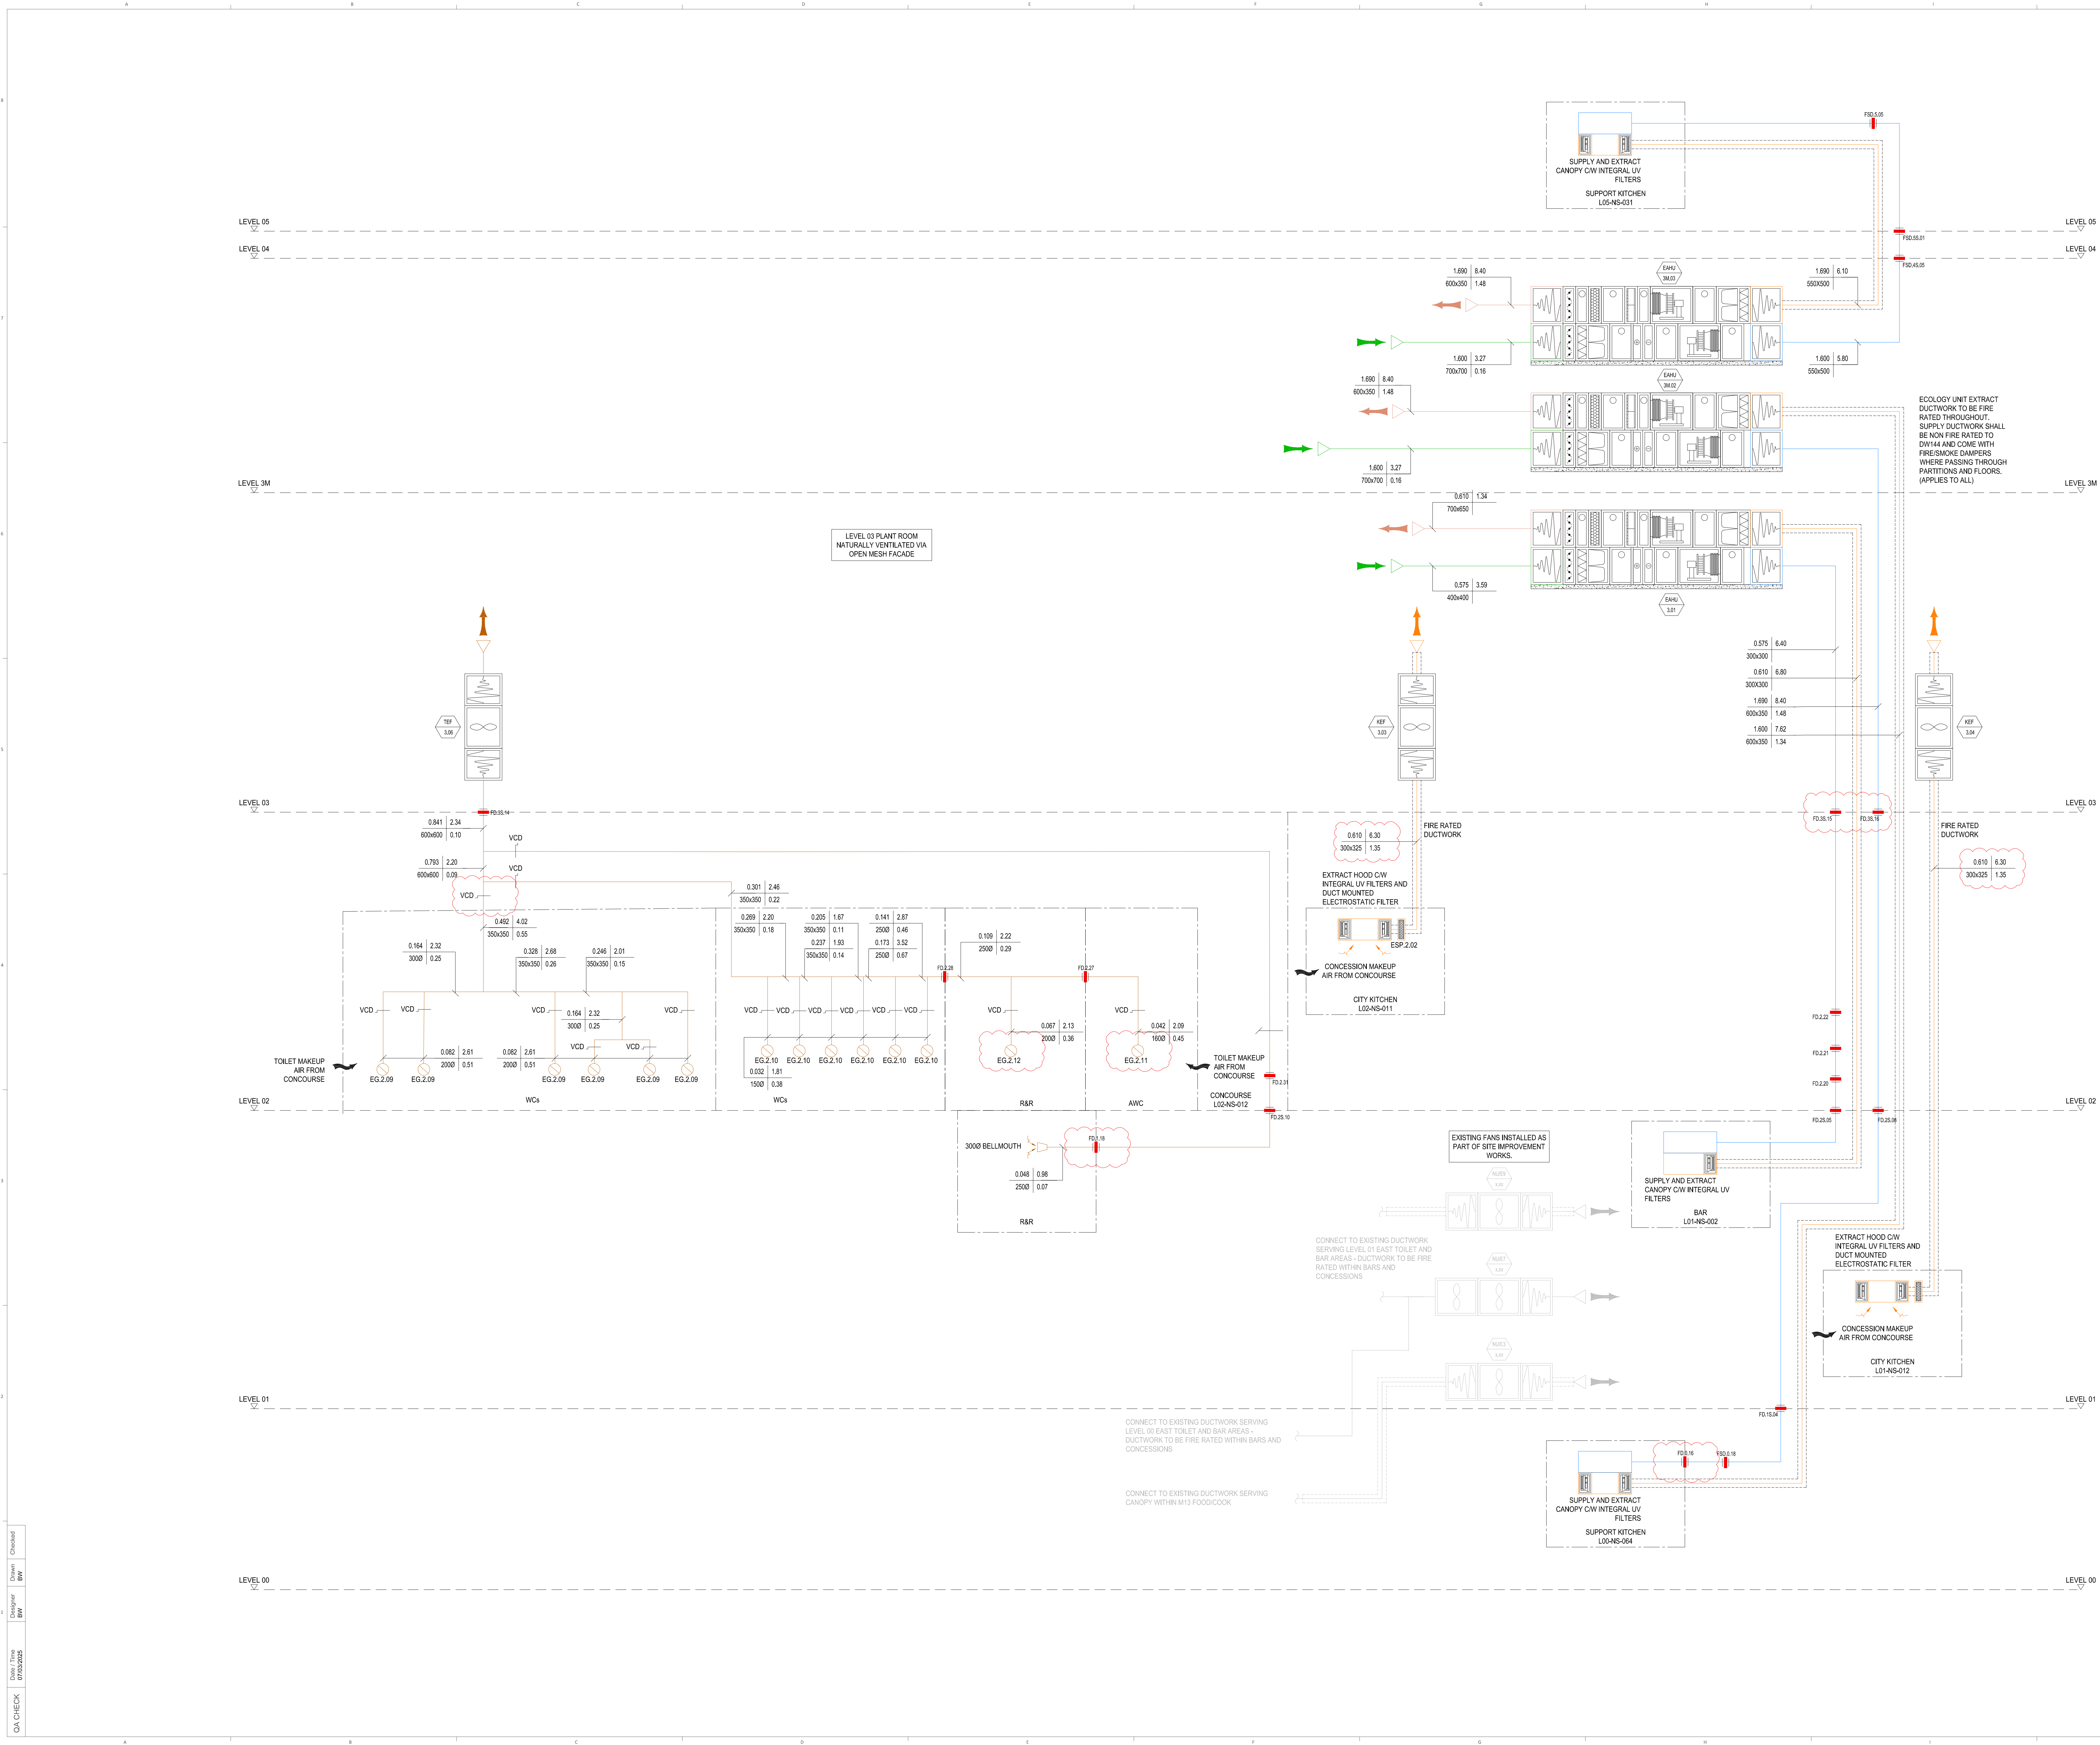

DISCLAIMER
This document should not be relied on or used in any circumstances other than those it was originally prepared for. The document is the property of SES Engineering Services and shall remain the property of SES Engineering Services. No part of this document may be reproduced, stored in a retrieval system, or transmitted, in any form or by any means, electronic, mechanical, photocopying, recording, or by any information storage or retrieval system, without the prior written permission of SES Engineering Services. © Copyright

SCALE
1:100

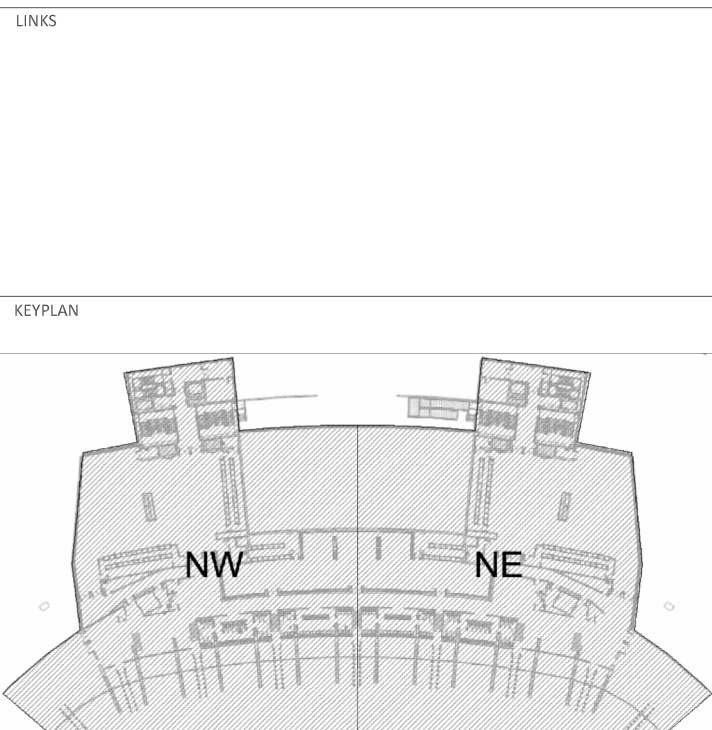

- NOTES
- THIS DRAWING SHALL BE READ IN CONJUNCTION WITH ALL RELEVANT STRUCTURAL, ARCHITECTURAL & CONSULTANT'S DRAWINGS.
 - THIS DRAWING SHALL BE READ IN CONJUNCTION WITH THE SERVICES SPECIFICATION & ASSOCIATED EQUIPMENT SCHEDULES.
 - DO NOT SCALE FROM THIS DRAWING, ALL DIMENSIONS TO BE VERIFIED ON SITE.
 - THIS DRAWING SHALL ONLY BE USED FOR THE SPECIFIC SERVICES INDICATED.
 - FOR ABBREVIATIONS & SYMBOLS REFER TO:
NS-SEE-AS-ZZ-DR-ME-0000
 - FOR SPECIFIC SERVICES NOTES REFER TO:
NS-SEE-AS-ZZ-DR-ME-0001

REV	DATE	DESCRIPTION
C01	15.05.25	CONSTRUCTION ISSUE
P09	07.03.25	STAGE 4B IPD 4 UPDATE
P08	03.12.24	STAGE 4B UPDATED TO QA COMMENTS
P07	21.11.24	STAGE 4B KITCHEN EXTRACT UPDATE
P06	15.11.24	STAGE 4B UPDATED TO COMMISSIONING COMMENTS
P05	23.10.24	STAGE 4B ISSUE
P04	27.09.24	STAGE 4B ISSUE
P03	02.09.24	STAGE 4B ISSUE
P02	30.08.24	STAGE 4B ISSUE
P01	05.07.24	STAGE 4B ISSUE

MEP CONSULTANTS
SES ENGINEERING SERVICES
Think Park, Building 3, 2nd Floor
Mossley Rd, Trafford Park
Manchester, M17 1FQ
T: +44 (0) 161 945 5589
www.ses-td.co.uk

PROJECT
MCFC - NORTH STAND FITOUT

TITLE
**NORTH STAND
KITCHEN & WC EXTRACT
SCHEMATIC SHEET 3 OF 3**

REV	DATE	DESCRIPTION
C01	15.05.25	CONSTRUCTION ISSUE
P09	07.03.25	STAGE 4B IPD 4 UPDATE
P08	03.12.24	STAGE 4B UPDATED TO QA COMMENTS
P07	21.11.24	STAGE 4B KITCHEN EXTRACT UPDATE
P06	15.11.24	STAGE 4B UPDATED TO COMMISSIONING COMMENTS
P05	23.10.24	STAGE 4B ISSUE
P04	27.09.24	STAGE 4B ISSUE
P03	02.09.24	STAGE 4B ISSUE
P02	30.08.24	STAGE 4B ISSUE
P01	05.07.24	STAGE 4B ISSUE

DRAWING NUMBER
NS-SEE-NS-ZZ-DR-M-570522

REV
C01