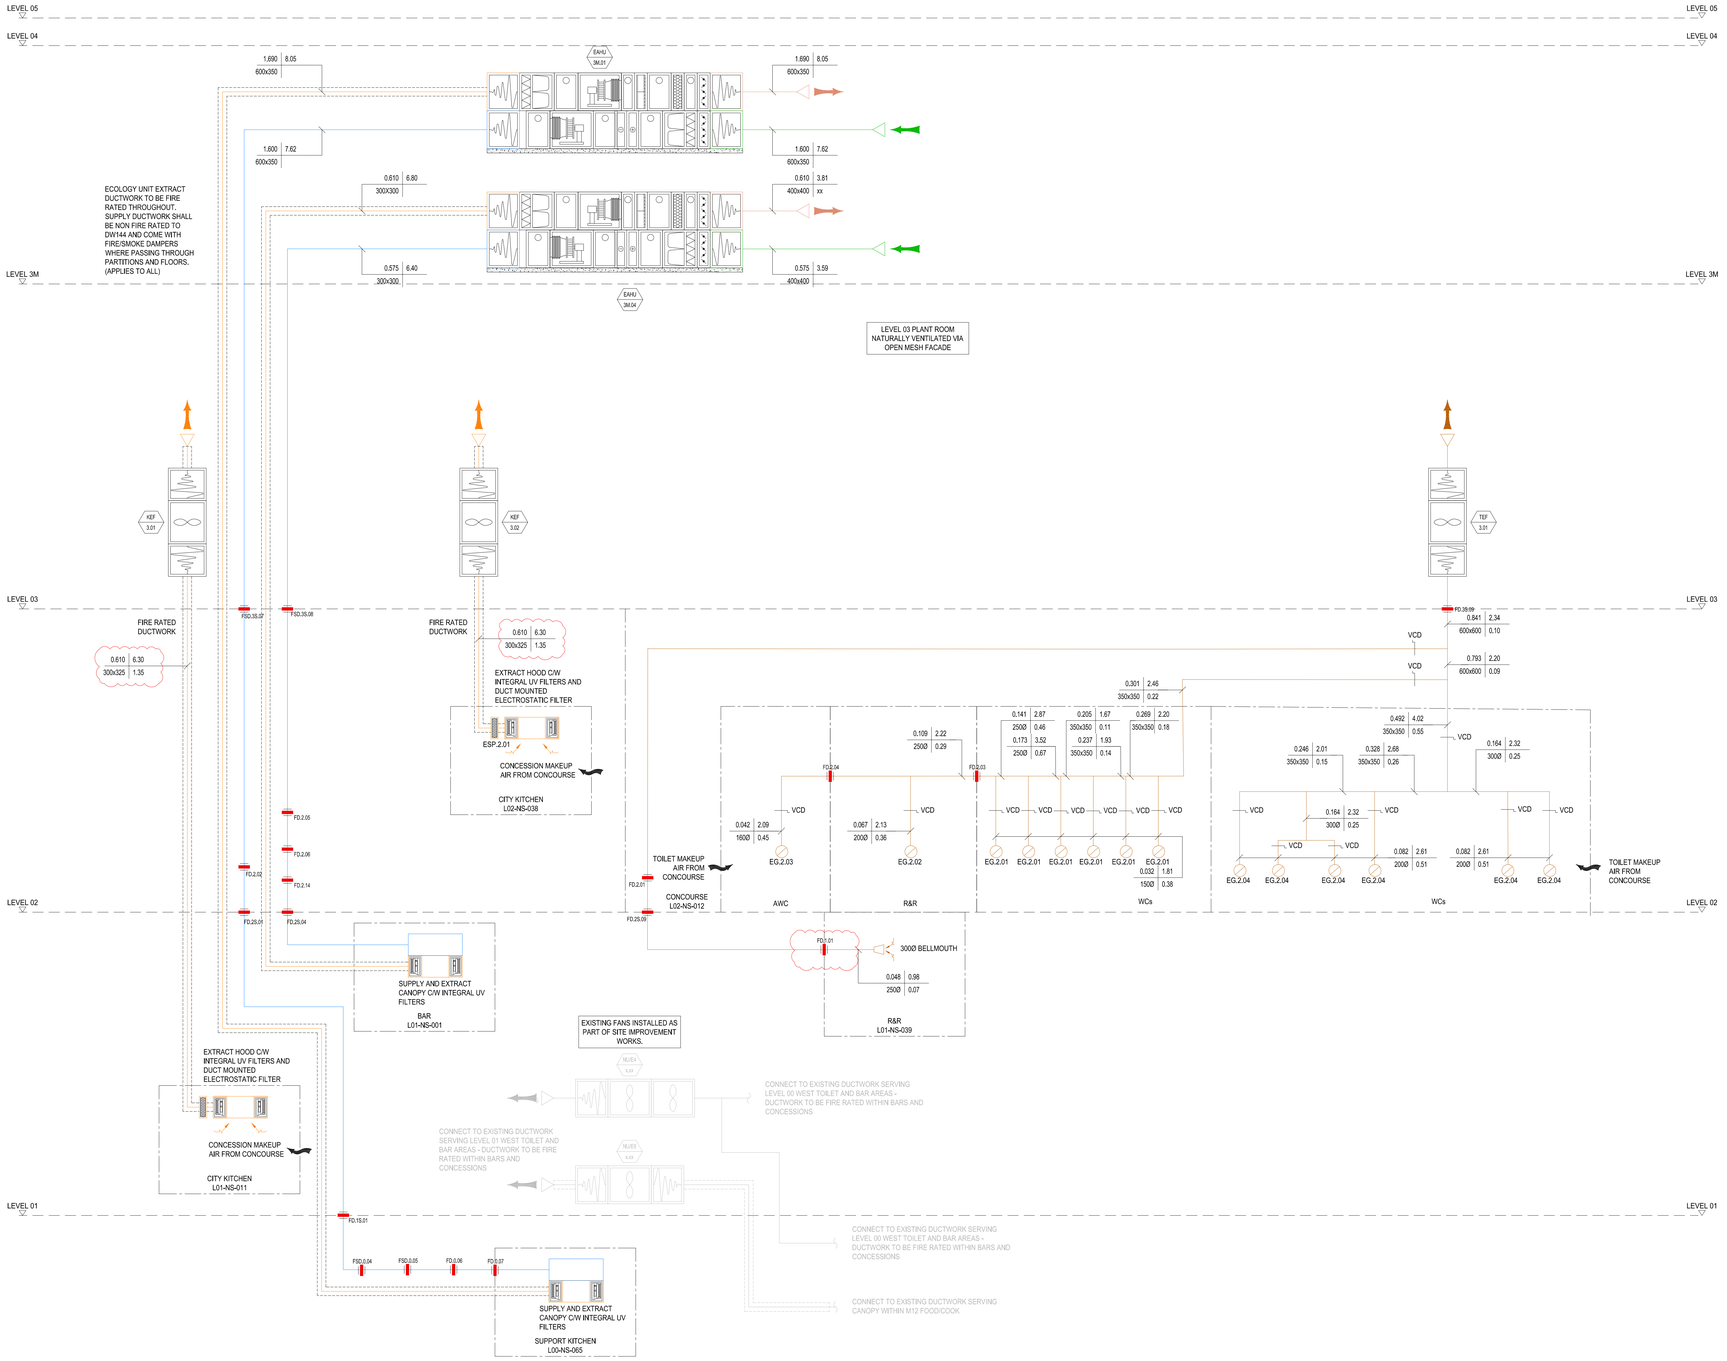

DISCLAIMER
This document should not be relied on or used in any circumstances other than those it was originally prepared & NE Engineers ltd were commissioned. NE Engineers ltd accept no responsibility for this document used by any 3rd party other than the person by whom it was commissioned. © copyright

SCALE

LINKS

KEYPLAN

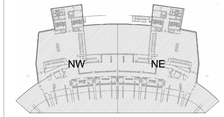

NOTES

1. THIS DRAWING SHALL BE READ IN CONJUNCTION WITH ALL RELEVANT STRUCTURAL, ARCHITECTURAL & CONSULTANTS DRAWINGS.
2. THIS DRAWING SHALL BE READ IN CONJUNCTION WITH THE SERVICES SPECIFICATION & ASSOCIATED EQUIPMENT SCHEDULES.
3. DO NOT SCALE FROM THIS DRAWING, ALL DIMENSIONS TO BE VERIFIED ON SITE.
4. THIS DRAWING SHALL ONLY BE USED FOR THE SPECIFIC SERVICES INDICATED.
5. FOR ABBREVIATIONS & SYMBOLS REFER TO: ***NSE-MEE-NS-XX-DR-ME-08000***
6. FOR SPECIFIC SERVICES NOTES REFER TO: ***NSE-MEE-NS-XX-DR-ME-08001***

REV	DATE	DESCRIPTION
C01	15.05.25	CONSTRUCTION ISSUE
P09	07.03.25	STAGE 4iii IPD 4 UPDATE
P08	03.12.24	STAGE 4iii UPDATED TO QA COMMENTS
P07	21.11.24	STAGE 4iii KITCHEN EXTRACT UPDATE
P06	15.11.24	STAGE 4iii UPDATED TO COMMISSIONING COMMENTS
P05	23.10.24	STAGE 4iii ISSUE
P04	27.09.24	STAGE 4iii ISSUE
P03	02.09.24	STAGE 4i ISSUE
P02	30.08.24	STAGE 4i ISSUE
P01	05.07.24	STAGE 4i ISSUE

CLIENT

MEP CONSULTANTS

SES ENGINEERING SERVICES
Think Park, Building 3, 2nd Floor
Mosley Rd, Trafford Park
Manchester, M17 1FQ
T: +44 (0) 161 945 5589
www.ses-ltd.co.uk

PROJECT

MCFC - NORTH STAND FITOUT

TITLE

NORTH STAND
KITCHEN & WC EXTRACT
SCHEMATIC SHEET 1 OF 3

RIBA STAGE	FAS CODE
RIBA 4iii - TECHNICAL DESIGN	A5 - For Authorisation as Stage Complete

PROJECT No	DATE	SCALE @ A0
24032	07/03/2025	NTS

PRINCIPLE	DESIGNER	DRAWN
CP	BW	HC

DRAWING NUMBER: NSE-SEE-NS-ZZ-DR-M-570520 | REV: C01

QA CHECK | Date / Time: 07.03.2025 | Designer: BW | Drawn: BW | Checked