



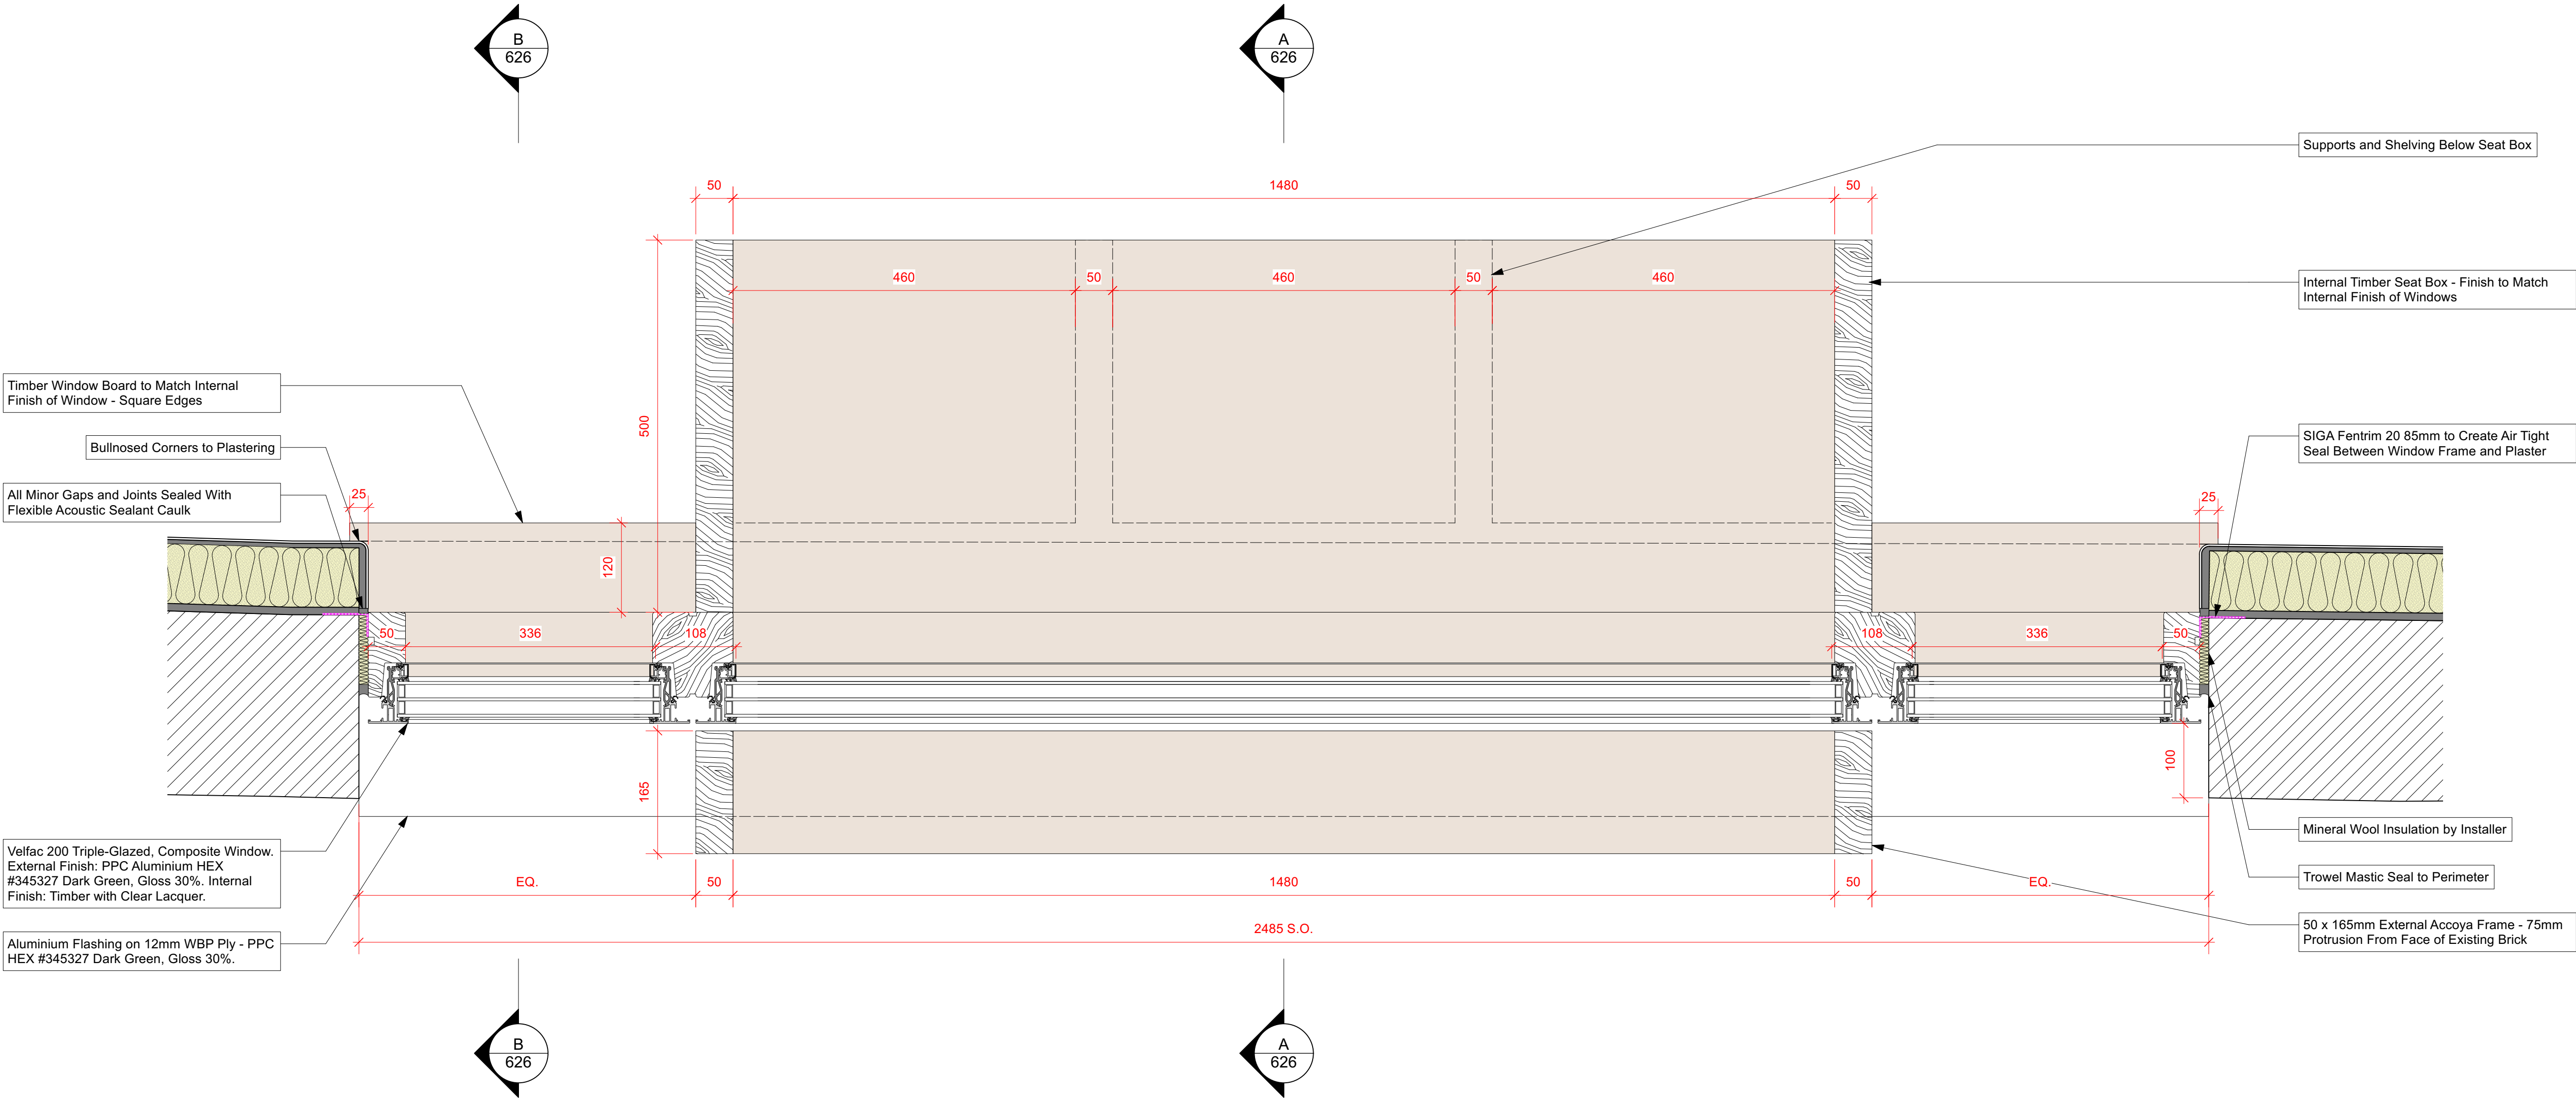

1 W.6 - Plan Detail
Scale: 1:5

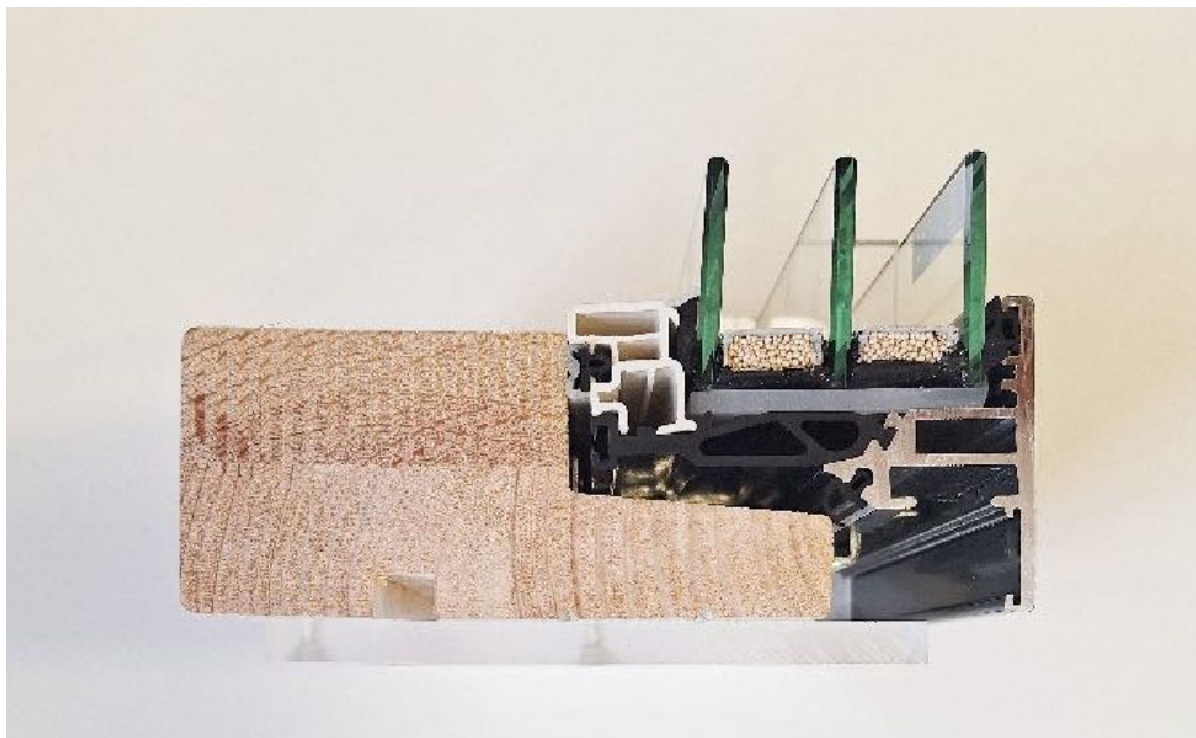

2 Velfac 200 Profile

© Copyright
Define Architects Ltd

0 50 100 150 mm

1:5 @ A1

A1

NOTES:

All dimensions to be checked on site.
Drawing to be read with all relevant Architectural, Interiors, Structural, M&E, Drainage/Public Health, Landscape, Civils and Interiors drawings and specifications. Any discrepancies between consultant's drawings to be reported to the Architect before any work commences. The Contractor's attention is drawn to the Health & Safety matters identified in the Health & Safety plan as being potentially hazardous.
These items should not be considered as a full and final list.
The Work Package Contractor's normal Health & Safety obligations still apply when undertaking constructional operations both on and off site.
Define Architects take no responsibility for the location of legal boundaries indicated on this drawing and advise a separate drawing be completed by a specialist surveyor in order to establish exact boundaries.
DWG files provided for information only. Refer to PDF record.
The copyright of this drawing is held by Define Architects Ltd.
Not to be used for any purpose without consent.

DEFINEARCHITECTS.CO.UK

Unit 2E
Beehive Mill
Jersey Street
Manchester
M4 6JG

+44 (0)161 528 9492
mail@definearchitects.co.uk

define /

PROJECT

35 Liverpool Road
Manchester
M3 4NQ

DRAWING TITLE

W.6 Jamb Details

REV	DATE	NOTES
P01	17/04/2026	ISSUED TO PLANNING FOR CONDITION DISCHARGE
P02	26/04/2026	COLOUR OF WINDOW FRAMES AMENDED TO BOTTLE GREEN.

DRAWN BY
AM

CHECKED BY
GW

JOB NO.
093

STATUS
PLANNING

DRAWING NO.
093_ASD_627

REV
P02