

NOTES:

All dimensions to be checked on site.

Drawings to be read with all relevant Architectural, Interiors, Structural, M&E, Drainage/Public Health, Landscape, Civils and Interiors drawings and specifications. Any discrepancies between consultant's drawings to be reported to the Architect before any work commences.

The Contractor's attention is drawn to the Health & Safety matters identified in the Health & Safety plan as being potentially hazardous.

These items should not be considered as a full and final list.

The Work Package Contractor's normal Health & Safety obligations still apply when undertaking construction operations both on and off site.

Define Architects take no responsibility for the location of legal boundaries indicated on this drawing and advise a separate drawing be completed by a specialist surveyor in order to establish exact boundaries.

DWG files provided for information only. Refer to PDF record.

The copyright of this drawing is held by Define Architects Ltd.

Not to be used for any purpose without consent.

DEFINEARCHITECTS.CO.UK

Unit 2E
Beehive Mill
Jersey Street
Manchester
M4 6JG

+44 (0)161 528 9492
mail@definearchitects.co.uk

define /



PROJECT

35 Liverpool Road
Manchester
M3 4NQ

DRAWING TITLE

Sash Windows (W.7 & W.9)
Typical Head, Jamb and Cill Details

REV P01	DATE 26/04/2026	NOTES ISSUED TO PLANNING FOR CONDITION DISCHARGE
DRAWN BY AM		CHECKED BY GW
JOB NO. 093		STATUS PLANNING
DRAWING NO. 093_ASD_624		REV P01

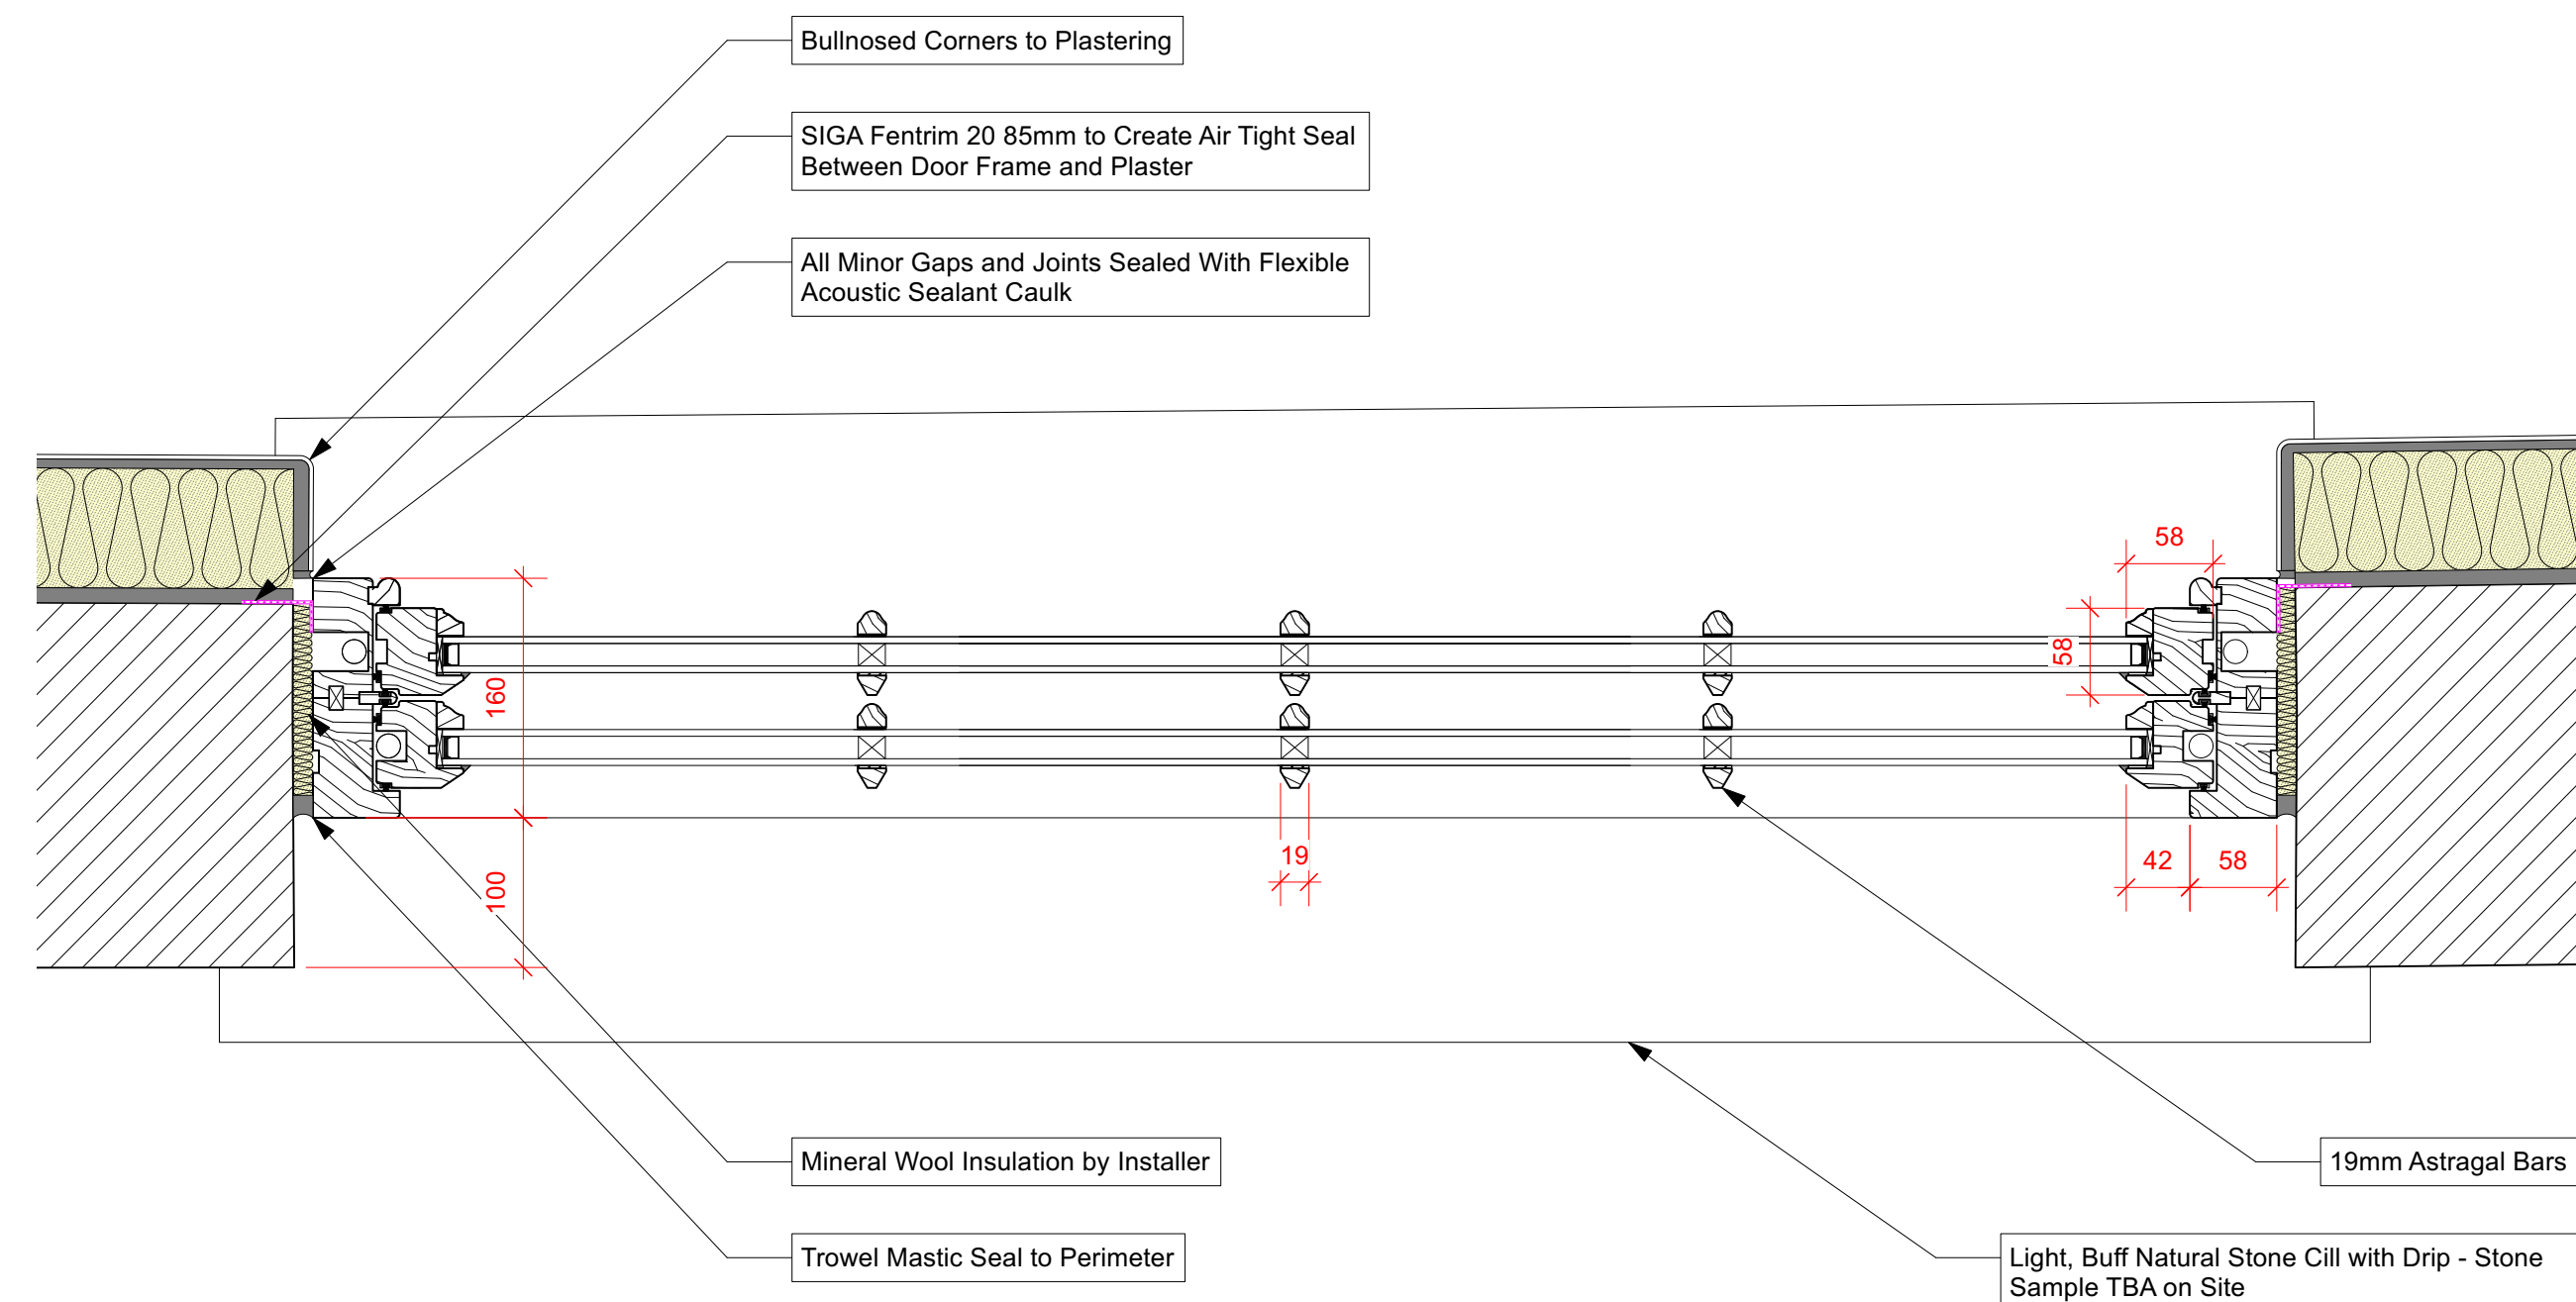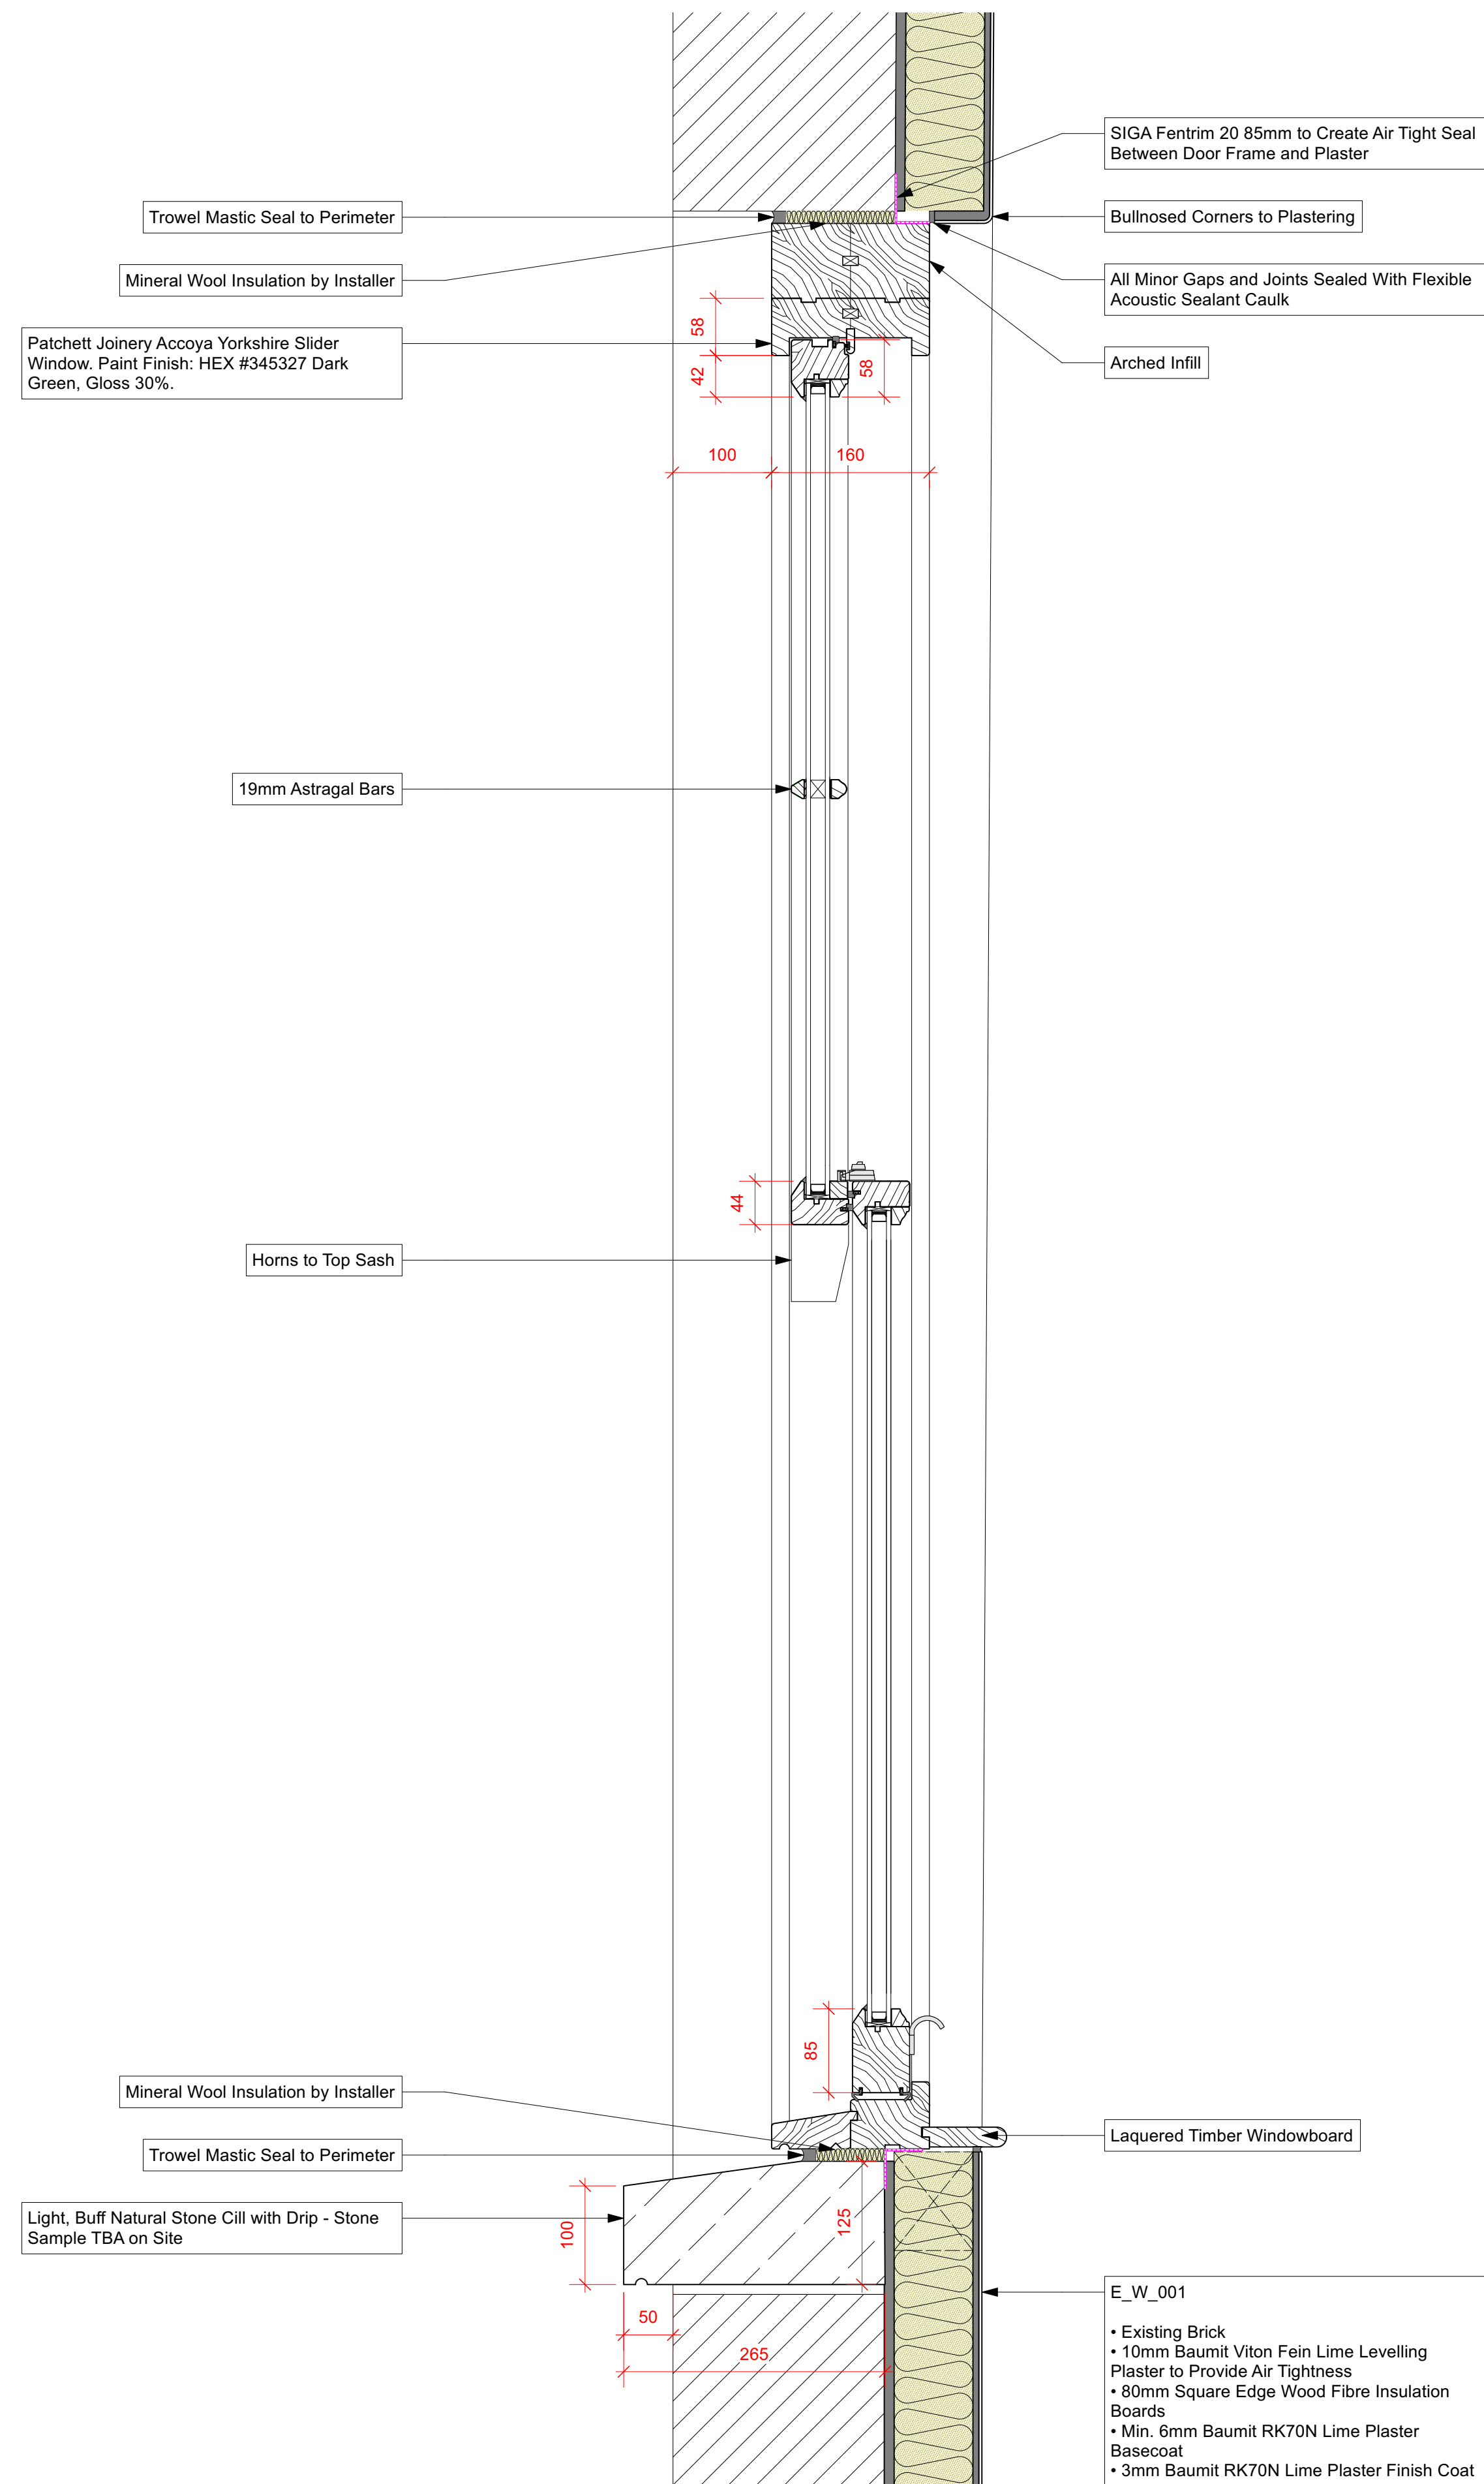

2 Sash Window - Typical Jamb Details
Scale: 1:5

1 Sash Window - Typical Head and Cill Details
Scale: 1:5