



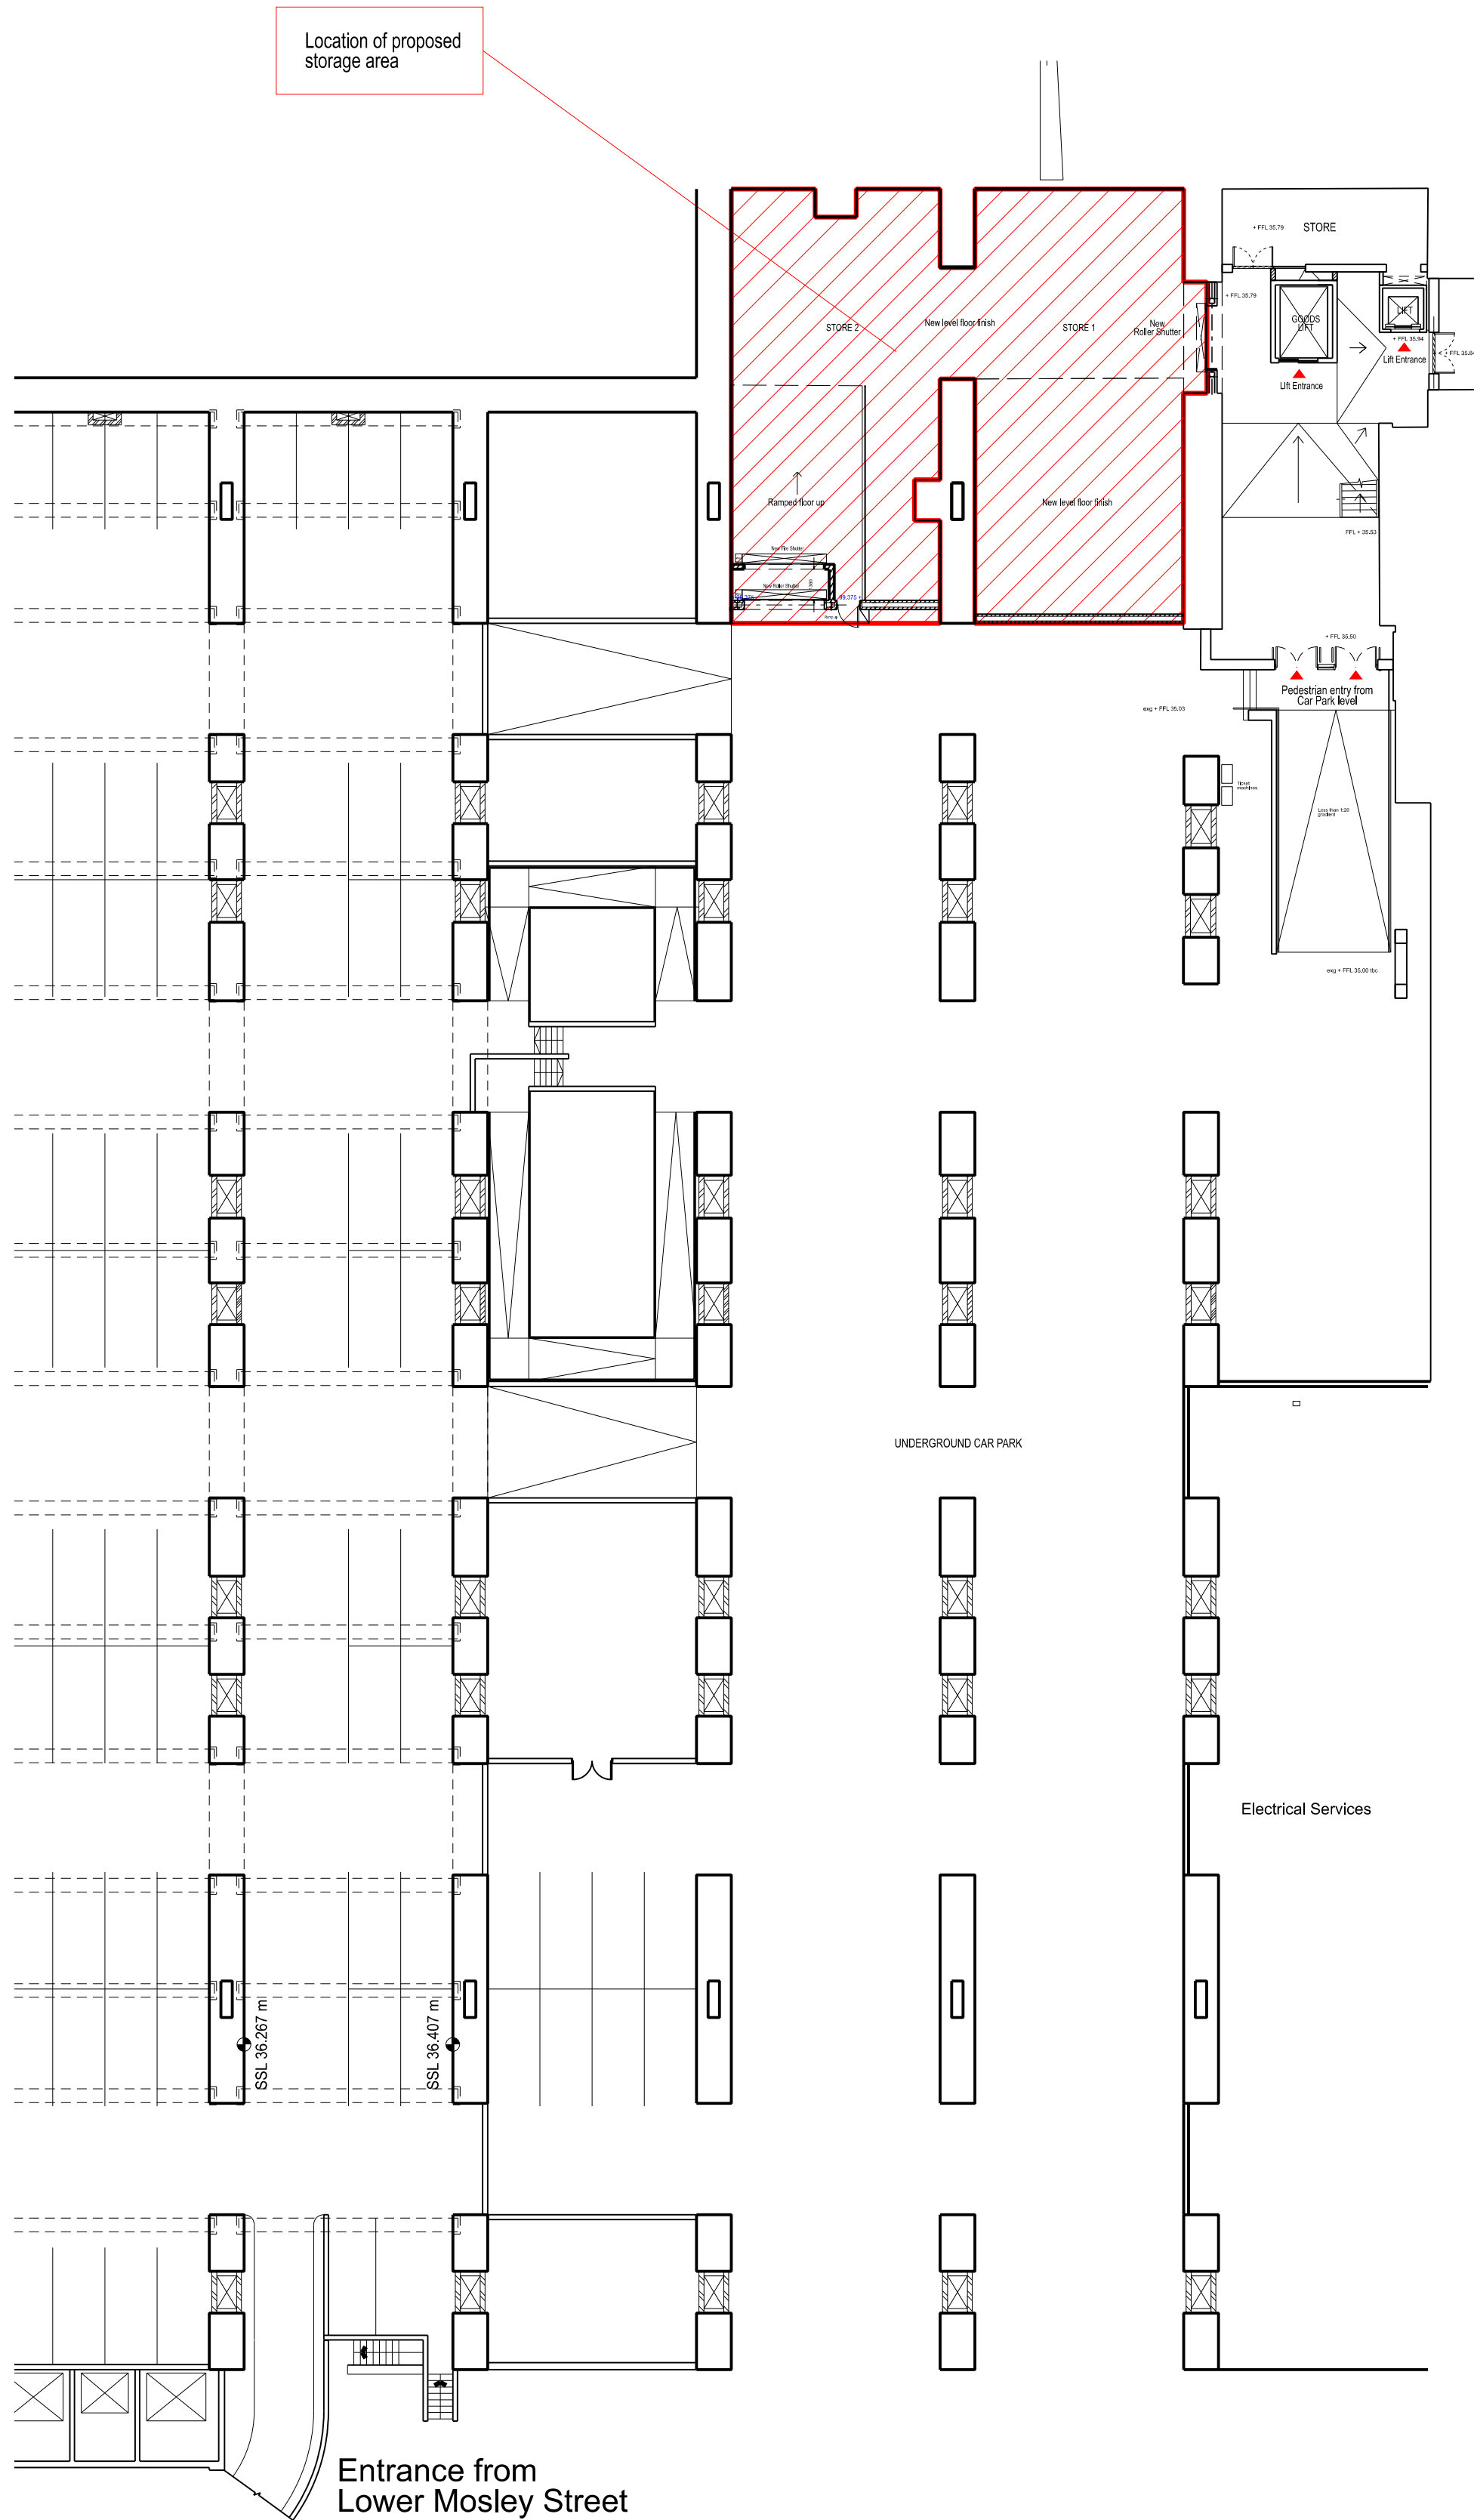

PROPOSED BASEMENT
FLOOR PLAN (PART)
1:250

KEY

HISTORIC BRICK VAULTING ELEMENTS

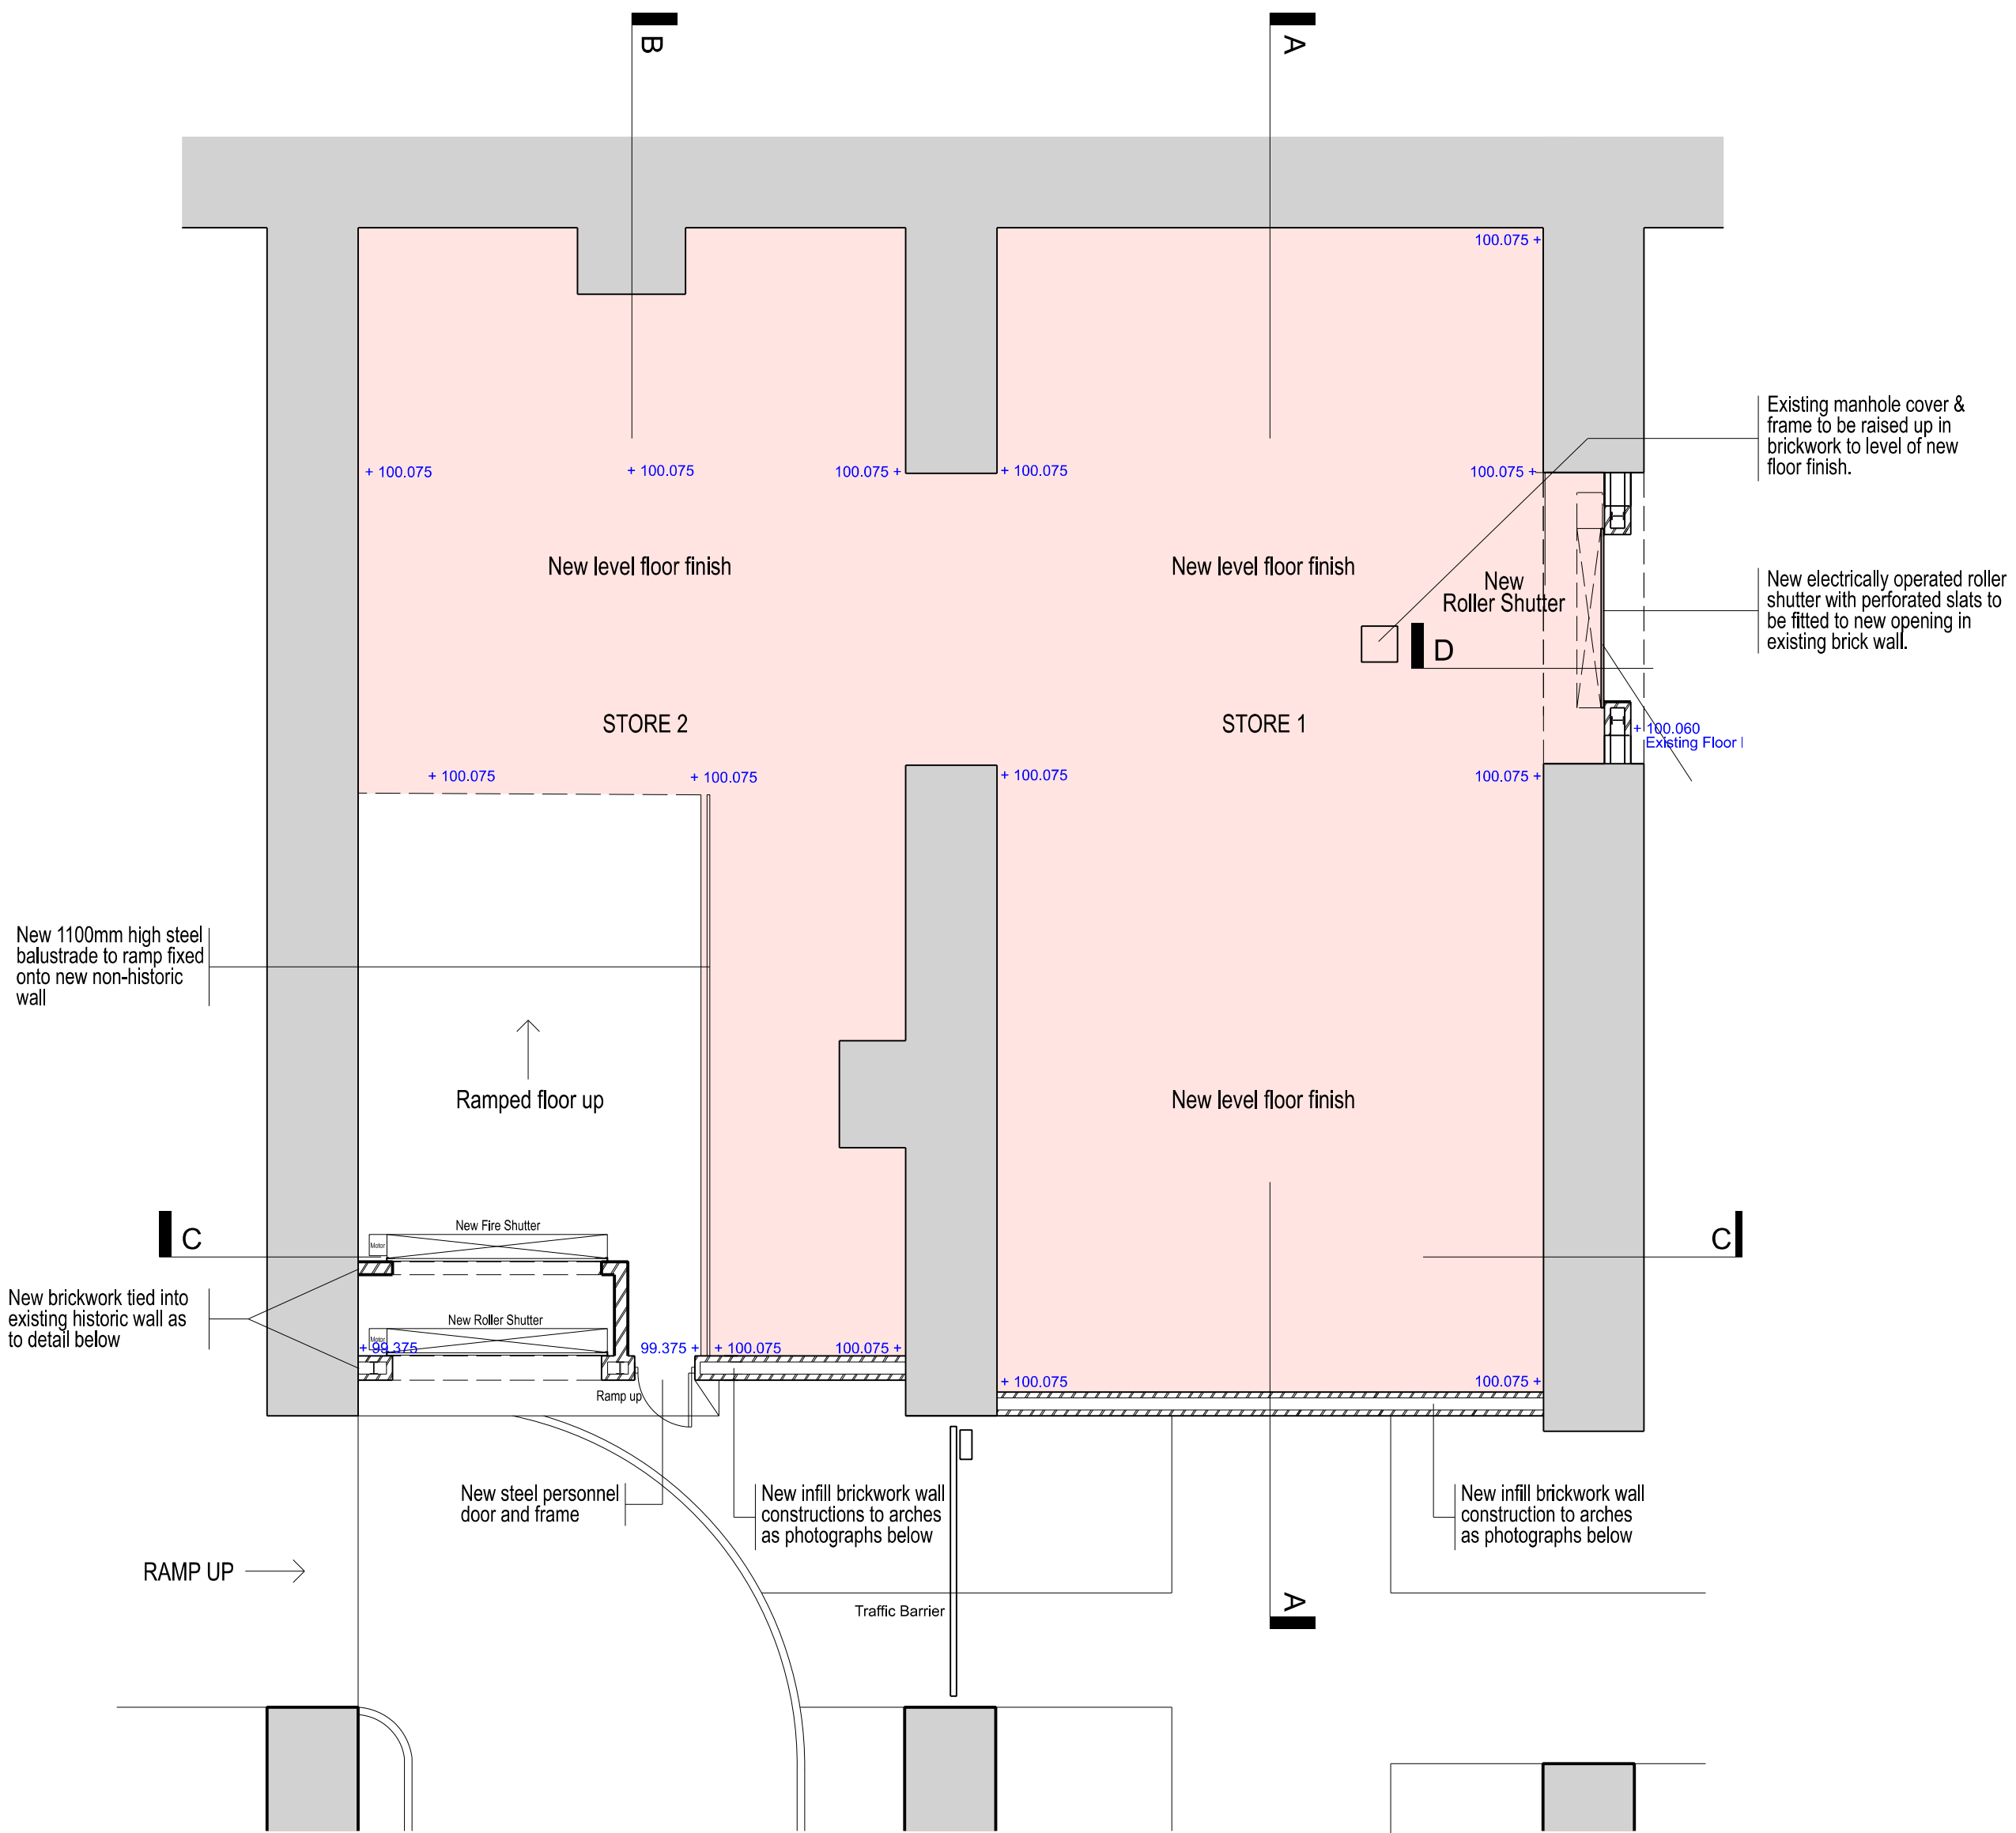

PROPOSED FLOOR PLAN
OF NEW STORAGE AREA 1:100

+ 5020 Spot Levels to new floor finish



PREVIOUS NON-HISTORIC
BRICKWORK INFILL WALLS
TO ARCHES

