


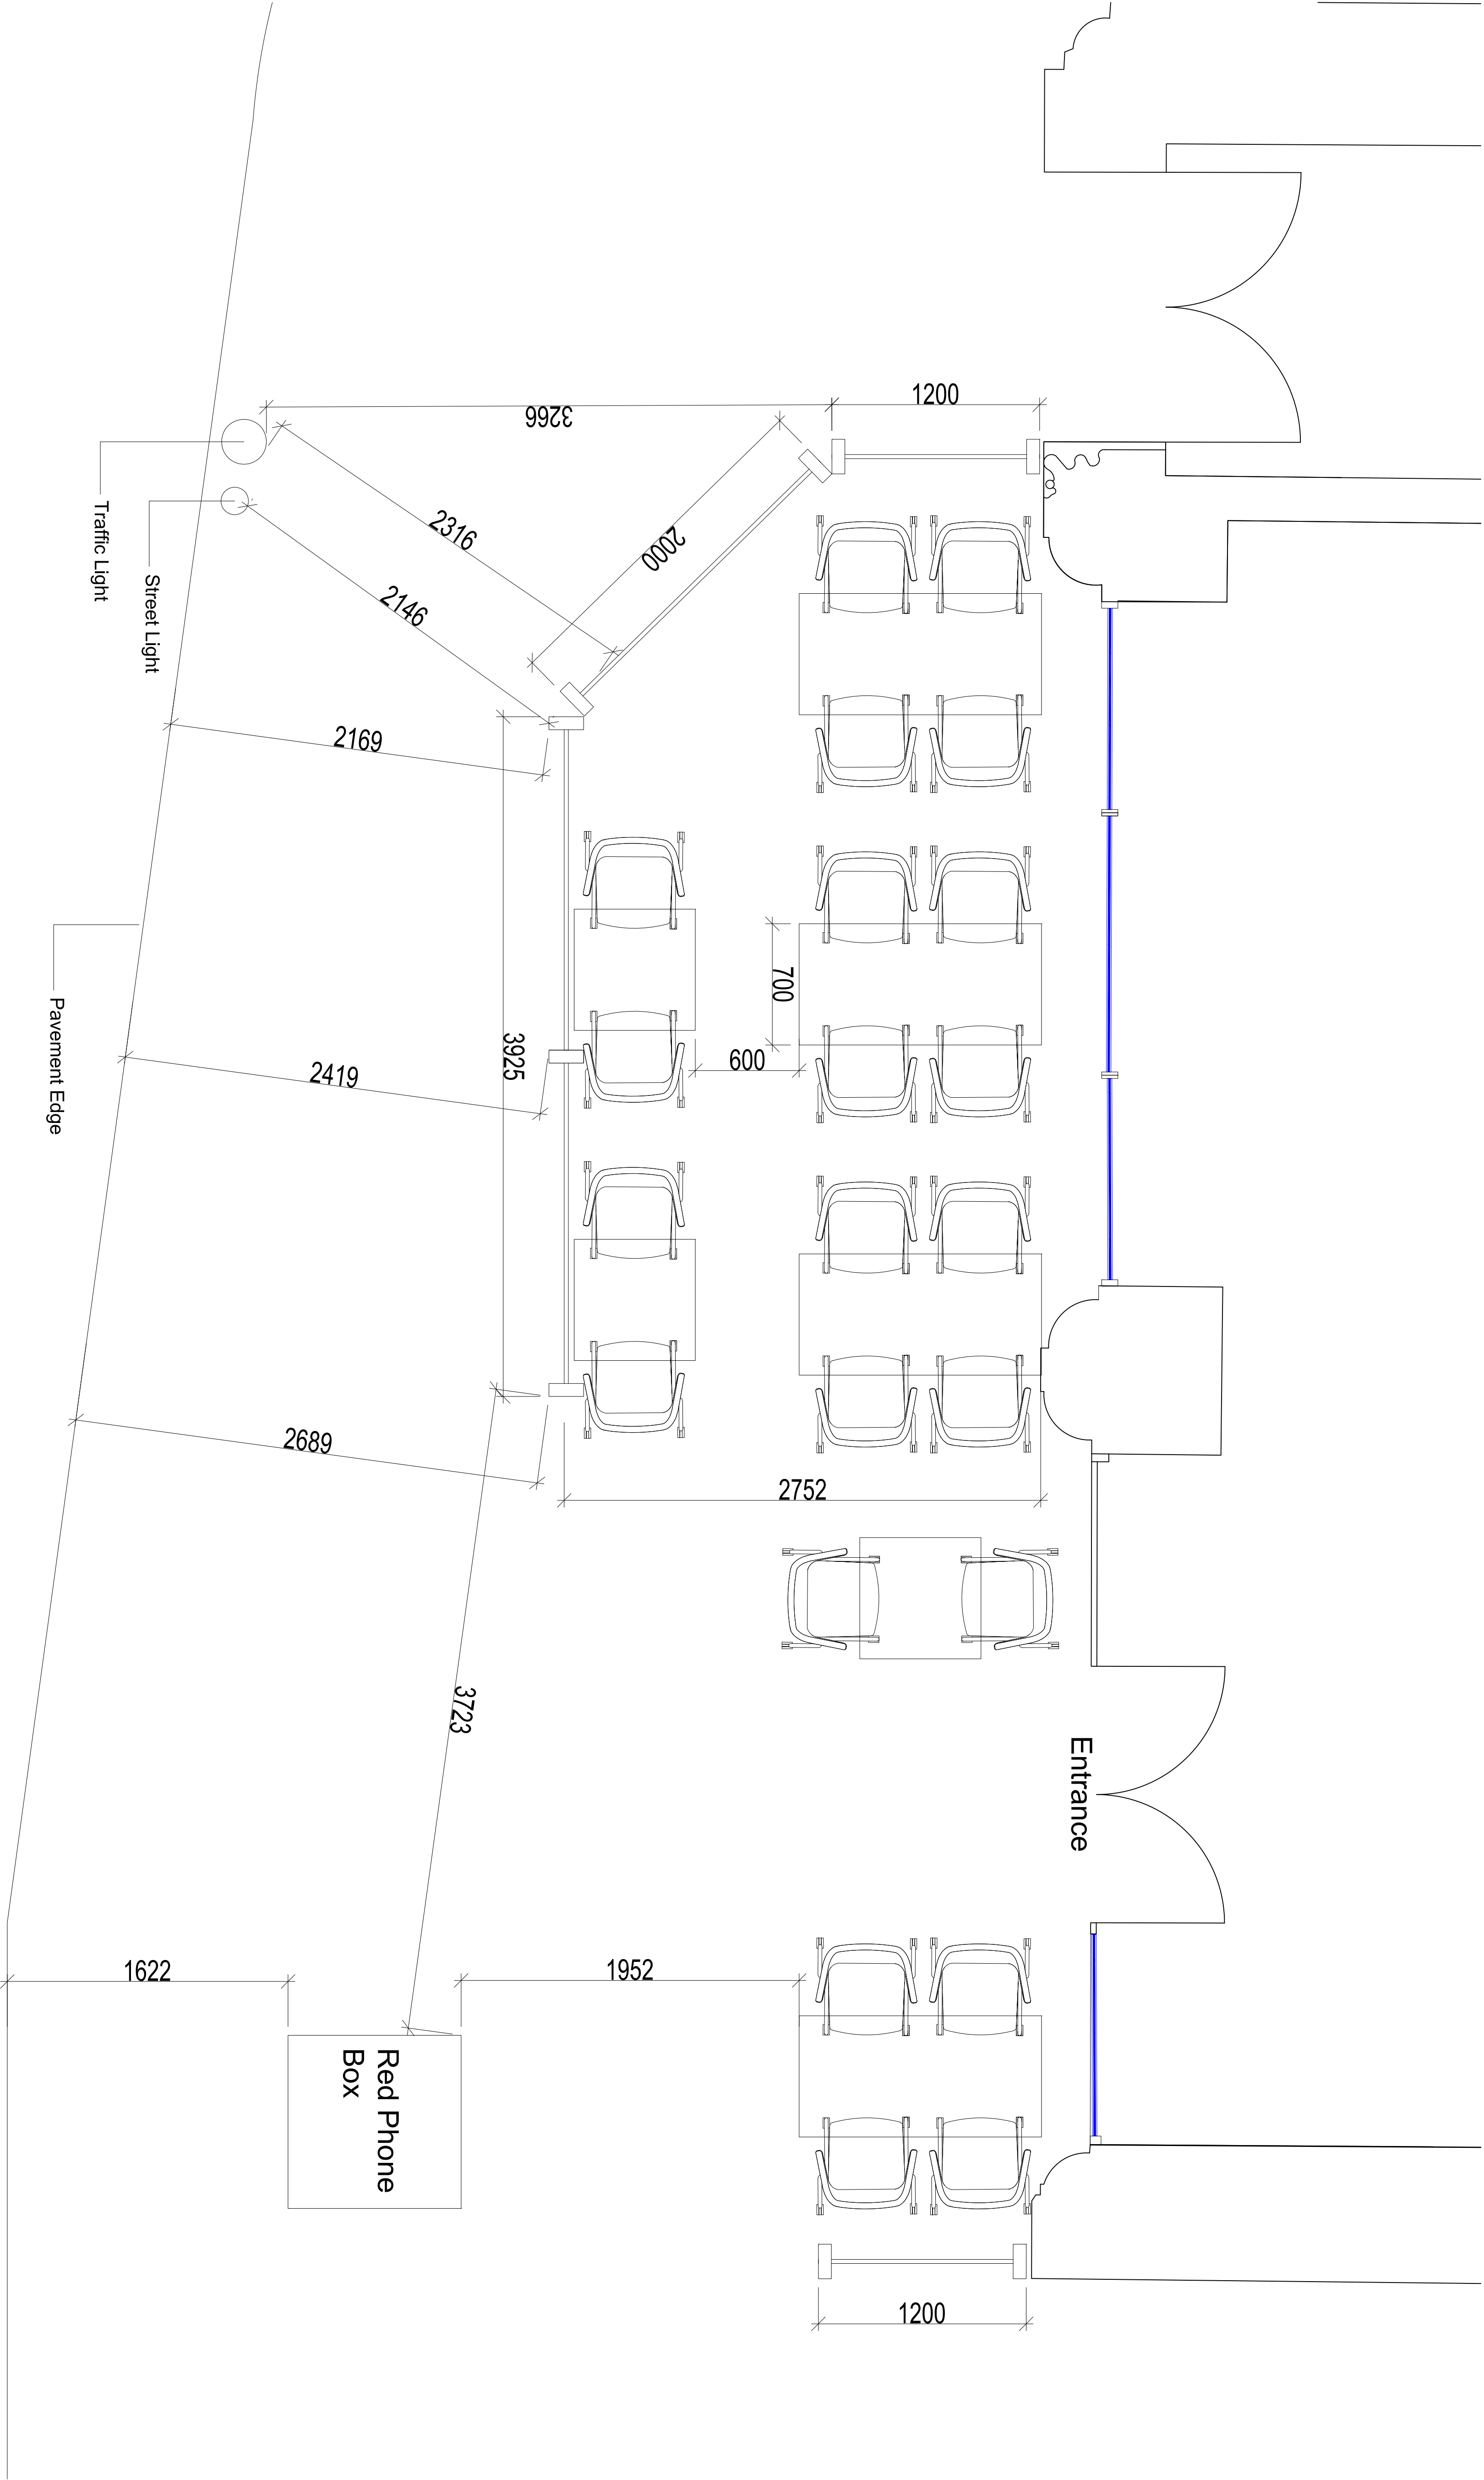

Proposed Outdoor Seating
scale 1:20

PRINCESS STREET

CLIENT:		BUILDING:		DRAWING TITLE:		DRAWN BY:		DATE:		SIZE:		REV:	
Armenian		3/5 Princess Street, Manchester M2 4DF		Proposed Outdoor Seating		James C Scott		March 2024		A1			
COPYRIGHT: The copyright in this drawing is vested in Cube8 Studio Ltd and no licence or assignment of any kind has been, or is, granted to any third party whether by provision of copies or originals of the drawings or otherwise unless otherwise agreed in writing. DO NOT SCALE FROM THIS DRAWING.				DWG No:		C8S_10194.1.51		SCALE:		1:20		DOC FOR:	
												Planning	

BUILDING APPRAISAL | HUMAN-CENTERED DESIGN | SPACE PLANNING | INTERIOR DESIGN & ARCHITECTURE | BRAND & IDENTITY | FURNITURE & ACCESSORIES | 3D VISUALISATION | PROJECT MANAGEMENT |

