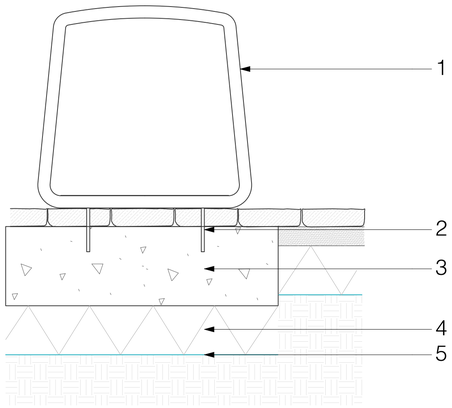


1 F1 - Sheffield Hoop Cycle Stand
Scale: 1:10


1- Suface mounted, Sheffield Hoop cycle stand
- Product: Stainless Steel
- Dimensions: 800 × 750 x Ø48
- Colour: Stainless Steel
- Supplier: Cube or similar approved

2- Root Fixing
- To manufacturer's details

3- Concrete Foundations
- To engineer specifications

4- Compacted Aggregate
- Product: Type 1 MOT compacted and blinded in layers
- Depth: 225mm

5- Geotextile Membrane
- Product: Greentech

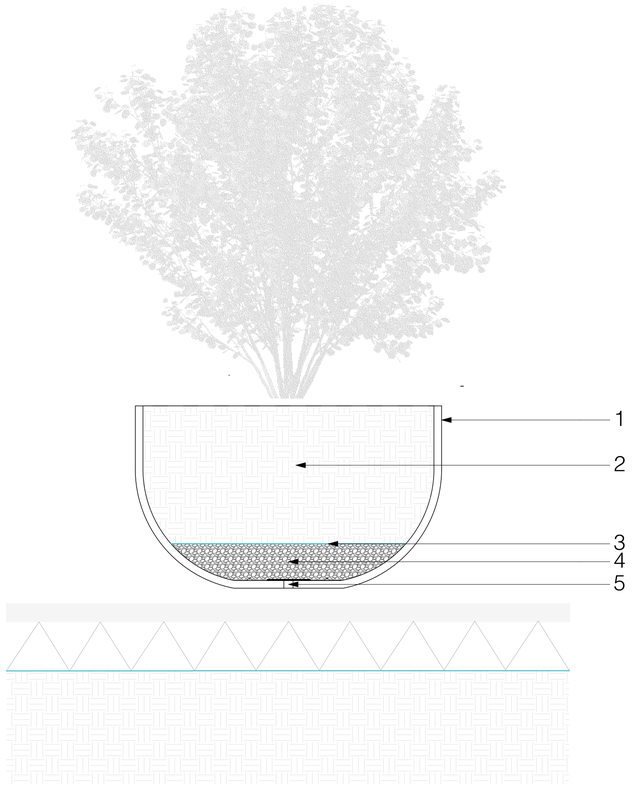

4 F2 - Ornamental Pots
Scale: 1:10


1- Ornamental Pot
- Product: Round Corten Steel
- Size: 100cm

2- Container Planting Soil
- Product: Light weight soil
- Supplier: Greentech

3- **Geotextile Membrane**
- Product: Greentech

4- Heavy Granular Drainage Gravel

5- Planter Drainage Hole

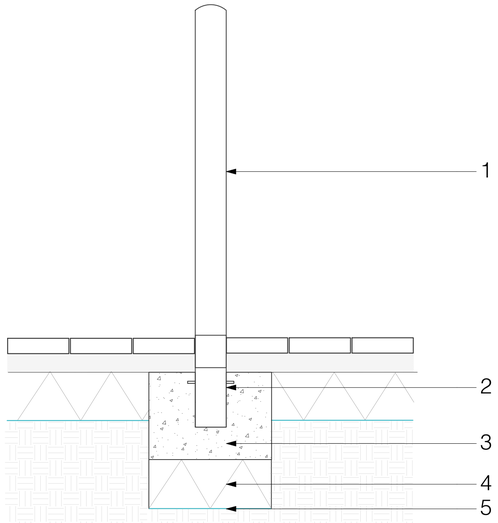

8 F5 - Sheffield Hoop Cycle Stand
Scale: 1:10

1- Protective Bollard - Semidome Top
- Product: Stainless Steel
- Dimensions: 1500mm (1000mm above FFL)
- Colour: Galvanised Steel
- Supplier: Cube or similar approved

2- Root Fixing
- To manufacturer's details

3- Concrete Foundations
- To engineer specifications

4- Compacted Aggregate
- Product: Type 1 MOT compacted and blinded in layers
- Depth: 225mm

5- Geotextile Membrane
- Product: Terram or similar approved

No dimensions are to be scaled from this drawing. All dimensions are to be checked on site.
Area measurements for indicative purposes only.

This drawing is the property of Wright Landscapes Limited. No part of the drawing may be reproduced in any manner without permission from Wright Landscapes Limited.

All Wright Landscapes drawings to read in conjuction with architectual / engineers plans & details.

Revision	Date	Description	Drawn	Approved
S5-P01	12-01-23	xx	NW	SH

WRIGHT LANDSCAPES LIMITED

E: info@wrightlandscapes.co.uk

W: www.wrightlandscapes.co.uk

T: 01244 541959

HEAD OFFICE
Pickmere Lane, Pickmere, Knutsford,
WA16 0JL

CLIENT Domis Construction

PROJECT Cornbrook

DRAWING TITLE Street Furniture Details

DATE	SCALE
	1:20
DRAWN	**SIZE**
	A1
APPROVED	**WORKSTAGE**

DRAWING NUMBER 1169-WRI-XX-XX-DR-L-7000 **SUITABILITY** S5 **REVISION** P01

© Wright Landscapes Limited