


Adjoining garden with existing trees

Proposed Shrubs
2-4m height

Clipped Evergreen
Hedge 1.5 m height

Proposed parking

SECTION THROUGH CAR PARK 1:50

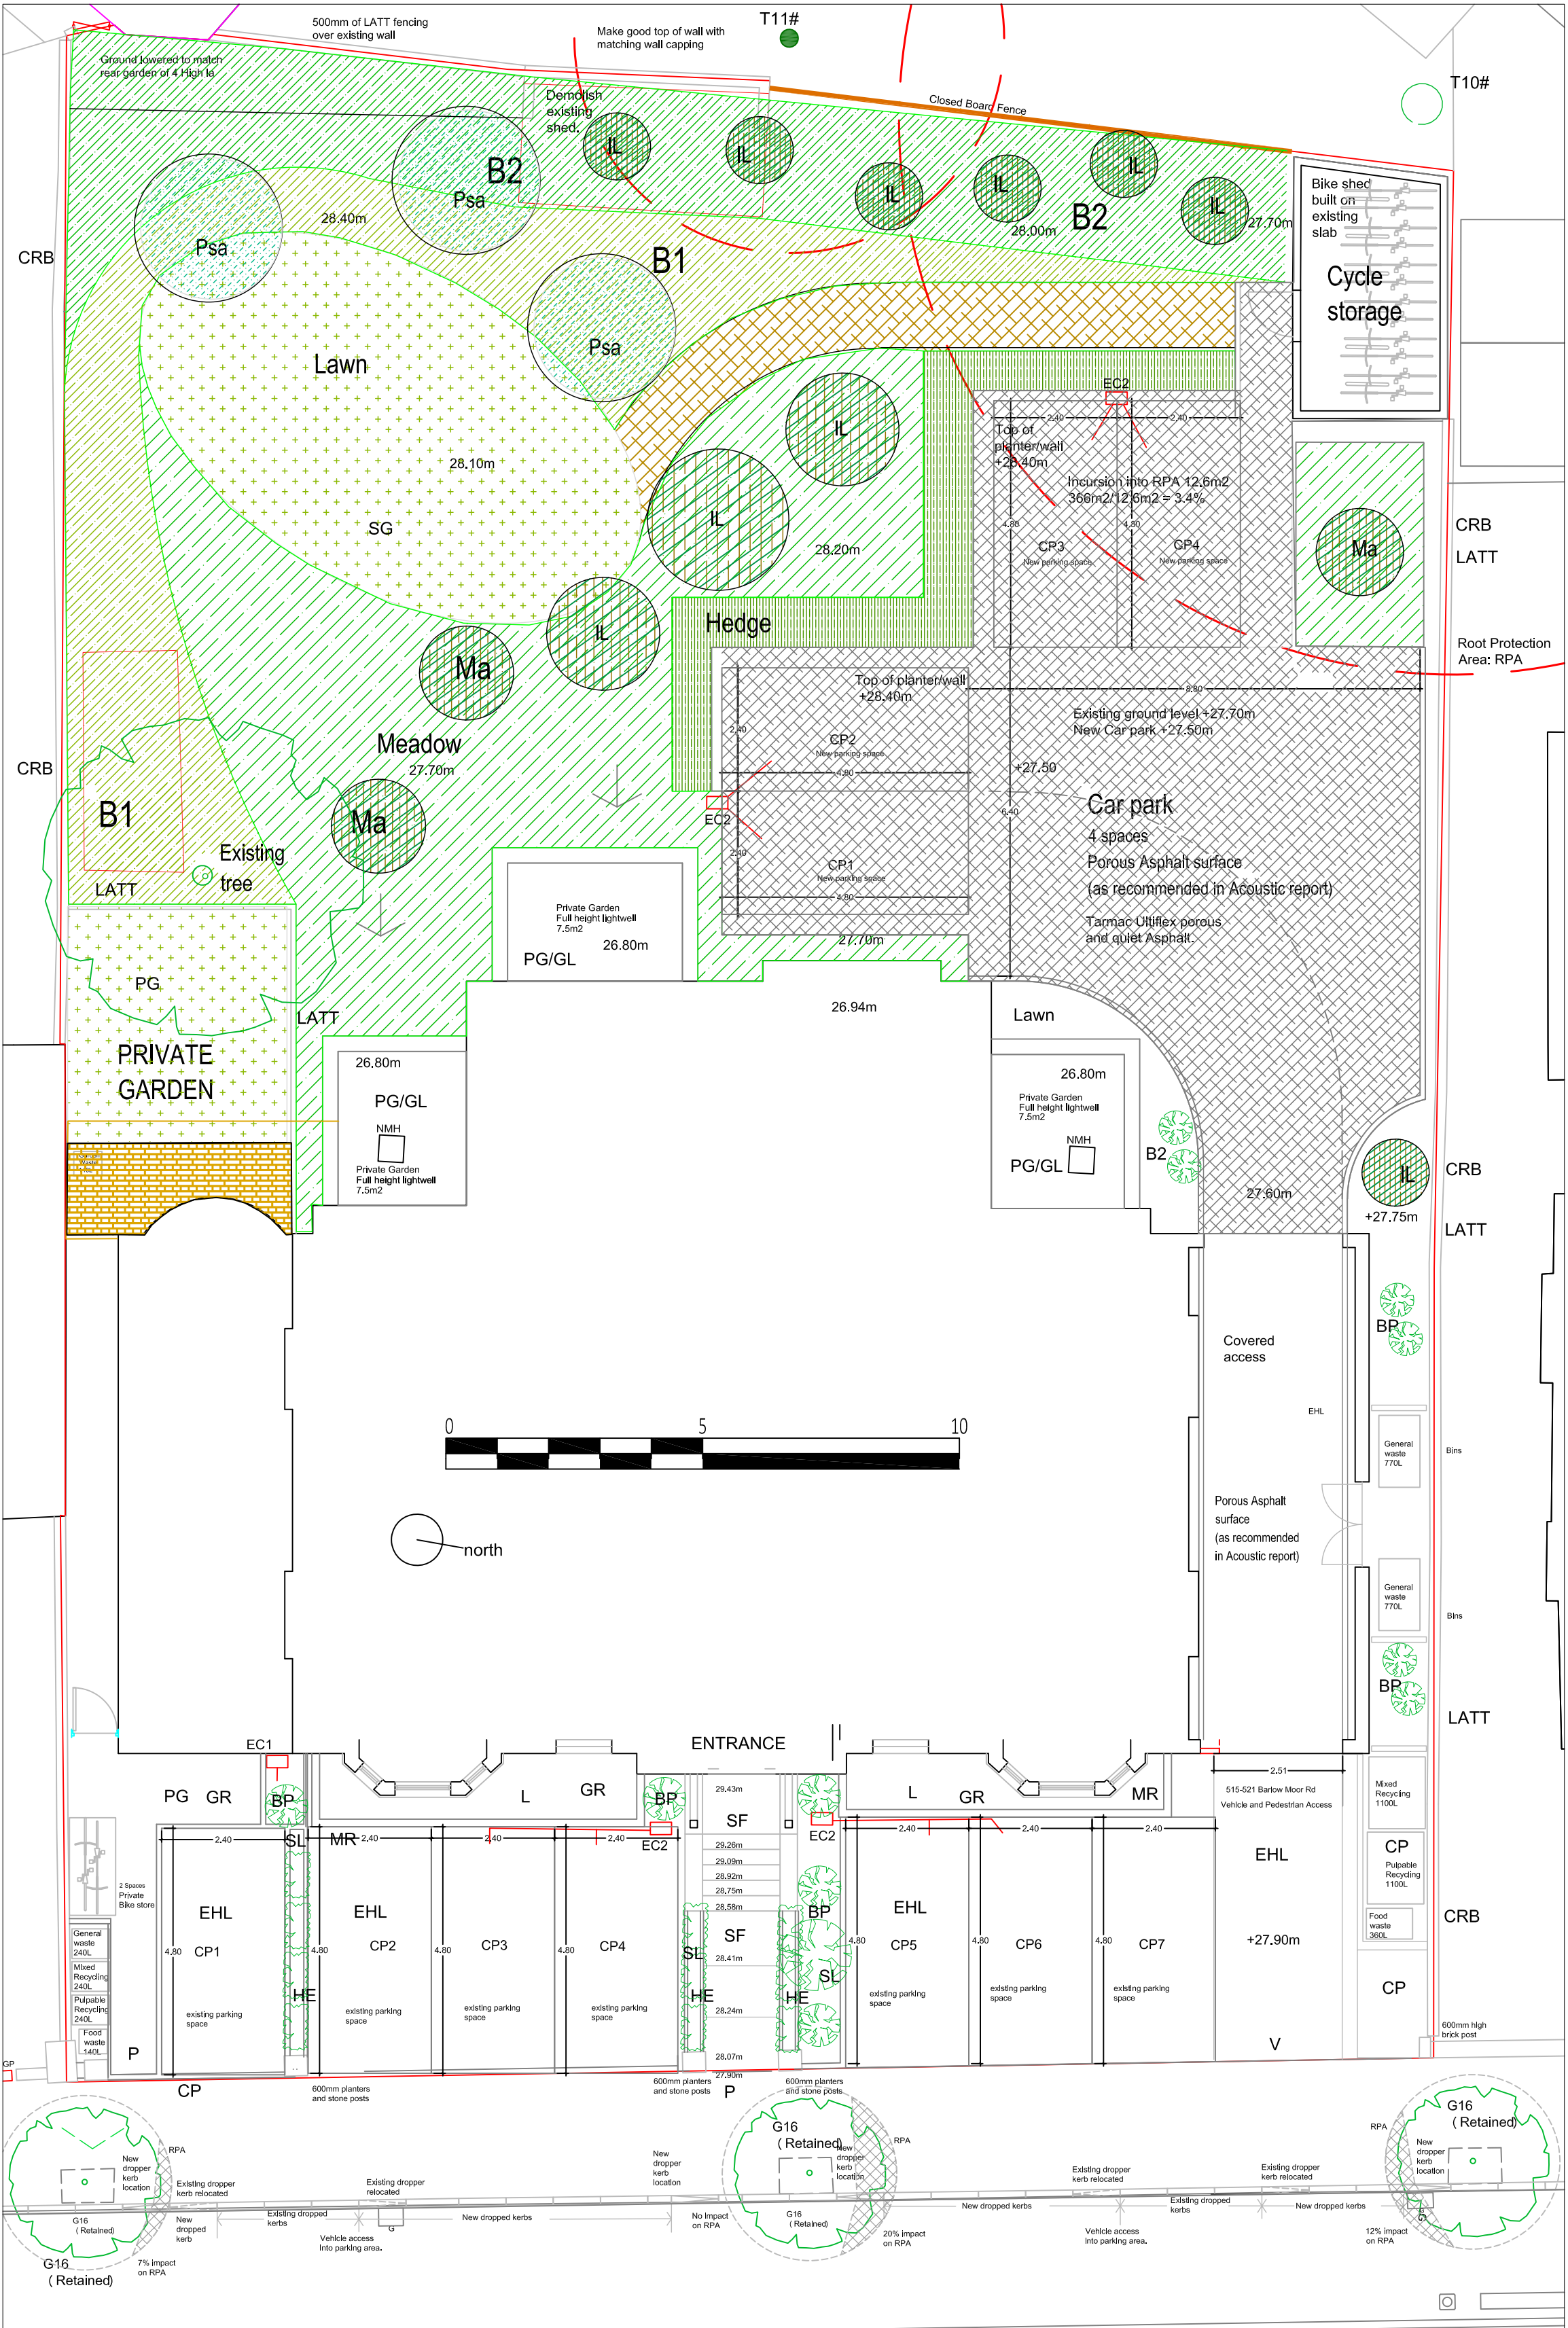

KEY	
	Existing trees retained-allow for hand digging in construction areas within root protection zone
Proposed trees	
	Native Crab Apple trees (Malus sylvestris), Ma Small /medium flowering trees light standards 12-14cm girth, 4m centres
	Goat Willow (Salix caprea) Psa 4.5m centres
	Shade tolerant trees -Holly IL container grown 60-80 cm (10-12 litre) 2.5 m centres
	A HEDGING up to 1.5m height Yew (Taxus Baccata) to screen car park and screen car head lights in Winter.
	MIXED SHRUB AND HEDGE PLANTING AROUND SIDE & REAR BOUNDARIES. B1 Mixed shrub and groundcover planting. Holly /Fern/Ajuga reptans (Bugle), Gallium odoratum (Sweet Woodruff), and Lamium galeobdolon (Yellow Archangel), Grasses- Deschampsia
	B2 Taller shrubs up to 2m, height, Elder/ Blackthorn/Yew/Prunus laurocerasus (English Laurel)/Hawthorn (Crataegus monogyna)
	B6 Native Wildflower meadow
	LAWN-fine Lawn turf or seed
SL:	SL: New and or Refurbished Soft permeable landscape areas.
BP:	Common Dogwood (Cornus sanguinea), Sea Buckthorn (Hippophae rhamnoides), and hardy Gorse (Ulex europaeus). Lager shrub/small tree - Whitebeam (Sorbus aria),
HE:	HEDGE up to 1.0m height Yew (Taxus Baccata)
HARD LANDSCAPE	
	Resin bound gravel path
	PCC or Clay permeable paviors to external terrace and frontage parking bays.
	Parking area bays generally 2.4x4.8m with 6m reversing space. Permeable macadam surfacing.Low level lighting to reduce glare from headlights.
	Close boarded fence to rear boundary with gaps at 2m. Intervals to facilitate passage of Hedgehogs
	Existing outbuildings demolished
EC1/2	Electric car charger. Either double or single.
PG:	Private Garden area. Hard landscaped patio areas with border planting
SG:	Shared garden seating area. Hard landscaped patio areas with border planting.
PG/GL:	Private garden area and Full height Garden Lightwell. Porous soft landscaping with gravel.
L:	Half height lightwell. Porous paving system with gravel draining edge strips
GR:	Gravel porous hard landscape with stone stepping stones for pathways or cobbles to demarcate carparking spaces
SF:	Indian sandstone flags.
EHL:	New and Existing hard landscape areas to be hard landscaped with porous tar-mac, Cemex Vialflow Asphalt with a new Reduced fine sub base.
CRB:	Clean, repair and repoint existing brickwork.
CRS:	Clean, repair and repoint existing stonework. Re-instate copings.
MR:	MR: Introduce black painted galvanised metal railings
LATT:	New Latt fence or Latt over cladding over existing boundary fence or wall to raise height to 2.0m.
CP:	Bin collection points. (Standard domestic bins up to 360l to be located on the pavement. Larger 4 wheel bins located to be located in bin store area adjacent to the road)
P:	Pedestrian access.
V:	Vehicular access.

Stephen Martlew Landscape Architecture
Unit 2 8a Loom Street Manchester M4 6AN
TELEPHONE 0161 907 3226

DRAWING TITLE	LANDSCAPE PROPOSALS REAR GARDEN STRATEGY	
DRAWING No	2502/P/100	
PROJECT	515-521 Barlow Moor Road	
CLIENT	ARMISTEAD PROPERTY LTD	
SCALE	1:100/50 @ A 2	REVISION F
DATE	APRIL 2026	REVISED
DRAWN	SJ	CHECKED