Sheet Index

Cover Sheet, Location & Block Plan	
0.01	Cover Sheet, Location & Block Plan
Existing Plans & Elevations	
1.01	Existing & Proposed Site Plans
1.02	Existing Floor Plans
1.03	Existing Elevations
1.04	Existing Rear Boundary Elevation
Proposed Plans & Elevations	
2.01	Proposed Floor Plans
2.02	Proposed Elevations
2.03	Proposed Rear Boundary Elevation

External Finishes to match existing:

Garage door replacement to window

Outer skin of masonry walls to be facing bricks with colour to match existing bricks as close as reasonably possible.
Windows to be PVCu & to clients spec.

Bi-fold Doors

Doors to be PVCu & to clients spec.

Solar Panels

Size and location of solar panels to solar panel supplier/manufacturer spec.



Front 3D Visualisation



Rear 3D Visualisation

1) This drawing is for a Building Regulations application only and for no other use. The Client is to ensure these drawings, associated loadings schedule and calculations have been submitted to a Registered Building Control Approver(RBCA) or Local Authority Building Control body as a Full Plans application prior to commencement on site. If you proceed with the works using a Building Notice, you along with your Contractor are assuming the risk for the project and we will not accept responsibility or liability for any re-design, delays or associated costs or damages in connection with any re-design, delay, materials and/or labour cost associated with the re-design.
2) All dimensions are in millimetres unless stated otherwise.
3) The contractor MUST check all dimensions and particulars prior to commencement of work. Any discrepancies to be reported to GDP prior to construction. Whilst carrying out the works, if you uncover any additional structural elements not noted within this design package please contact GDP as this may require a check and revised designs.
4) All work to be carried out in accordance with the Building Regulations and all other statutory legislation to the satisfaction of the Inspecting Authority. All materials and workmanship is to comply with the appropriate codes of practice, British and/or European standards. All materials used to hold a valid Agrement Certificate for the purpose intended.
5) All existing structural elements (walls, lintels, beams, foundations etc.) affected by new work are to be exposed by the contractor and arrangements made for the Inspecting Authority to inspect and confirm they are adequate to sustain new loads. Liaise with the Inspecting officer and/or GDP if strengthening work is necessary.
6) All temporary works and propping must be designed and detailed by the general contractor. Calculations and final design to be approved by a suitably qualified structural design engineer.
7) All drain runs shown are assumed. The Contractor is to identify all drain routes as work commences and inform both the inspecting officer and GDP if there are any differences to what's shown on these drawings.
8) All wiring and electrical work to be designed, installed, inspected and tested in accordance with requirements of BS7671, current edition of IEE wiring guidance and the Approved Document P by a competent person registered with an electrical self-certification scheme authorised by the Secretary of State. The competent person is to send to the Inspecting Authority, a self-certification certificate within 30 days of the electrical works completion. The Client is to receive both a copy of the aforementioned certificate and a BS7671 Installation Test Certificate from the competent person.
9) All gas work to be designed, installed, inspected and tested in accordance with the requirements of the current edition of the Gas Safety (Installation and Use) Regulations 1998 and carried out by a Gas Safe Registered person.
10) RED LINE BOUNDARIES as shown denote the extent of the site only. They will often follow fence / wall lines and are not necessarily the legal boundary.
11) PARTY WALL ACT 1996: The Client may have obligations under this act. You must tell your neighbours if you want to carry out any building work near or on your shared legal property boundary, or 'party wall'. Go to www.gov.uk for further advise.
12) CONSTRUCTION, DESIGN AND MANAGEMENT REGULATIONS 2015: The Client has safety responsibilities for the building work and he has an obligation to check his full responsibilities under these regulations, go to www.hse.gov.uk for further information.

GOODCHILD DESIGN PARTNERSHIP
0161 850 8586
07764 772 622
goodchild.design@icloud.com
132-134 Great Ancoats St
Manchester M4 6DE

The Contractor is responsible for checking and confirming dimensions at the job site. Goodchild Design Partnership will not be responsible for construction means, methods, techniques, sequences, or procedures, or for safety precautions and programs in connection with the project.

DO NOT SCALE FROM THIS DRAWING

NOT FOR CONSTRUCTION OR STATUTORY APPROVAL - FOR DISCUSSION & APPRAISAL ONLY

Mr Elliot Lux & Ms Alice Holt

36 Blackburn Gardens
Didsbury M20 3YH

Various Alterations: Remove internal kitchen wall, Bifold doors at rear, Pedestrian gate at rear, garage door replaced with window, solar panels

Rev:

Rev	ChID	Change Name	Date
A	Client	Client changes-pre app	29/04/26

Project Status:

Feasibility	Detailed Design
▶ Design	Construction
Planning	As Built


Scale: As indicated @ A3

Sheet: 0.01
Cover Sheet, Location & Block Plan


C1398 (P)

Printed: 30/04/2026

This drawing and the design shown remain the COPYRIGHT of Goodchild Design Partnership © no copy or alteration to the drawing may be made without our prior written authorisation.

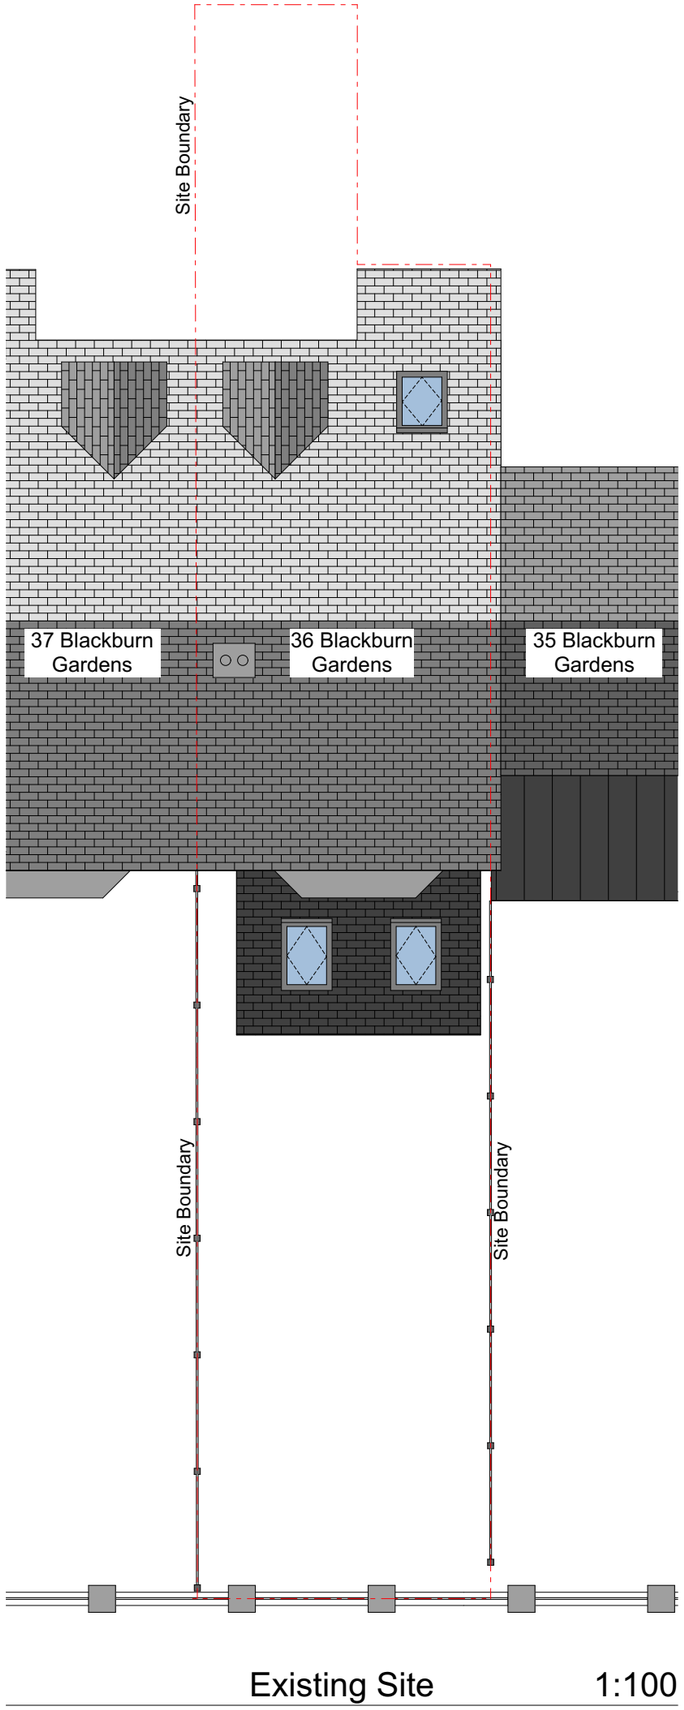

Existing Site 1:100

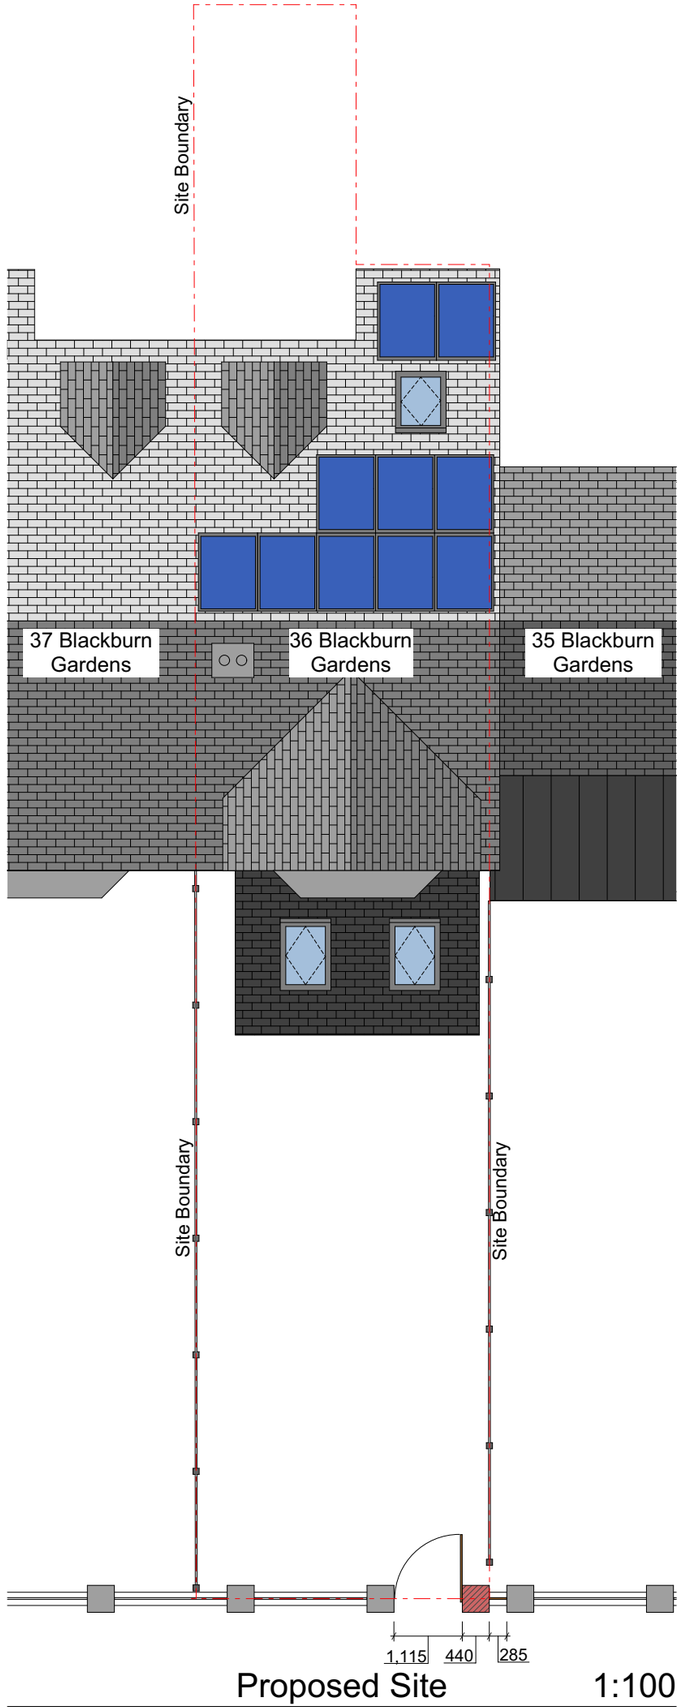

Proposed Site 1:100

GOODCHILD DESIGN PARTNERSHIP
0161 850 8586
07764 772 622
goodchild.design@icloud.com
132-134 Great Ancoats St
Manchester M4 6DE

The Contractor is responsible for checking and confirming dimensions at the job site. Goodchild Design Partnership will not be responsible for construction means, methods, techniques, sequences, or procedures, or for safety precautions and programs in connection with the project.

DO NOT SCALE FROM THIS DRAWING

NOT FOR CONSTRUCTION OR STATUTORY APPROVAL - FOR DISCUSSION & APPRAISAL ONLY

Mr Elliot Lux & Ms Alice Holt

36 Blackburn Gardens
Didsbury M20 3YH

Various Alterations: Remove internal kitchen wall, Bifold doors at rear, Pedestrian gate at rear, garage door replaced with window, solar panels

Rev:

ChID	Change Name	Date
Rev A		
Client		
Client changes-pre app		29/04/26

Project Status:

Feasibility	Detailed Design
▶ Design	Construction
Planning	As Built


Scale: As indicated @ A3

Sheet: 1.01
Existing & Proposed Site Plans

C1398 (P)

Printed: 30/04/2026

This drawing and the design shown remain the COPYRIGHT of Goodchild Design Partnership © no copy or alteration to the drawing may be made without our prior written authorisation.

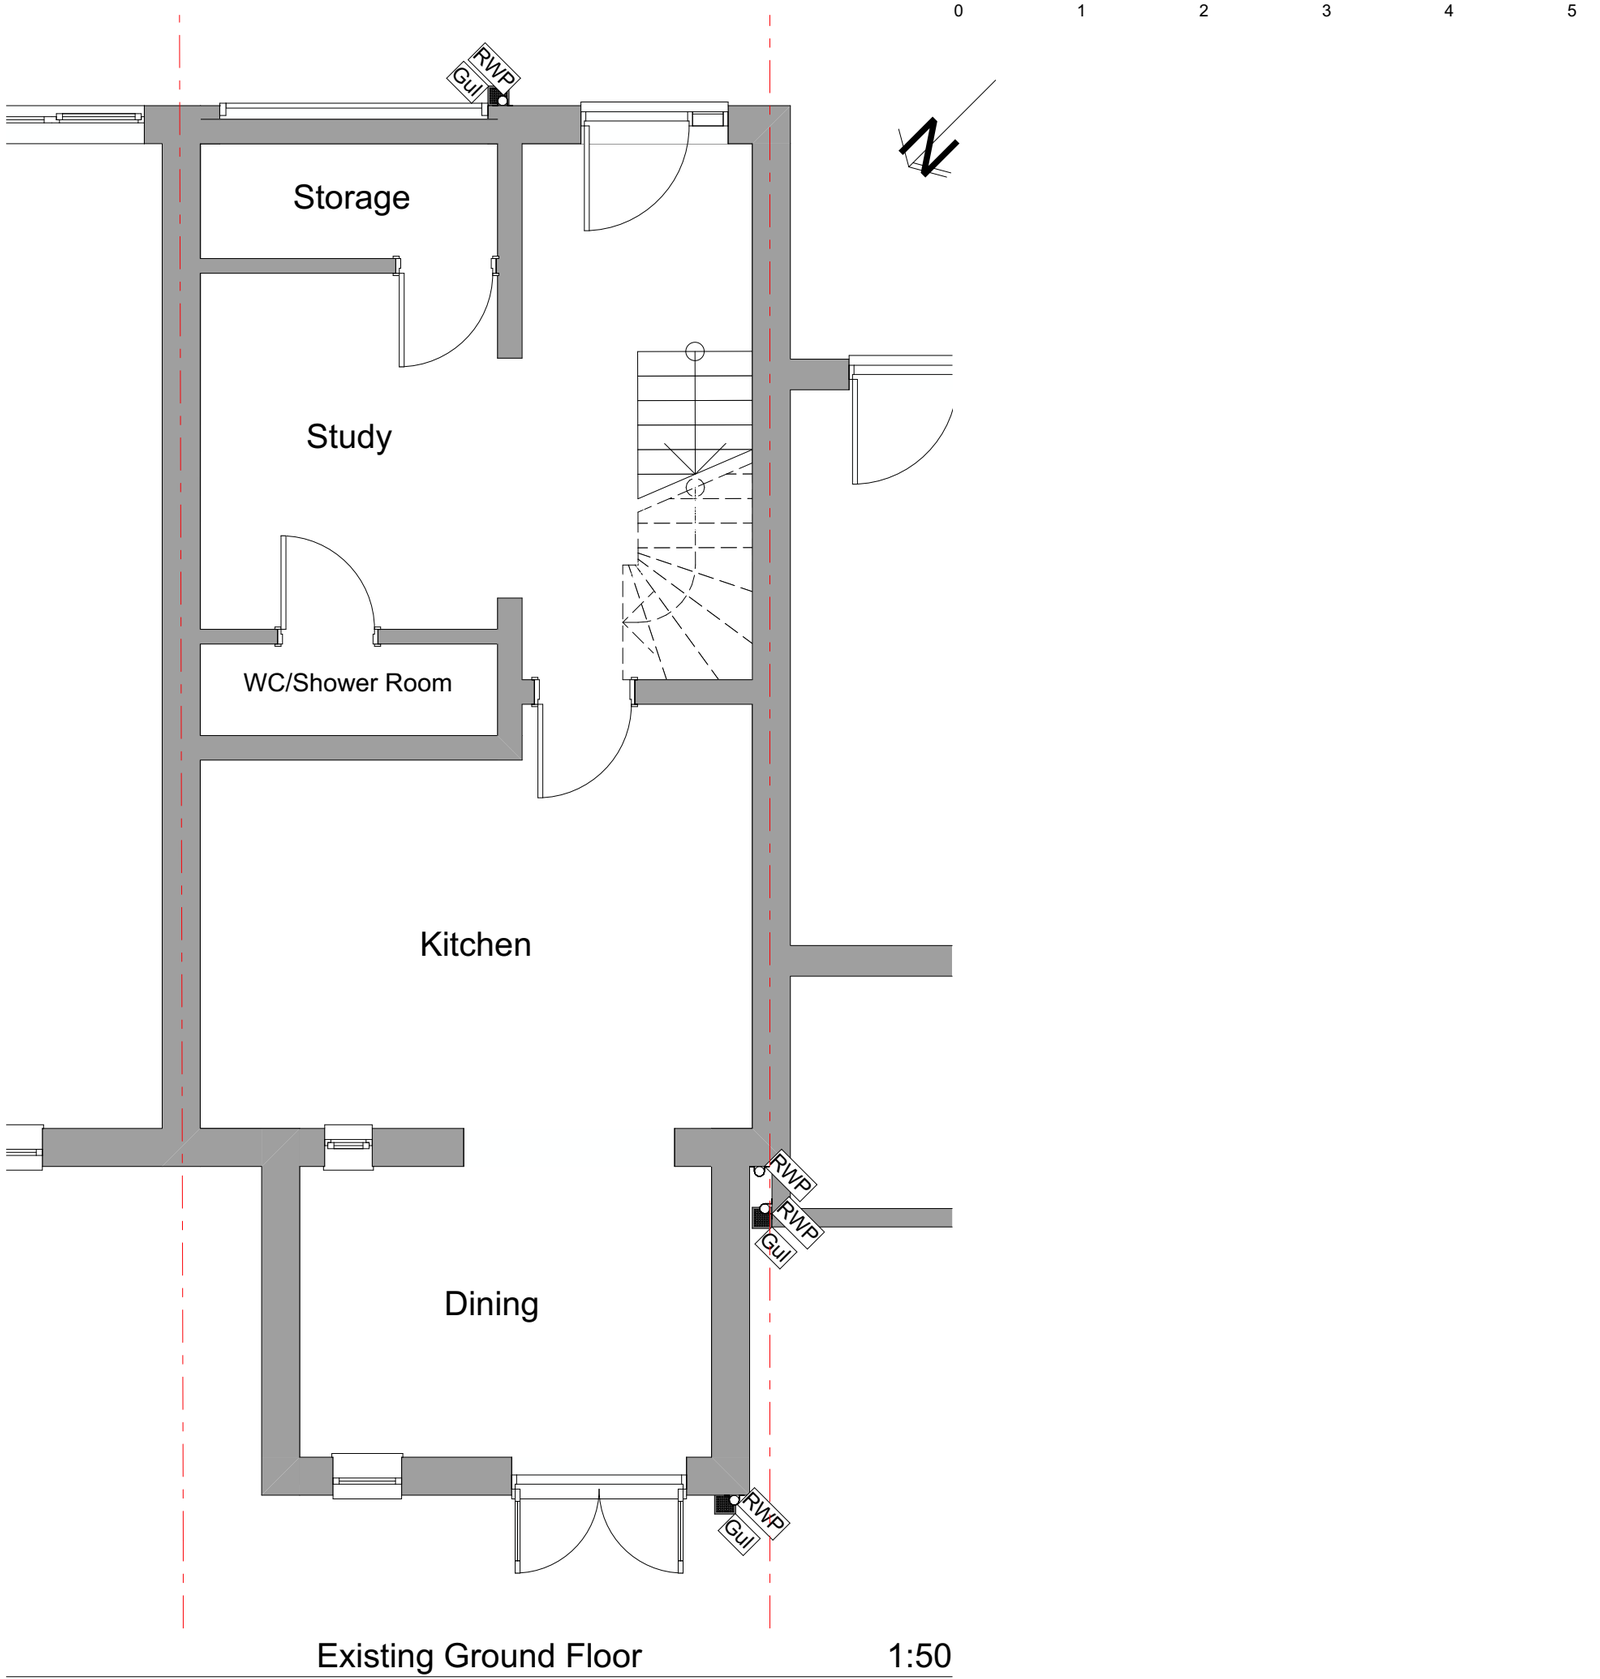

Existing Ground Floor 1:50

GOODCHILD DESIGN PARTNERSHIP
0161 850 8586
07764 772 622
goodchild.design@icloud.com
132-134 Great Ancoats St
Manchester M4 6DE

The Contractor is responsible for checking and confirming dimensions at the job site. Goodchild Design Partnership will not be responsible for construction means, methods, techniques, sequences, or procedures, or for safety precautions and programs in connection with the project.

DO NOT SCALE FROM THIS DRAWING

NOT FOR CONSTRUCTION OR STATUTORY APPROVAL - FOR DISCUSSION & APPRAISAL ONLY

Mr Elliot Lux & Ms Alice Holt

36 Blackburn Gardens
Didsbury M20 3YH

Various Alterations: Remove internal kitchen wall, Bifold doors at rear, Pedestrian gate at rear, garage door replaced with window, solar panels

Rev:

Rev	ChID	Change Name	Date
A	Client	Client changes-pre app	29/04/26

Project Status:

Feasibility	Detailed Design
Design	Construction
Planning	As Built

Scale: As indicated @ A3

Sheet: 1.02

Existing Floor Plans

C1398 (P)

Printed: 30/04/2026

This drawing and the design shown remain the COPYRIGHT of Goodchild Design Partnership © no copy or alteration to the drawing may be made without our prior written authorisation.

0 1 2 3 4 5



Existing South East Elevation 1:50



Existing North West Elevation 1:50

GOODCHILD DESIGN PARTNERSHIP
0161 850 8586
07764 772 622
goodchild.design@icloud.com
132-134 Great Ancoats St
Manchester M4 6DE

The Contractor is responsible for checking and confirming dimensions at the job site. Goodchild Design Partnership will not be responsible for construction means, methods, techniques, sequences, or procedures, or for safety precautions and programs in connection with the project.

DO NOT SCALE FROM THIS DRAWING

NOT FOR CONSTRUCTION OR STATUTORY APPROVAL - FOR DISCUSSION & APPRAISAL ONLY

Mr Elliot Lux & Ms Alice Holt

36 Blackburn Gardens
Didsbury M20 3YH

Various Alterations: Remove internal kitchen wall, Bifold doors at rear, Pedestrian gate at rear, garage door replaced with window, solar panels

Rev:

ChID	Change Name	Date
Rev A	Client changes-pre app	29/04/26
Client		

Project Status:

Feasibility	Detailed Design
▶ Design	Construction
Planning	As Built

Scale: As indicated @ A3

Sheet: 1.03

Existing Elevations

C1398 (P)

Printed: 30/04/2026

This drawing and the design shown remain the COPYRIGHT of Goodchild Design Partnership © no copy or alteration to the drawing may be made without our prior written authorisation.

0 1 2 3 4 5



Existing North West Boundary Elevation 1:50

GOODCHILD DESIGN PARTNERSHIP
0161 850 8586
07764 772 622
goodchild.design@icloud.com
132-134 Great Ancoats St
Manchester M4 6DE

The Contractor is responsible for checking and confirming dimensions at the job site. Goodchild Design Partnership will not be responsible for construction means, methods, techniques, sequences, or procedures, or for safety precautions and programs in connection with the project.

DO NOT SCALE FROM THIS DRAWING

NOT FOR CONSTRUCTION OR STATUTORY APPROVAL - FOR DISCUSSION & APPRAISAL ONLY

Mr Elliot Lux & Ms Alice Holt

36 Blackburn Gardens
Didsbury M20 3YH

Various Alterations: Remove internal kitchen wall, Bifold doors at rear, Pedestrian gate at rear, garage door replaced with window, solar panels

Rev:

ChID	Rev	Change Name	Date
Client	A	Client changes-pre app	29/04/26

Project Status:

Feasibility	Detailed Design
▶ Design	Construction
Planning	As Built


Scale: As indicated @ A3

Sheet: 1.04
Existing Rear Boundary Elevation

C1398 (P)

Printed: 30/04/2026

This drawing and the design shown remain the COPYRIGHT of Goodchild Design Partnership © no copy or alteration to the drawing may be made without our prior written authorisation.

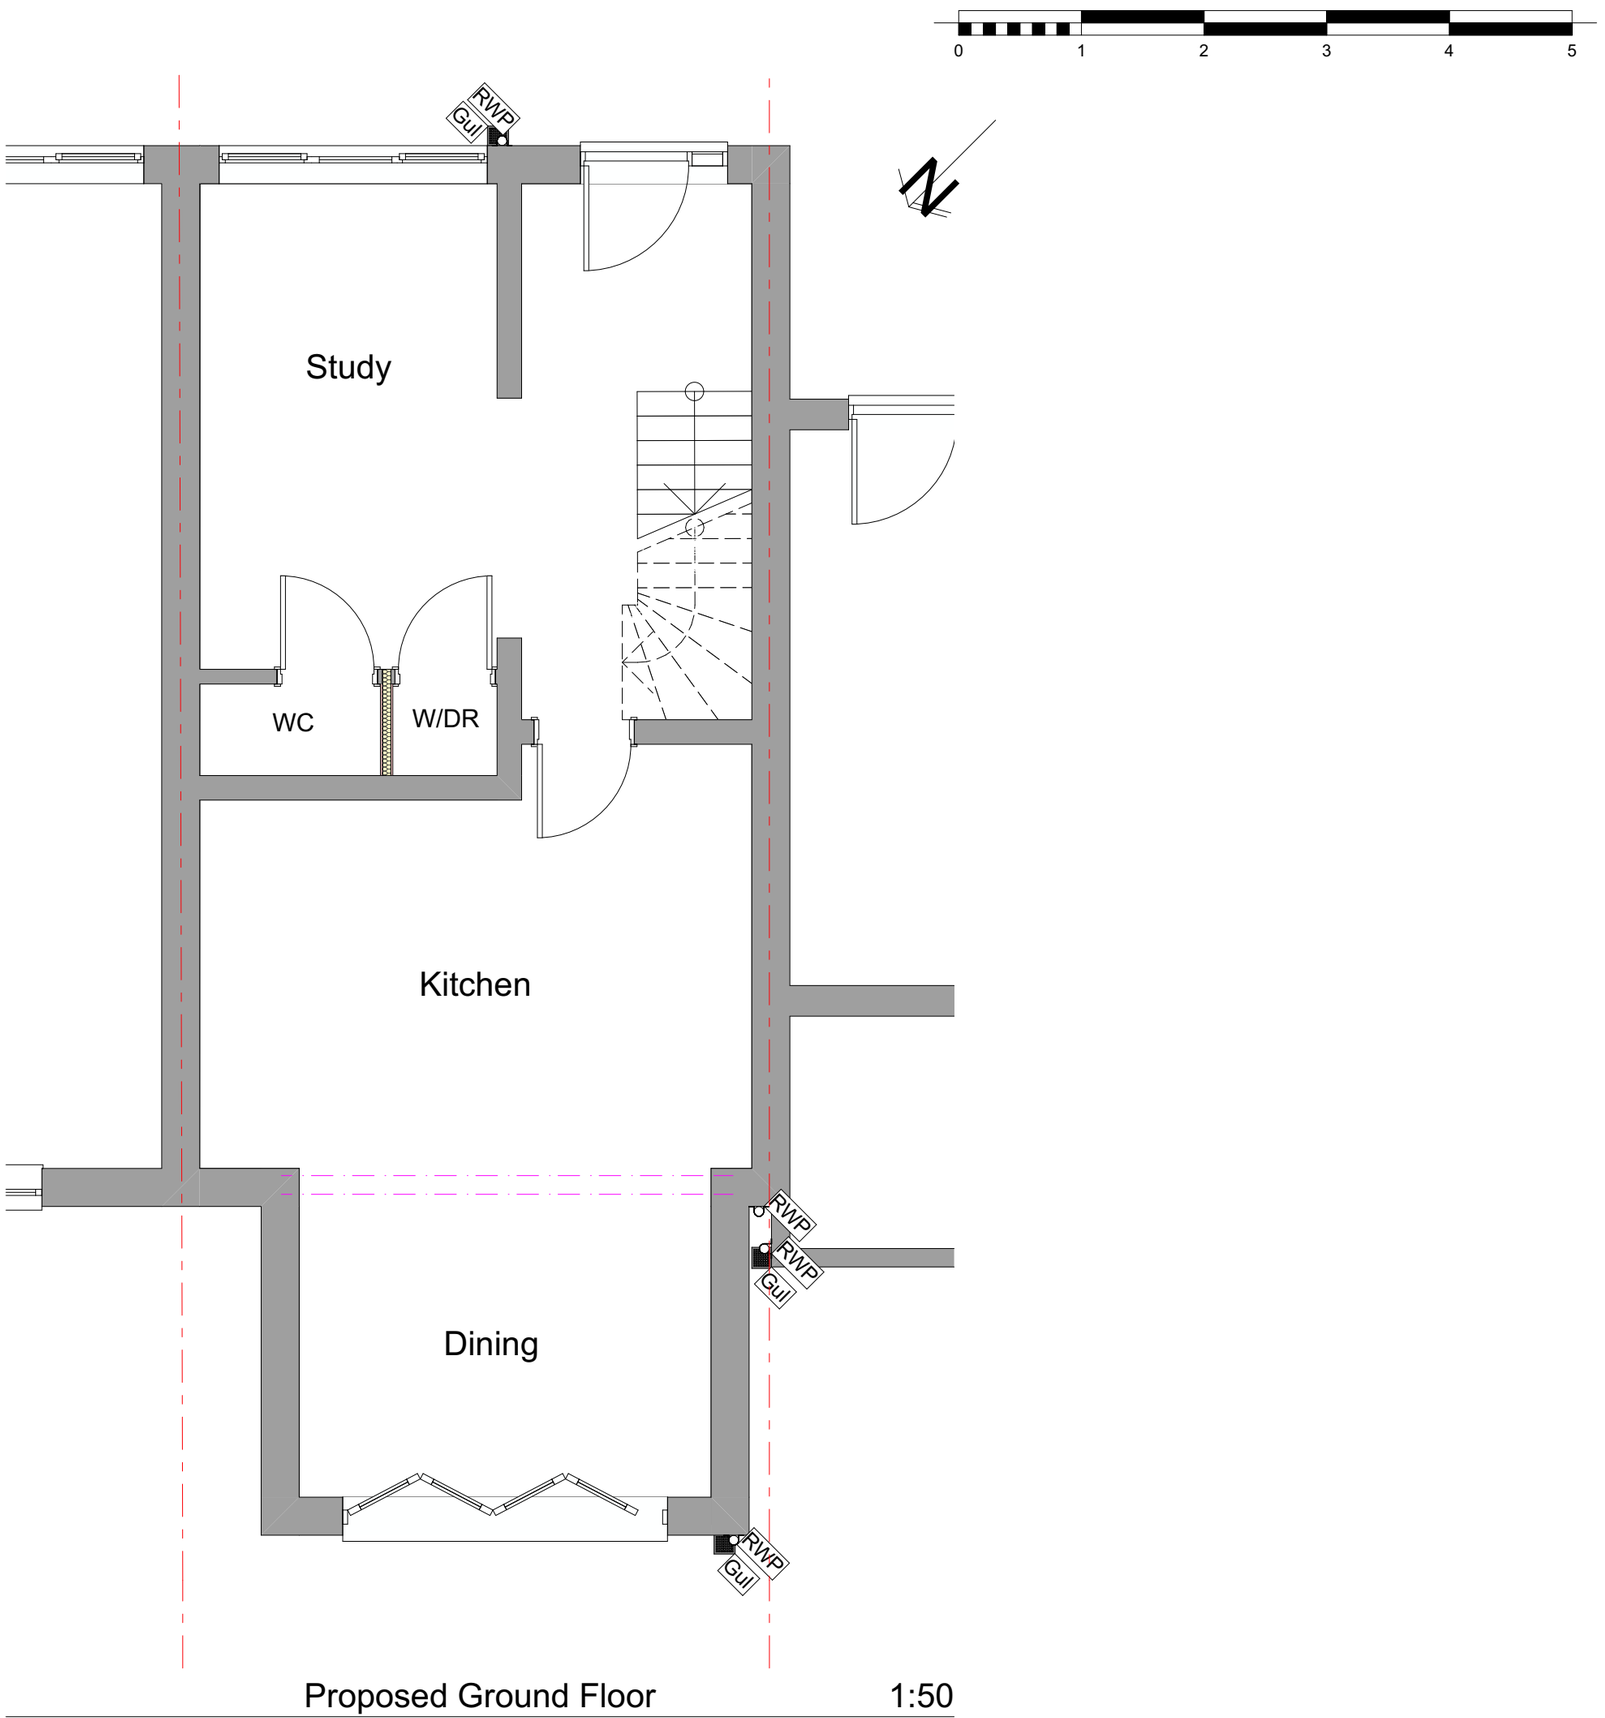

Proposed Ground Floor 1:50

GOODCHILD DESIGN PARTNERSHIP
0161 850 8586
07764 772 622
goodchild.design@icloud.com
132-134 Great Ancoats St
Manchester M4 6DE

The Contractor is responsible for checking and confirming dimensions at the job site. Goodchild Design Partnership will not be responsible for construction means, methods, techniques, sequences, or procedures, or for safety precautions and programs in connection with the project.

DO NOT SCALE FROM THIS DRAWING

NOT FOR CONSTRUCTION OR STATUTORY APPROVAL - FOR DISCUSSION & APPRAISAL ONLY

Mr Elliot Lux & Ms Alice Holt

36 Blackburn Gardens
Didsbury M20 3YH

Various Alterations: Remove internal kitchen wall, Bifold doors at rear, Pedestrian gate at rear, garage door replaced with window, solar panels

Rev:

Rev	ChID	Change Name	Date
A	Client	Client changes-pre app	29/04/26

Project Status:

Feasibility	Detailed Design
▶ Design	Construction
Planning	As Built

Scale: As indicated @ A3

Sheet: 2.01

Proposed Floor Plans

C1398 (P)

Printed: 30/04/2026

This drawing and the design shown remain the COPYRIGHT of Goodchild Design Partnership © no copy or alteration to the drawing may be made without our prior written authorisation.

External Finishes to match existing:

Garage door replacement to window

Outer skin of masonry walls to be facing bricks with colour to match existing bricks as close as reasonably possible.
Windows to be PVCu & to clients spec.

Bi-fold Doors

Doors to be PVCu & to clients spec.

Solar Panels

Size and location of solar panels to solar panel supplier/manufacturer spec.



Proposed South East Elevation 1:50

0 1 2 3 4 5



Proposed North West Elevation 1:50

GOODCHILD DESIGN PARTNERSHIP

0161 850 8586

07764 772 622

goodchild.design@icloud.com

132-134 Great Ancoats St
Manchester M4 6DE

The Contractor is responsible for checking and confirming dimensions at the job site. Goodchild Design Partnership will not be responsible for construction means, methods, techniques, sequences, or procedures, or for safety precautions and programs in connection with the project.

DO NOT SCALE FROM THIS DRAWING

NOT FOR CONSTRUCTION OR STATUTORY APPROVAL - FOR DISCUSSION & APPRAISAL ONLY

Mr Elliot Lux & Ms Alice Holt

36 Blackburn Gardens
Didsbury M20 3YH

Various Alterations: Remove internal kitchen wall, Bifold doors at rear, Pedestrian gate at rear, garage door replaced with window, solar panels

Rev:

ChID	Rev	Change Name	Date
Client	A	Client changes-pre app	29/04/26

Project Status:

Feasibility	Detailed Design
▶ Design	Construction
Planning	As Built

Scale: As indicated @ A3

Sheet: 2.02

Proposed Elevations

C1398 (P)

Printed: 30/04/2026

This drawing and the design shown remain the COPYRIGHT of Goodchild Design Partnership © no copy or alteration to the drawing may be made without our prior written authorisation.



Proposed North West Boundary Elevation 1:50

GOODCHILD DESIGN PARTNERSHIP
0161 850 8586
07764 772 622
goodchild.design@icloud.com
132-134 Great Ancoats St
Manchester M4 6DE

The Contractor is responsible for checking and confirming dimensions at the job site. Goodchild Design Partnership will not be responsible for construction means, methods, techniques, sequences, or procedures, or for safety precautions and programs in connection with the project.

DO NOT SCALE FROM THIS DRAWING

NOT FOR CONSTRUCTION OR STATUTORY APPROVAL - FOR DISCUSSION & APPRAISAL ONLY

Mr Elliot Lux & Ms Alice Holt

36 Blackburn Gardens
Didsbury M20 3YH

Various Alterations: Remove internal kitchen wall, Bifold doors at rear, Pedestrian gate at rear, garage door replaced with window, solar panels

Rev:

Rev	ChID	Change Name	Date
A	Client	Client changes-pre app	29/04/26

Project Status:

Feasibility	Detailed Design
▶ Design	Construction
Planning	As Built

Scale: As indicated @ A3

Sheet: 2.03
Proposed Rear Boundary Elevation

C1398 (P)

Printed: 30/04/2026

This drawing and the design shown remain the COPYRIGHT of Goodchild Design Partnership © no copy or alteration to the drawing may be made without our prior written authorisation.