


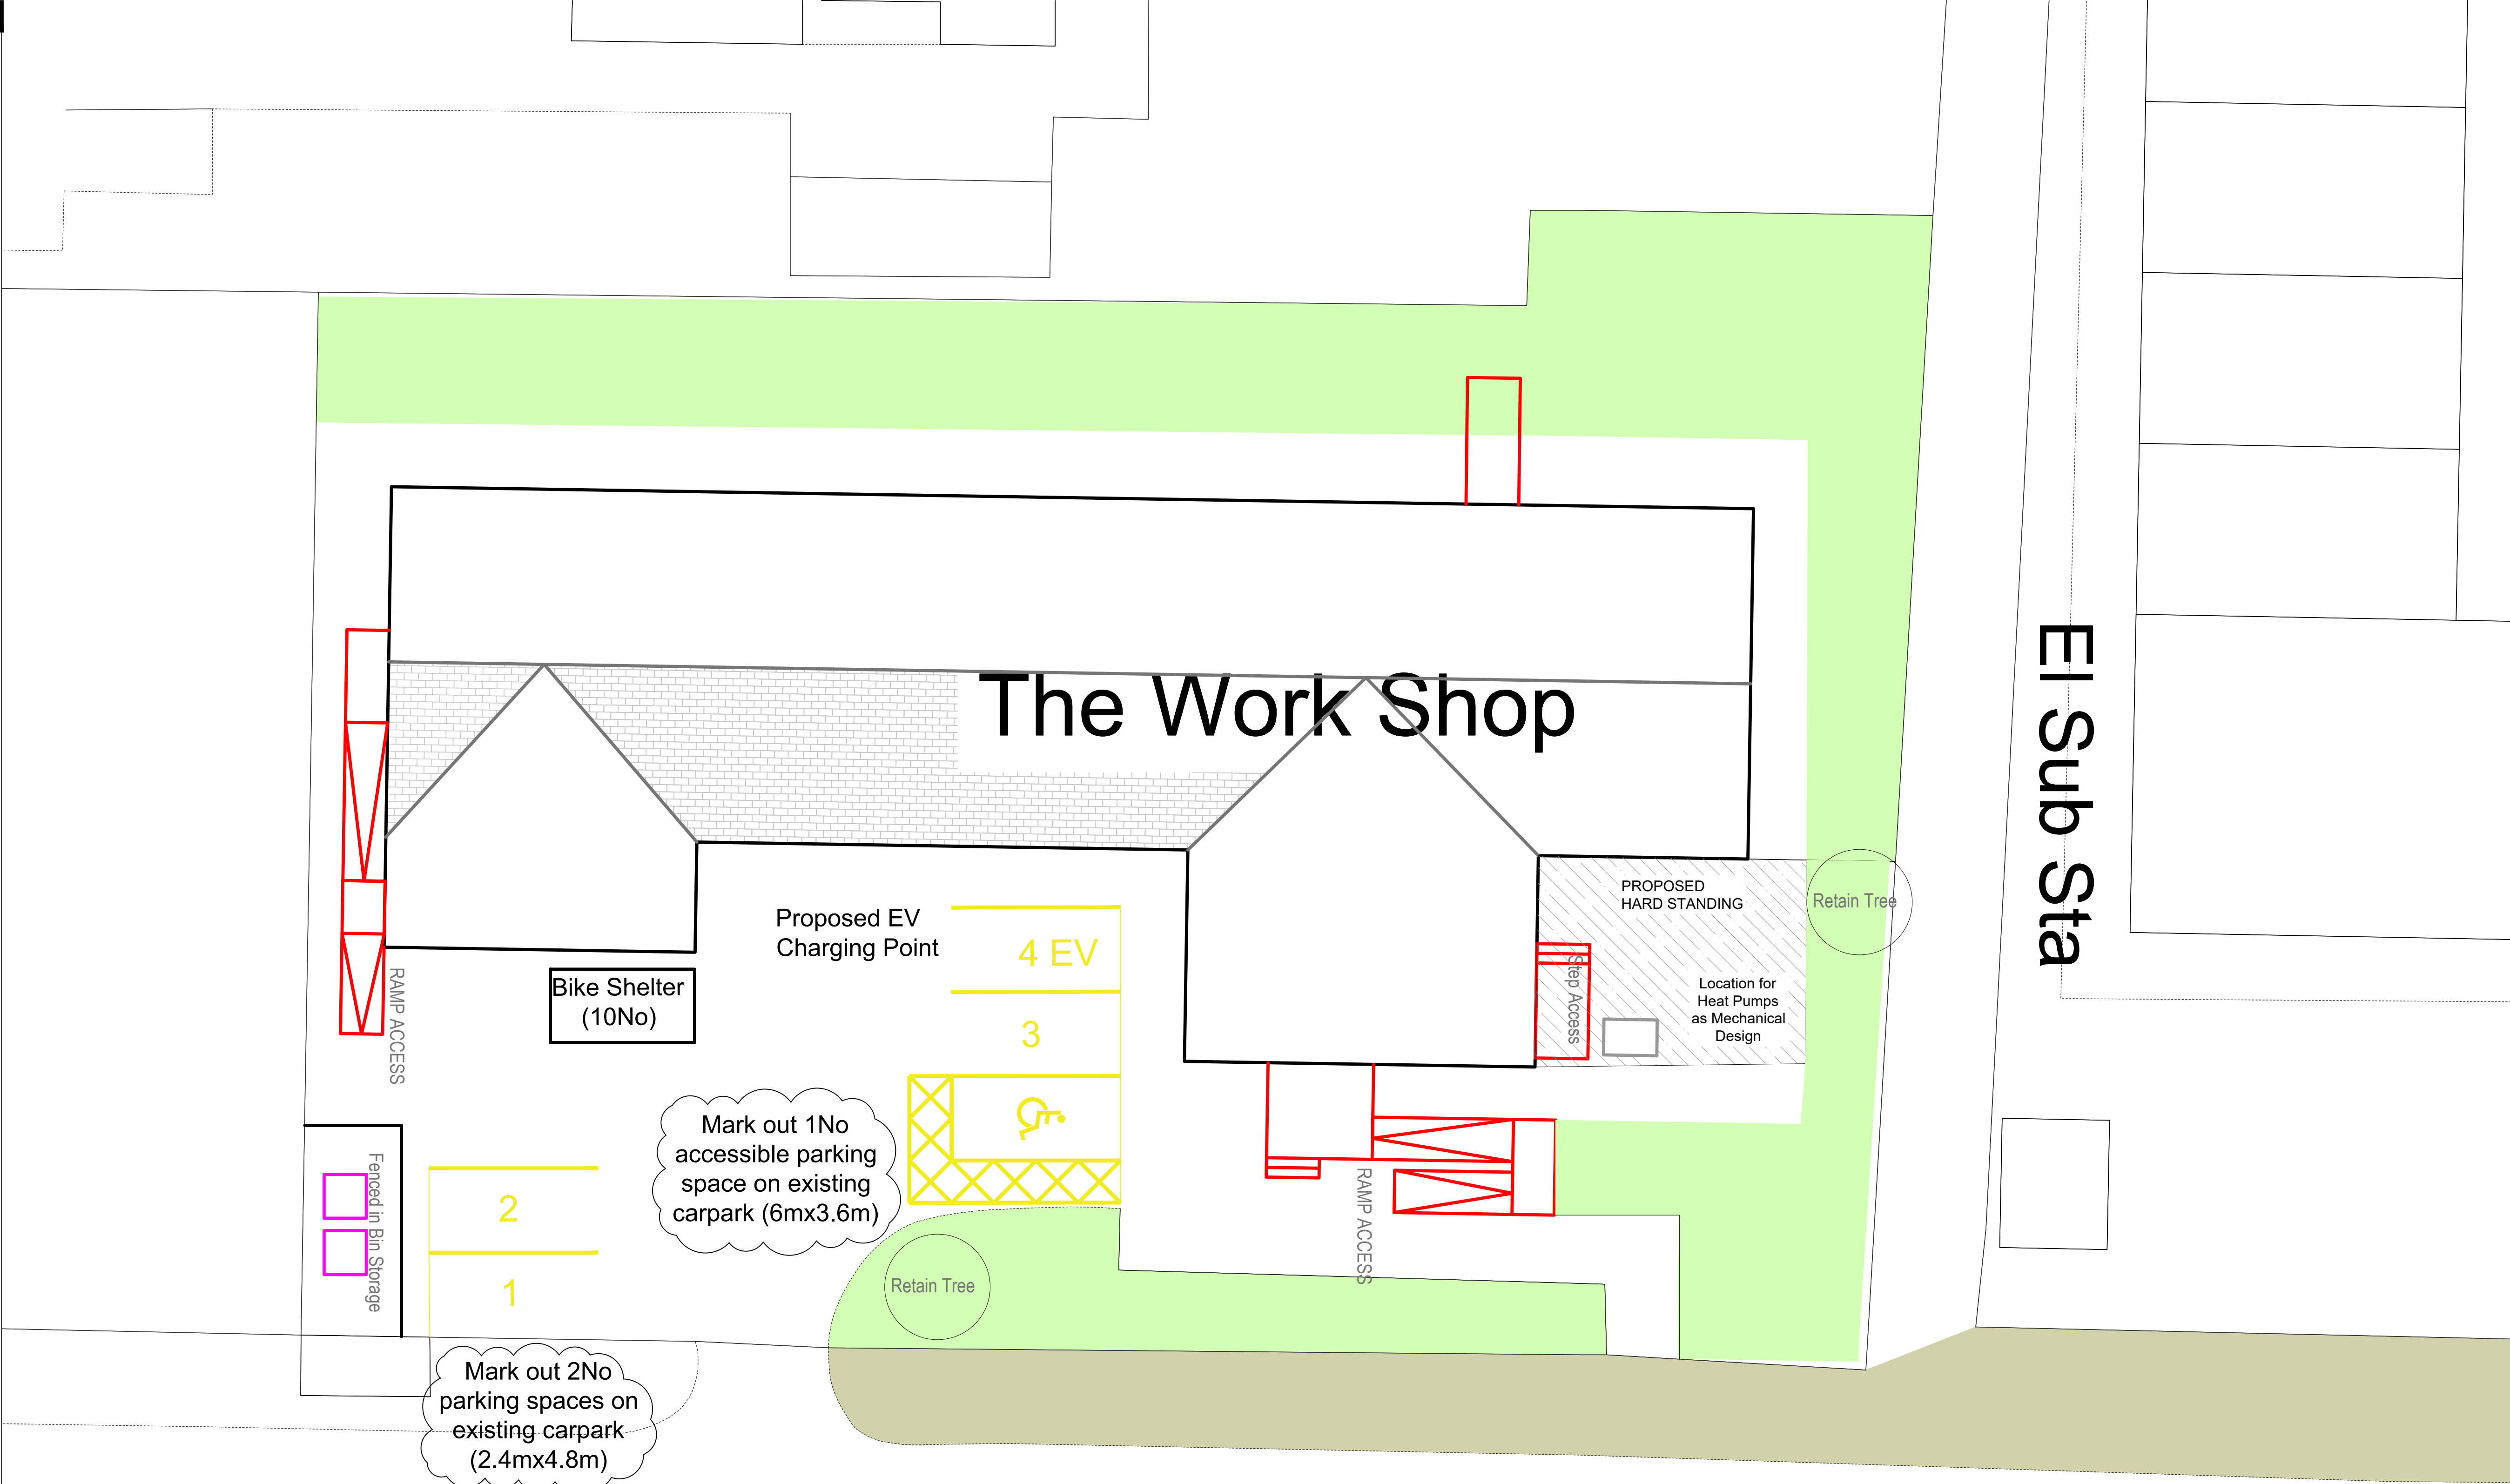

Information

Project Name: **DXH46149 Alexandra Park Housing Office - Remodeling of former Housing Office into Homelessness Accommodation**

Site Address: **130, Alexandra Road, Manchester, M16 7WD**

This drawing is to be read in conjunction with the following documents:-

- All contract docs, inc designers risk logs
- Schedule of Works and Proposed Drawings
- Site Location Plans
- Existing Drawings
- Asbestos Report
- Ecology Assessment
- Drainage Survey

All measurements and fixing details contained on this drawing are indicative only. This drawing should not be used for setting out.

All dimensions must be checked by measurement on site by the Contractor(s). Any discrepancies identified must be immediately notified to the Contract Administrator prior to the commencement of any manufacture, fabrication or site works.

Do not scale from this drawing.

ANY ELECTRICAL WORKS BY MUST BE UNDERTAKEN BY A QUALIFIED ELECTRICAL PERSONS.

Should you require any further information please contact the Contract Administrator Robert Hutchinson on mobile number 07900 418562.

NOTES

1. All dimensions are in millimetres unless otherwise stated
2. This drawing is to be read with all other relevant documentation
3. Do not scale from this drawing, all measurement data should be taken directly from the model

ALEXANDRA ROAD