



CREED
1760

STUDIO OL3
ARCHITECTURAL DESIGN

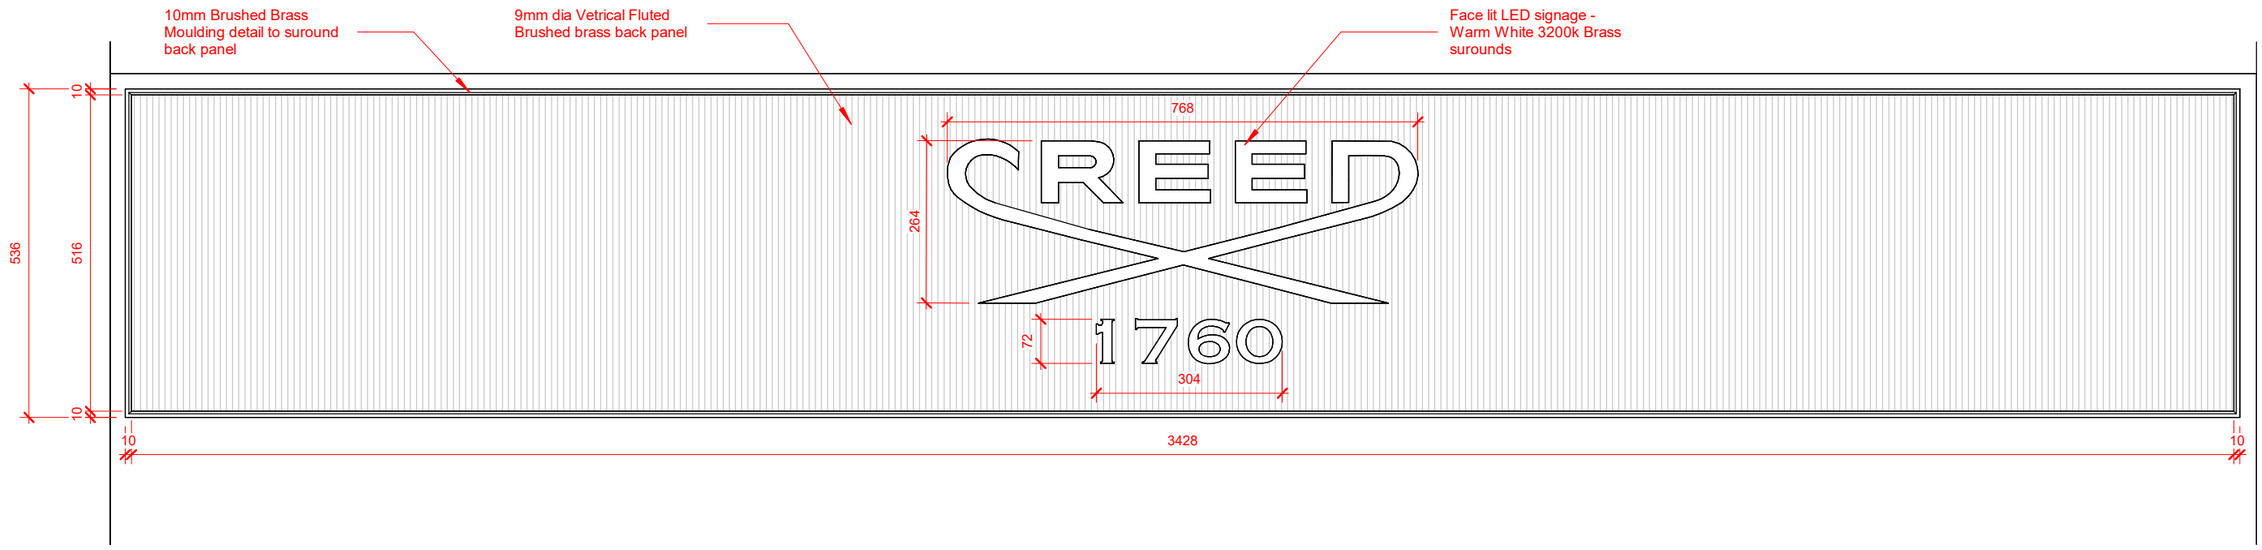

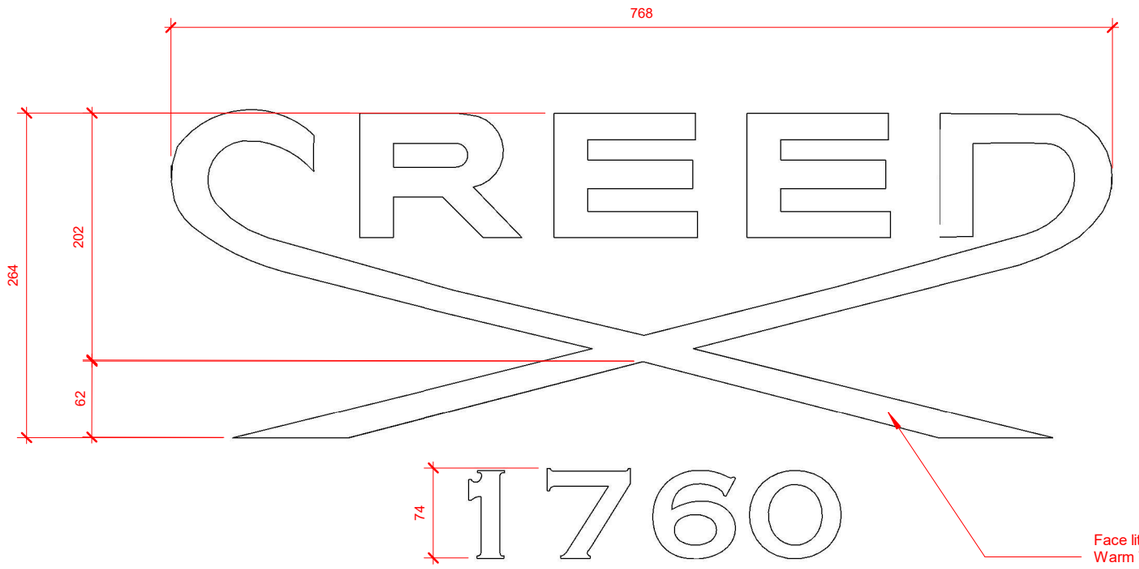

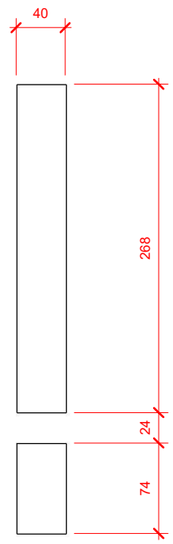

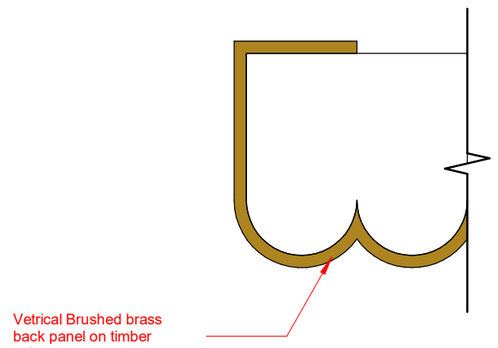

No.	Description	Date

L'Oréal - House of Creed | 1130 22 - 56 King Street Manchester | Proposed Signage | 904 | As indicated @A3 | 05/13/26