

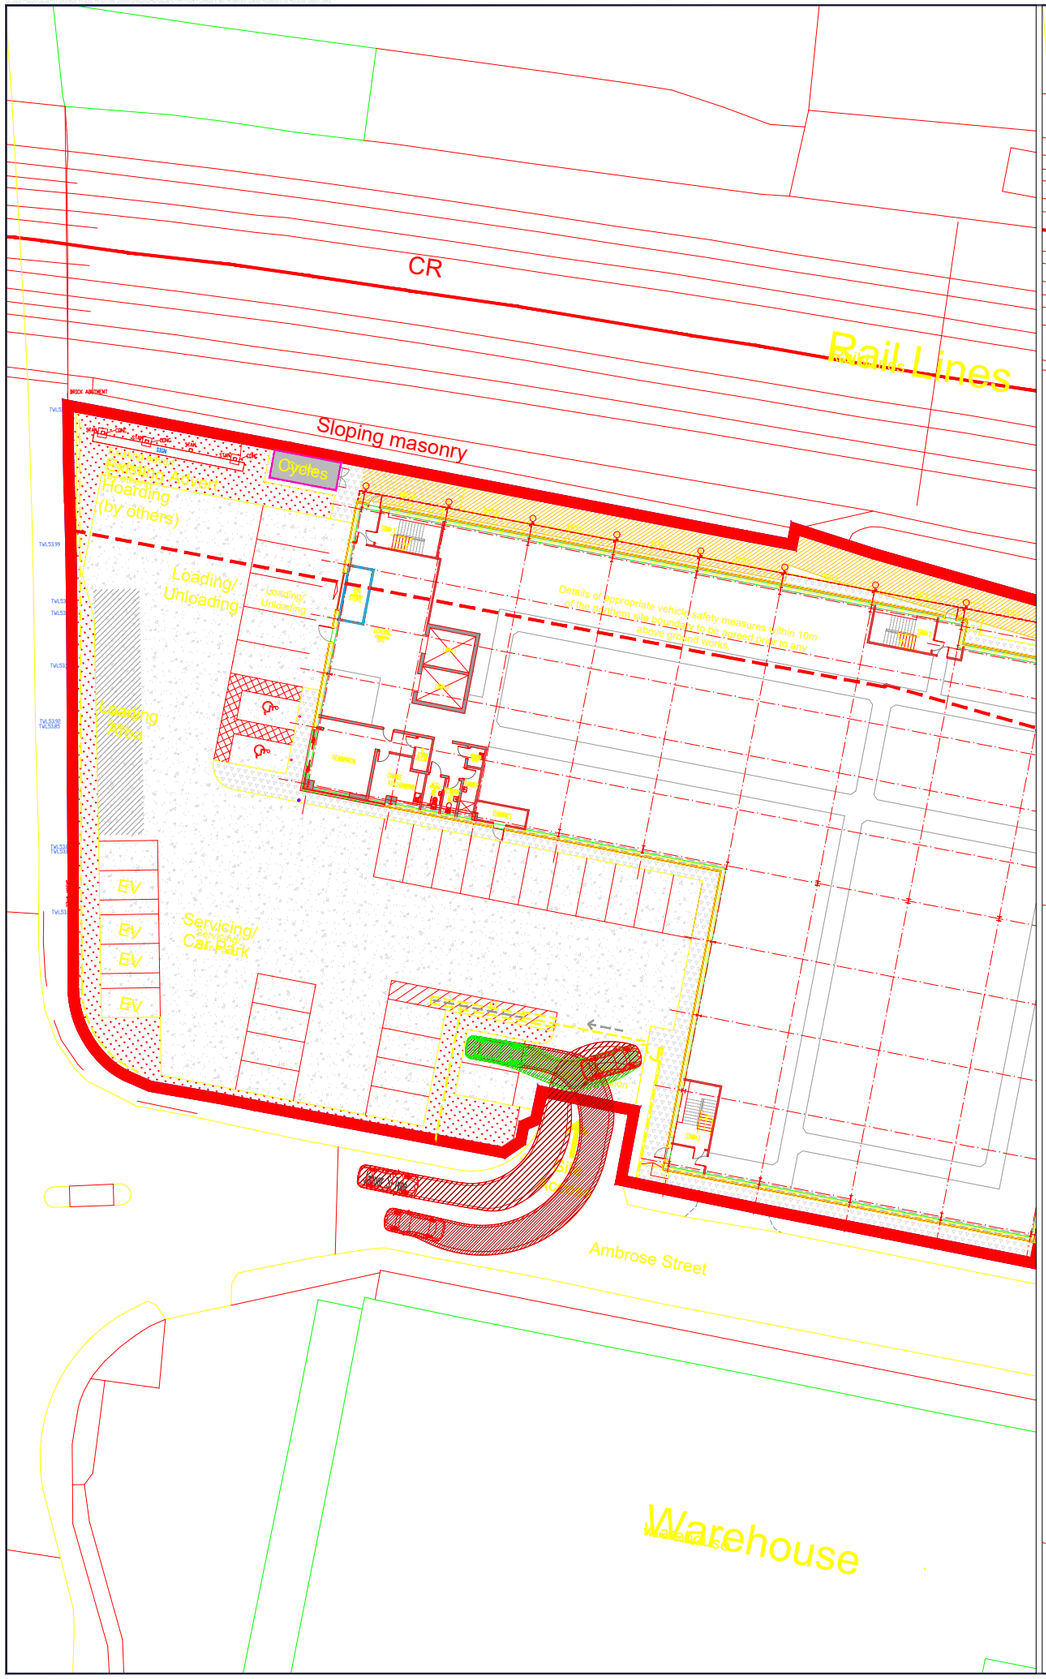


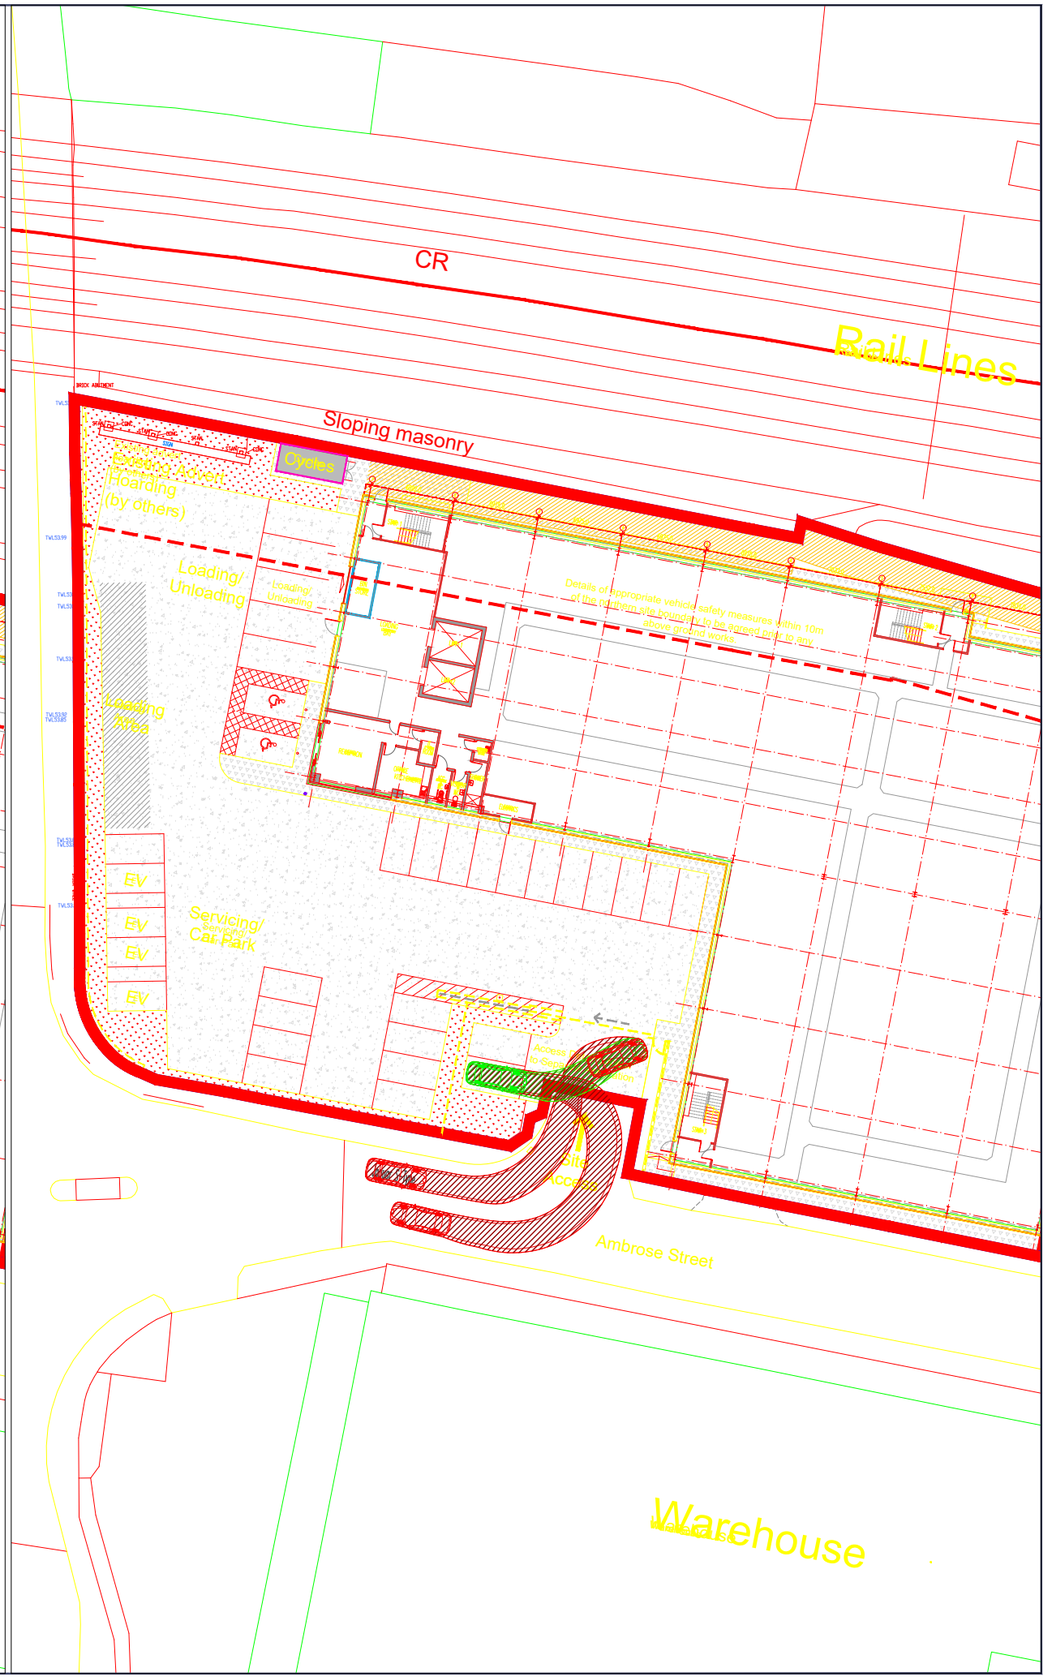

Application Site Boundary

Vehicle used in tracking:

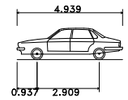

Jaguar S-Type	
Overall Length	4.939m
Overall Width	1.878m
Overall Body Height	1.474m
Min Body Ground Clearance	0.259m
Max Track Width	1.544m
Lock to lock time	4.00s
Kerb to Kerb Turning Radius	6.000m

This drawing is the copyright of AXIS P.E.D Limited and may not be loaned, copied or reproduced in any way - or used for any offer, quote, tender or construction purposes without written consent of the company to do so. Follow any figured dimensions - do not scale for construction purposes. If in doubt ask.

© Crown copyright and database rights 2026 Ordnance Survey AC0000808122

N

revision: desc: date:

0 10 20 30 40 50m

0344 8700 007
axis.co.uk

Client
Storage World

Project
Storage World, Ambrose Street

Drawing Title
Swept Path Analysis - Parking Bays Adjacent to Access Gate

Scale: **1:500 @A3**
Status: **Preliminary**
Date: **15-05-2026**
Drawn: **AB**
Checked: **AB**

Dwg no: **3232-01-ATR04**
Rev: