

IF IN DOUBT ASK | DO NOT SCALE


ALL STEELWORK TBC FOLLOWING STRUCTURAL CALCULATIONS

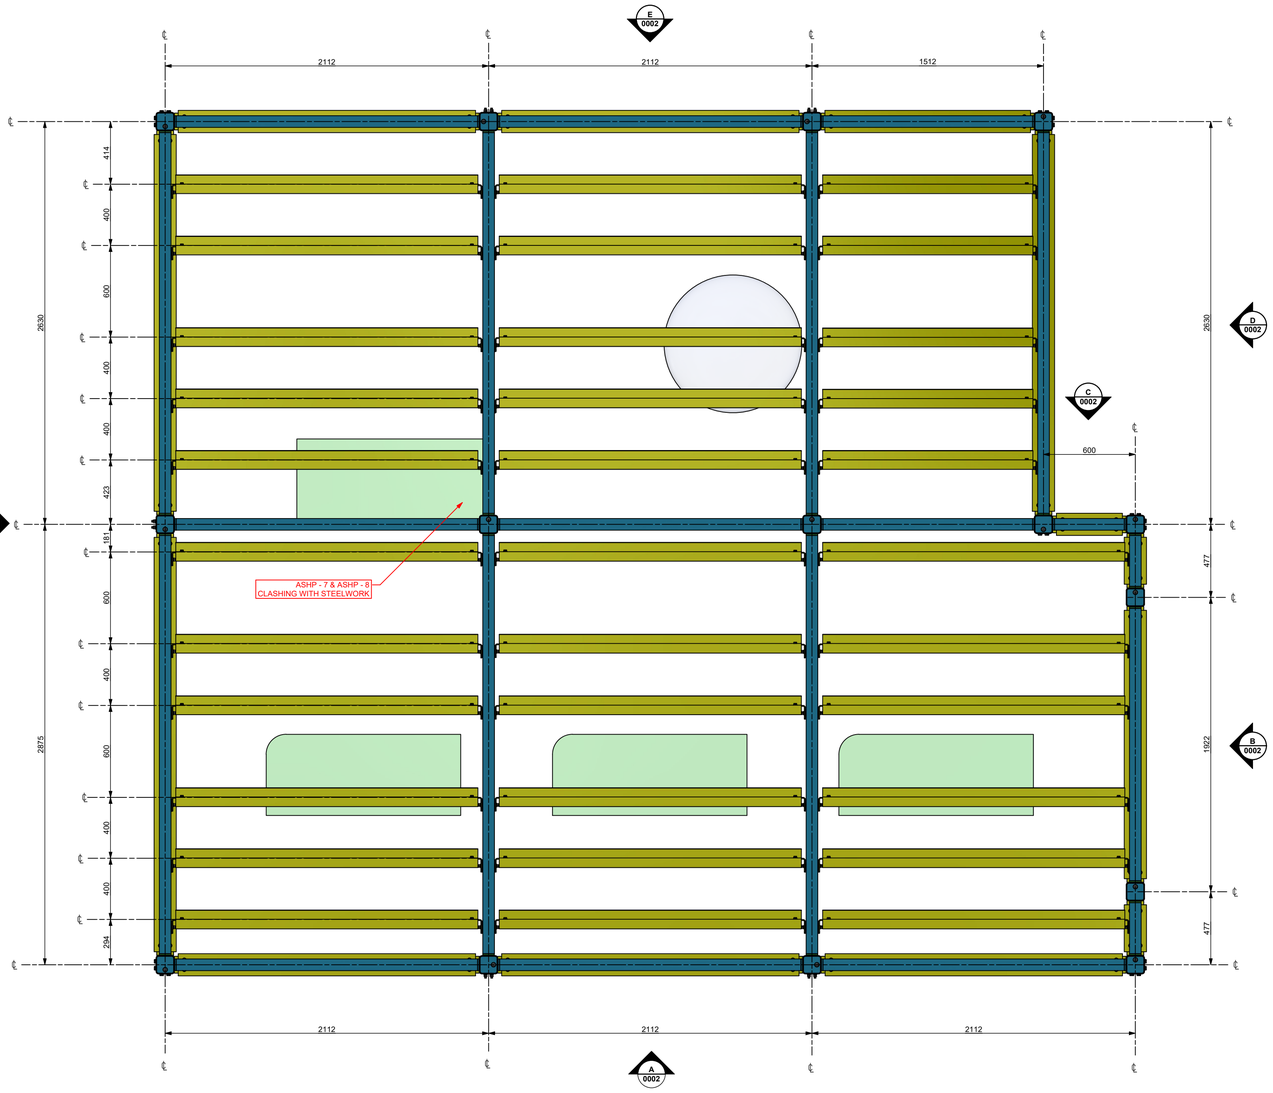

PLAN VIEW
STEELWORK SET-OUT
SCALE: 1 : 20 @ A1

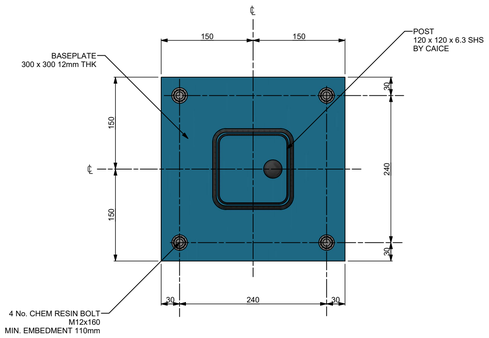

BASE PLATE SET-OUT
SCALE: 1 : 5 @ A1

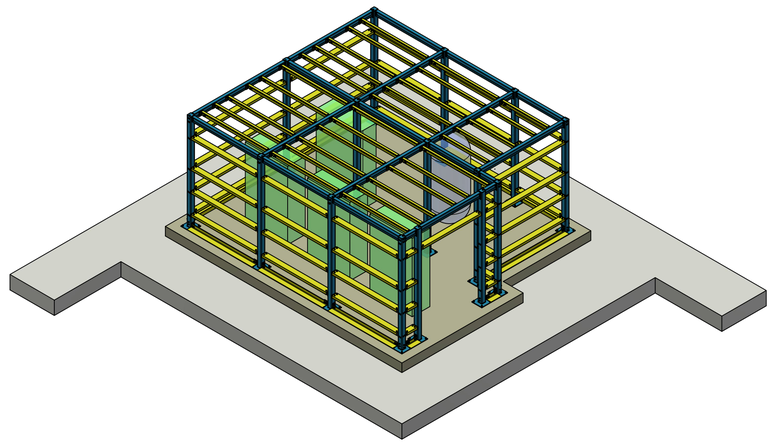

ISOMETRIC

REVISION HISTORY

REV	MODIFICATION	DRAWN	CHECKED	DATE
A.1	Issued for Approval	MA	VF / AF	06/10/2025
A.2	Issued for Approval. Update Plant Location & Steelwork	MA	VF / AF	18/11/2025
C.1	Issued for Construction	MA	VF / AF	03/12/2025
C.2	Issued for Construction, Roof Steelwork Update	MA	VF / AF	17/12/2025
C.3	Issued for Construction, Increased Louvre & Steelwork Height	MA	VF / AF	05/02/2026

CLIENT REFERENCE DRAWINGS

DRAWING NUMBER	REV	DATE
24619.116	A	12.2024
24127-FMA-B7-EX-DR-S-0001	P04	10.02.2025
24127-FMA-B4-EX-DR-S-0001	P03	26.03.2025
3578-CWC-XX-EX-DR-M-5001	P01	-
3386-CWC-XX-XX-SC-M-5600	T02	13.12.2024

TO BE READ IN CONJUNCTION WITH DRG/S

DRAWING NUMBER
132288-STW-0002
132288-GEN-0001
132288-GEN-0002
132288-GEN-0003
132288-GEN-0004
132288-GEN-0005

STEELWORK NOTES

- ALL PRIMARY SUPPORTING STEELWORK TO BE HOT DIP GALVANIZED TO: **BS EN ISO 1461:2009**
- ALL STEELWORK FIXINGS TO BE: **HDG**

COLOUR KEY
PRIMARY STEELWORK BY CAICE
SECONDARY STEELWORK BY CAICE

Issued for Construction

caice
Riverside House, 3 Winnersh Fields, Gazelle Close,
Winnersh, Wokingham, Berkshire. RG41 5QS
Tel: 0118 918 6470
Fax: 0118 918 6480
Email: enquiries@caice.co.uk

COPYRIGHTS, DESIGN RIGHTS, REGISTERED DESIGNS, DESIGN APPLICATIONS, PATENT APPLICATIONS, PATENTS ARISING FROM OR CONTAINED IN THE INFORMATION IN THIS DRAWING SHALL BE THE PROPERTY OF CAICE ACOUSTIC AIR MOVEMENT LTD. NO COPY OR DUPLICATION OF THE DRAWING OR ANY PART IS TO BE MADE WITHOUT THE WRITTEN PERMISSION OF CAICE ACOUSTIC AIR MOVEMENT LTD. © CAICE ACOUSTIC AIR MOVEMENT LTD. 2020

CLIENT
Key Intergrated Services

PROJECT NAME
Woodville Sure Start

DRAWING TITLE
STEELWORK ARRANGEMENT
SS300 ACOUSTIC LOUVRE ENCLOSURE
PLAN VIEW

CAICE PROJECT NUMBER	SCALE	SHEET SIZE
132288	AS SHOWN	A1

DRAWING No.	REV.
132288-STW-0001	C.3

ALL DIMENSIONS IN mm | UNLESS OTHERWISE STATED