

DO NOT SCALE
Work to annotated dimensions only. Read drawings in conjunction with relevant specification, Structural Engineers' and Services Engineers' drawings. Confirm all dimensions before commencement of any work on site or fabrication.

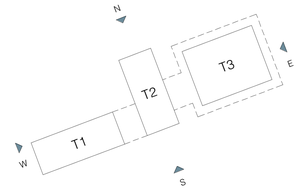

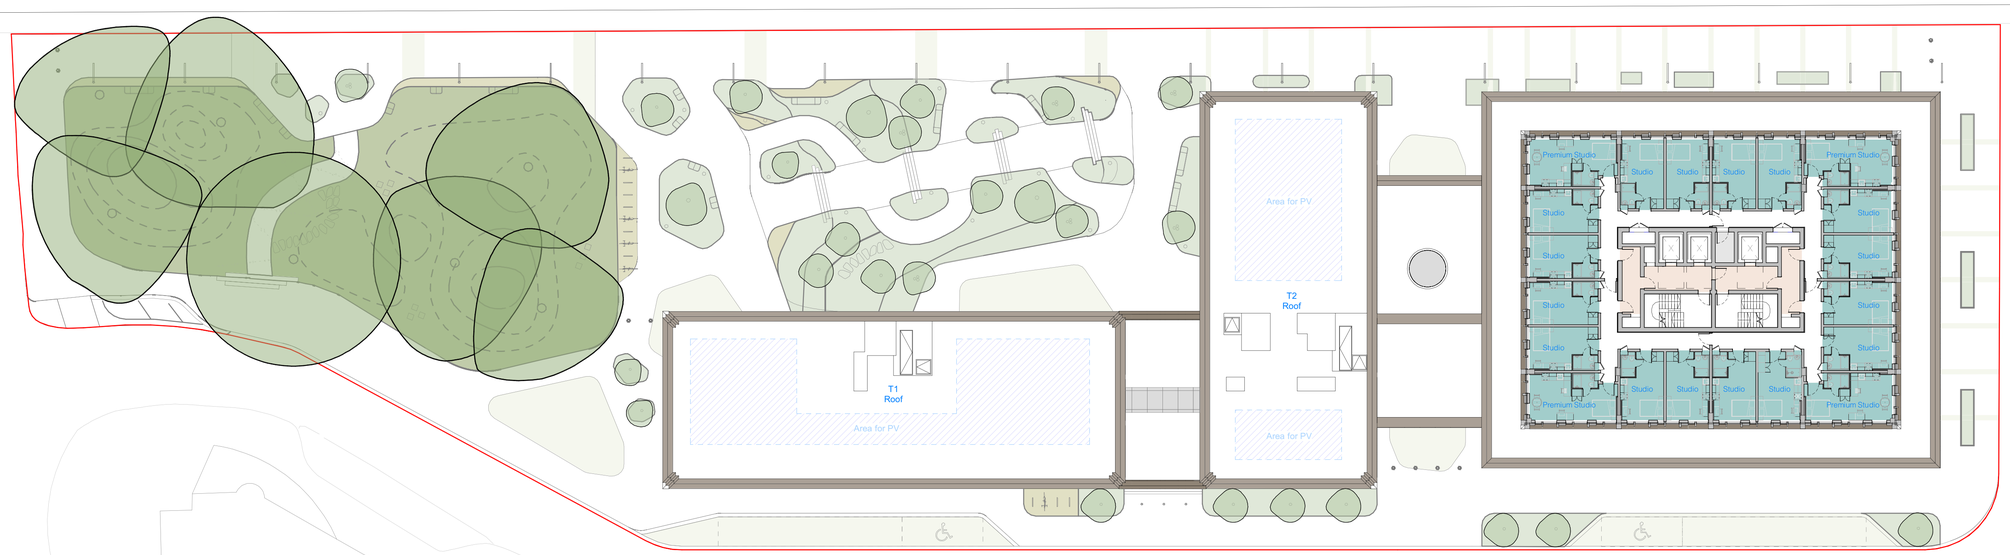

Area for PV
T2
Roof
T1
Roof
Area for PV
Area for PV
Premium Studio
Studio
Premium Studio
Premium Studio
Premium