



01 Detail Section - South Facade
1 : 25

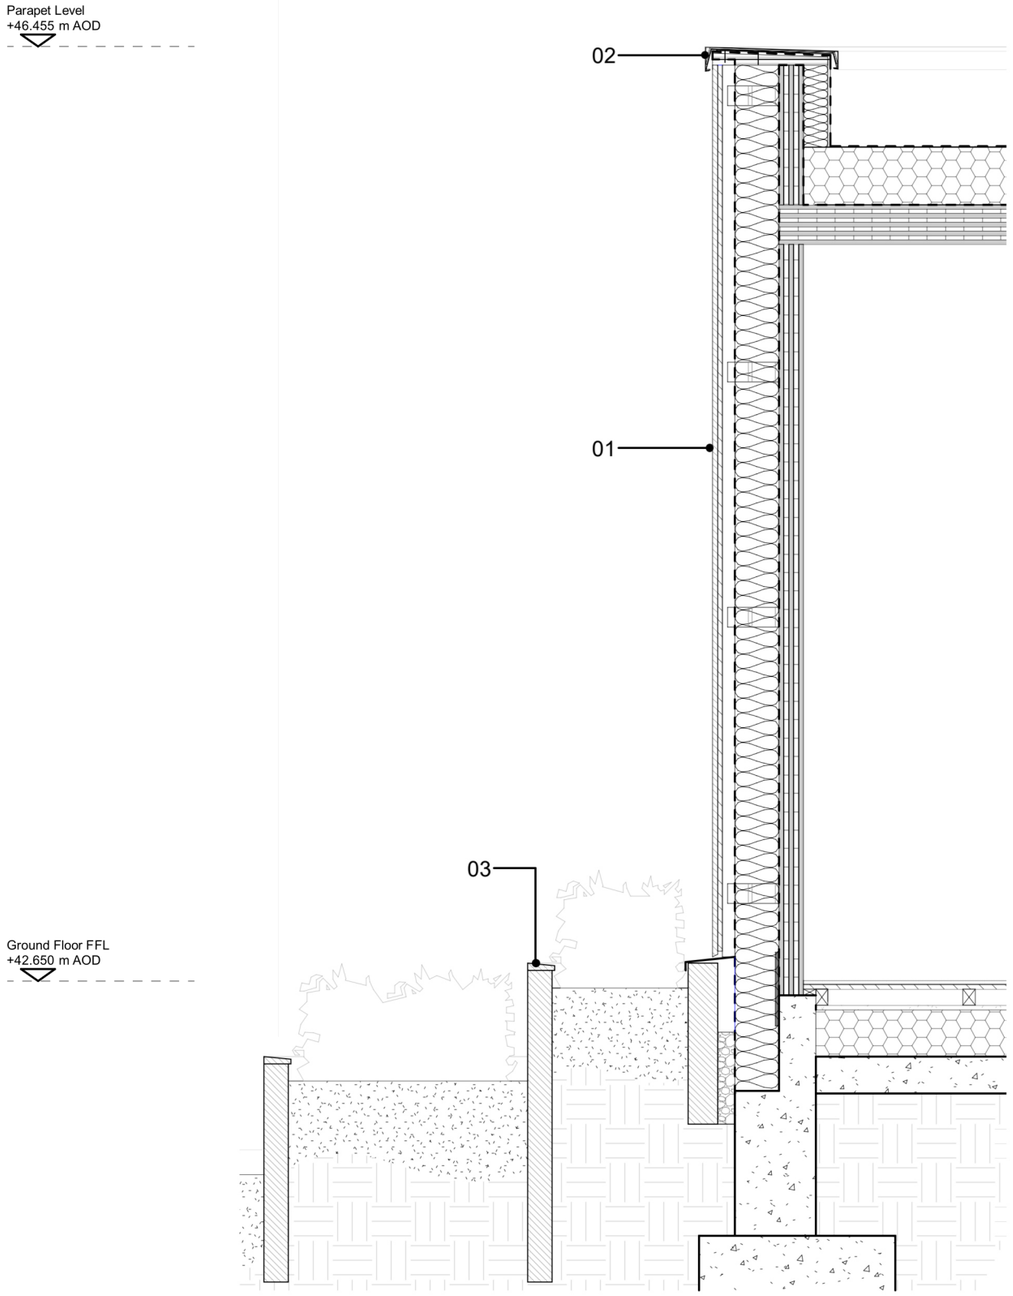

02 Detail Elevation - South Facade
1 : 25

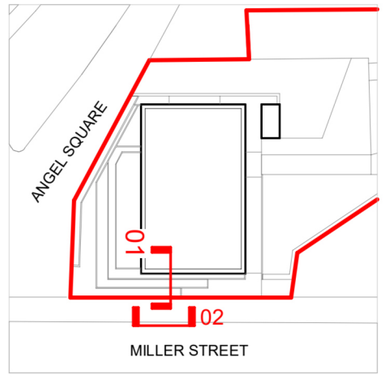

Key Plan
1 : 750

This drawing is copyright
Do not scale off dimensions.
All dimensions to be checked on site by contractor.

Contractor to report any dimensional discrepancies, errors or omissions prior to commencing on site.

Key
01. Black Charred Timber Cladding
02. Dark Grey / Black Metal Coping
03. Tiered Timber Planters - Black Charred Timber Sleepers
04. Anodised Aluminium Framed Window Unit - Bronze Finish
05. Anodised Aluminium Capped Glazed Curtain Wall Unit - Bronze Finish
06. Anodised Aluminium Profiled Solid Curtain Wall Unit - Bronze Finish
07. Indicative Signage & Zone (Final signage to be agreed under separate application for advertisement consent)
08. Black Charred Timber Hit & Miss Cladding
09. Anodised Aluminium Framed Glazed Sliding Door Unit - Bronze Finish
10. Black Charred Timber Sleepers Plinth Cladding
11. Access Path
12. Timber Retaining Structure

Rev	Date	Description
P01	2021-02-03	Planning Application Issue
P02	2021-02-17	Signage & Red Line Boundary Update
P03	11-11-2021	NMA Drawing Issue

Project Title
NOMA Marketing Suite
Manchester

Drawing Title
Planning Application - Wall to Roof Interface 01

Project No
10341

Scale
As indicated @ A3

Status
PLANNING

SHP Drawing Code (PROJ - ZONE - ROLE - SERIES - TYPE - LOC - SEQ)
10341-Z1-A-B5D8-G251-DE-XX-001

Revision
P03

simpsonhaugh
Manchester
+44 (0)161 835 2345
London
+44 (0)20 7549 4000

© SimpsonHaugh and Partners 2021