

Window Reveal Detail 3 storey

- This drawing is copyright.
- Do not scale dimensions from this drawing.
- This drawing is to be read in conjunction with all other relevant drawings.
- All discrepancies on this drawing are to be reported to the Architect.
- Do not modify any element of this drawing.
- Use drawing only for the purpose(s) issued.

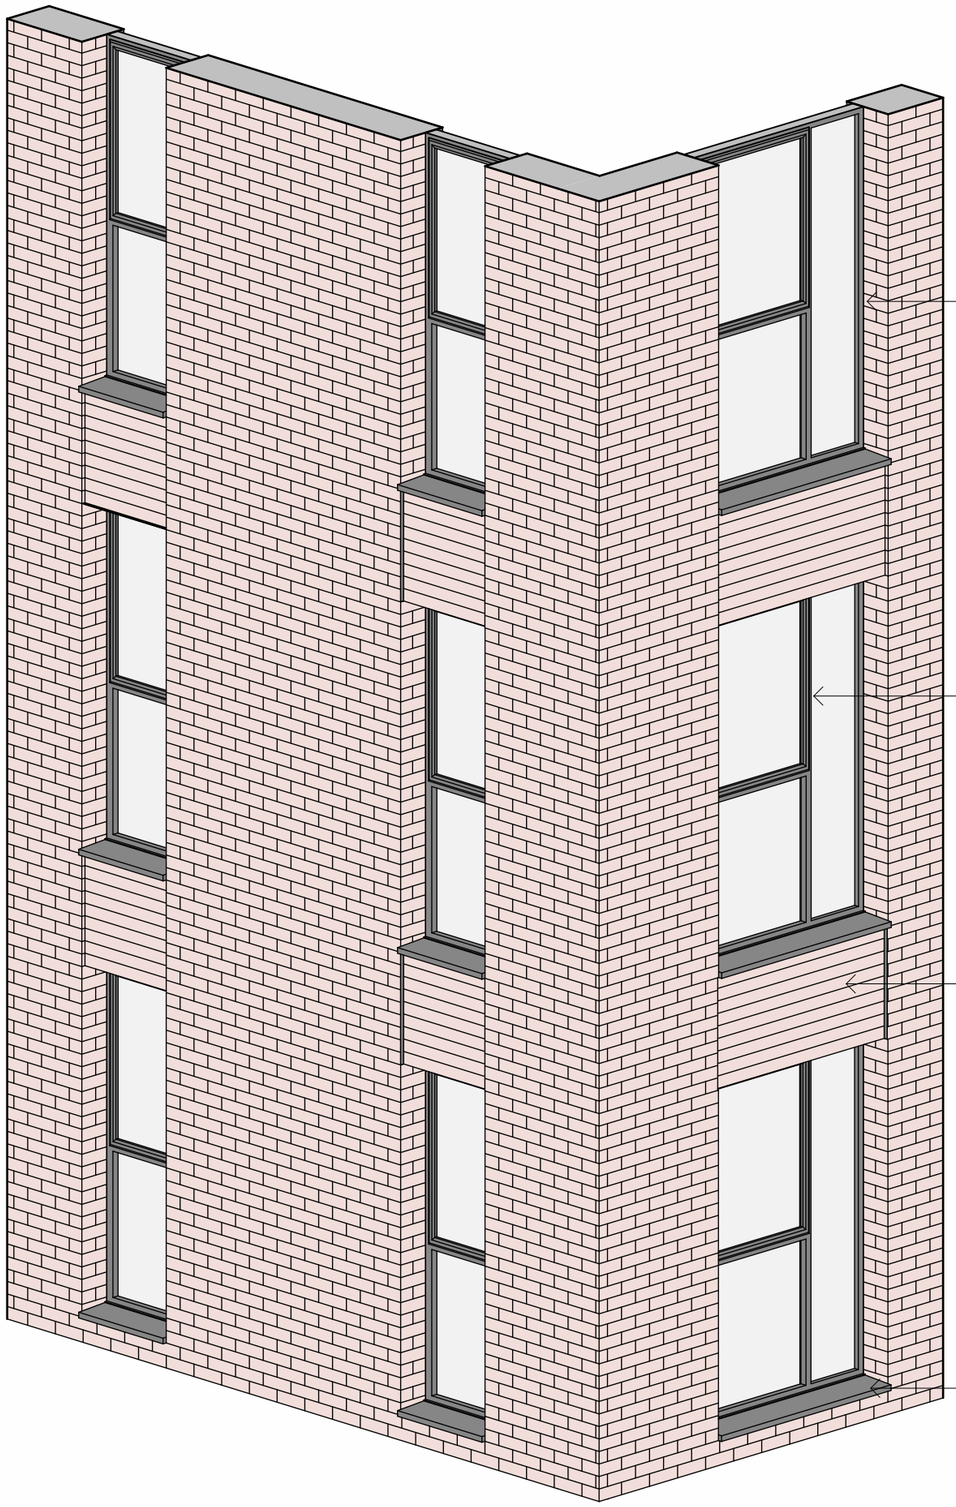


Detail 1

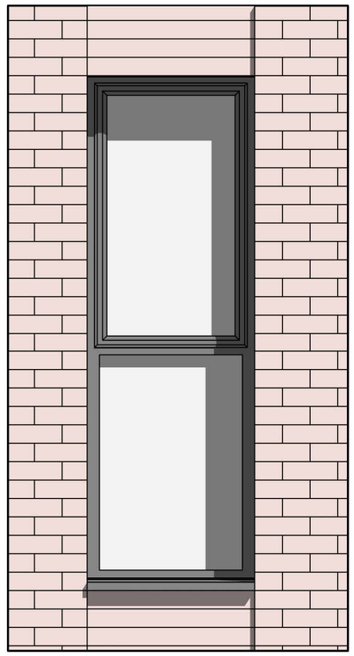

Detail 2

3D View 1

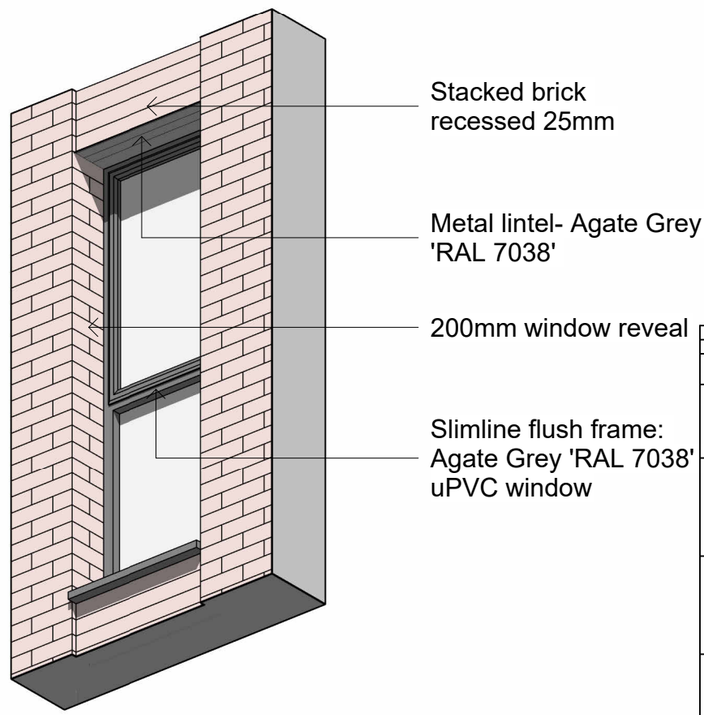

Detail 3

Rev	Date	Revision Notes	By	Chk
P01	27/04/26	Preliminary issue	GO	GO

DO NOT SCALE

Status: Planning

Project: Former Buzz Bingo

Title: Window Reveal Detail 3 storey

KELLEN HOMES
1st Floor, 105 Dalton Avenue, Birchwood Park,
Warrington WA3 6YF
T: 01925 363108 W: www.kellenhomes.com

Drawn By	Checked By	Publish Date	Scale(s)
GO	GO	25/03/26	@ A3

Drawing No.	Revision
C016-KEL-XX-XX-DT-A-0630-001	P01