
Apartment Schedule - Level 2					
Number	Apartment Type	Space Standard	Tenure	Kitchen Type	Bathroom Type
Apt 17	2-F_RH	2B3P	TBC	K01-RH	B01-RH
Apt 18	2-E_RH	2B3P	TBC	K01-RH	B01-RH
Apt 19	2-E_LH	2B3P	TBC	K01-LH	B01-LH
Apt 20	1-A_RH_V1	1B2P	TBC	K01-RH	B01-RH
Apt 21	1-A_RH_V2	1B2P	TBC	K01-RH	B01-RH
Apt 22	1-A_RH_V3	1B2P	TBC	K01-RH	B01-RH
Apt 23	2-E_RH	2B3P	TBC	K01-RH	B01-RH
Apt 24	2-E_LH	2B3P	TBC	K01-LH	B01-LH
Apt 25	1-B_RH	1B2P	TBC	K01-RH	B01-RH

9

GIA of Apartment Types			
Apartment Type	Area m²	Area ft²	Quantity
1-A_RH_V1	50.56 m²	544 ft²	6
1-A_RH_V2	50.56 m²	544 ft²	4
1-A_RH_V3	50.56 m²	544 ft²	6
1-B_RH	55.25 m²	595 ft²	4
1-E_LH_M4 (3)	61.33 m²	660 ft²	1
1-E_RH_M4 (3)	61.33 m²	660 ft²	1
2-E_LH	61.42 m²	661 ft²	9
2-E_RH	61.42 m²	661 ft²	9
2-F_RH	61.25 m²	659 ft²	5

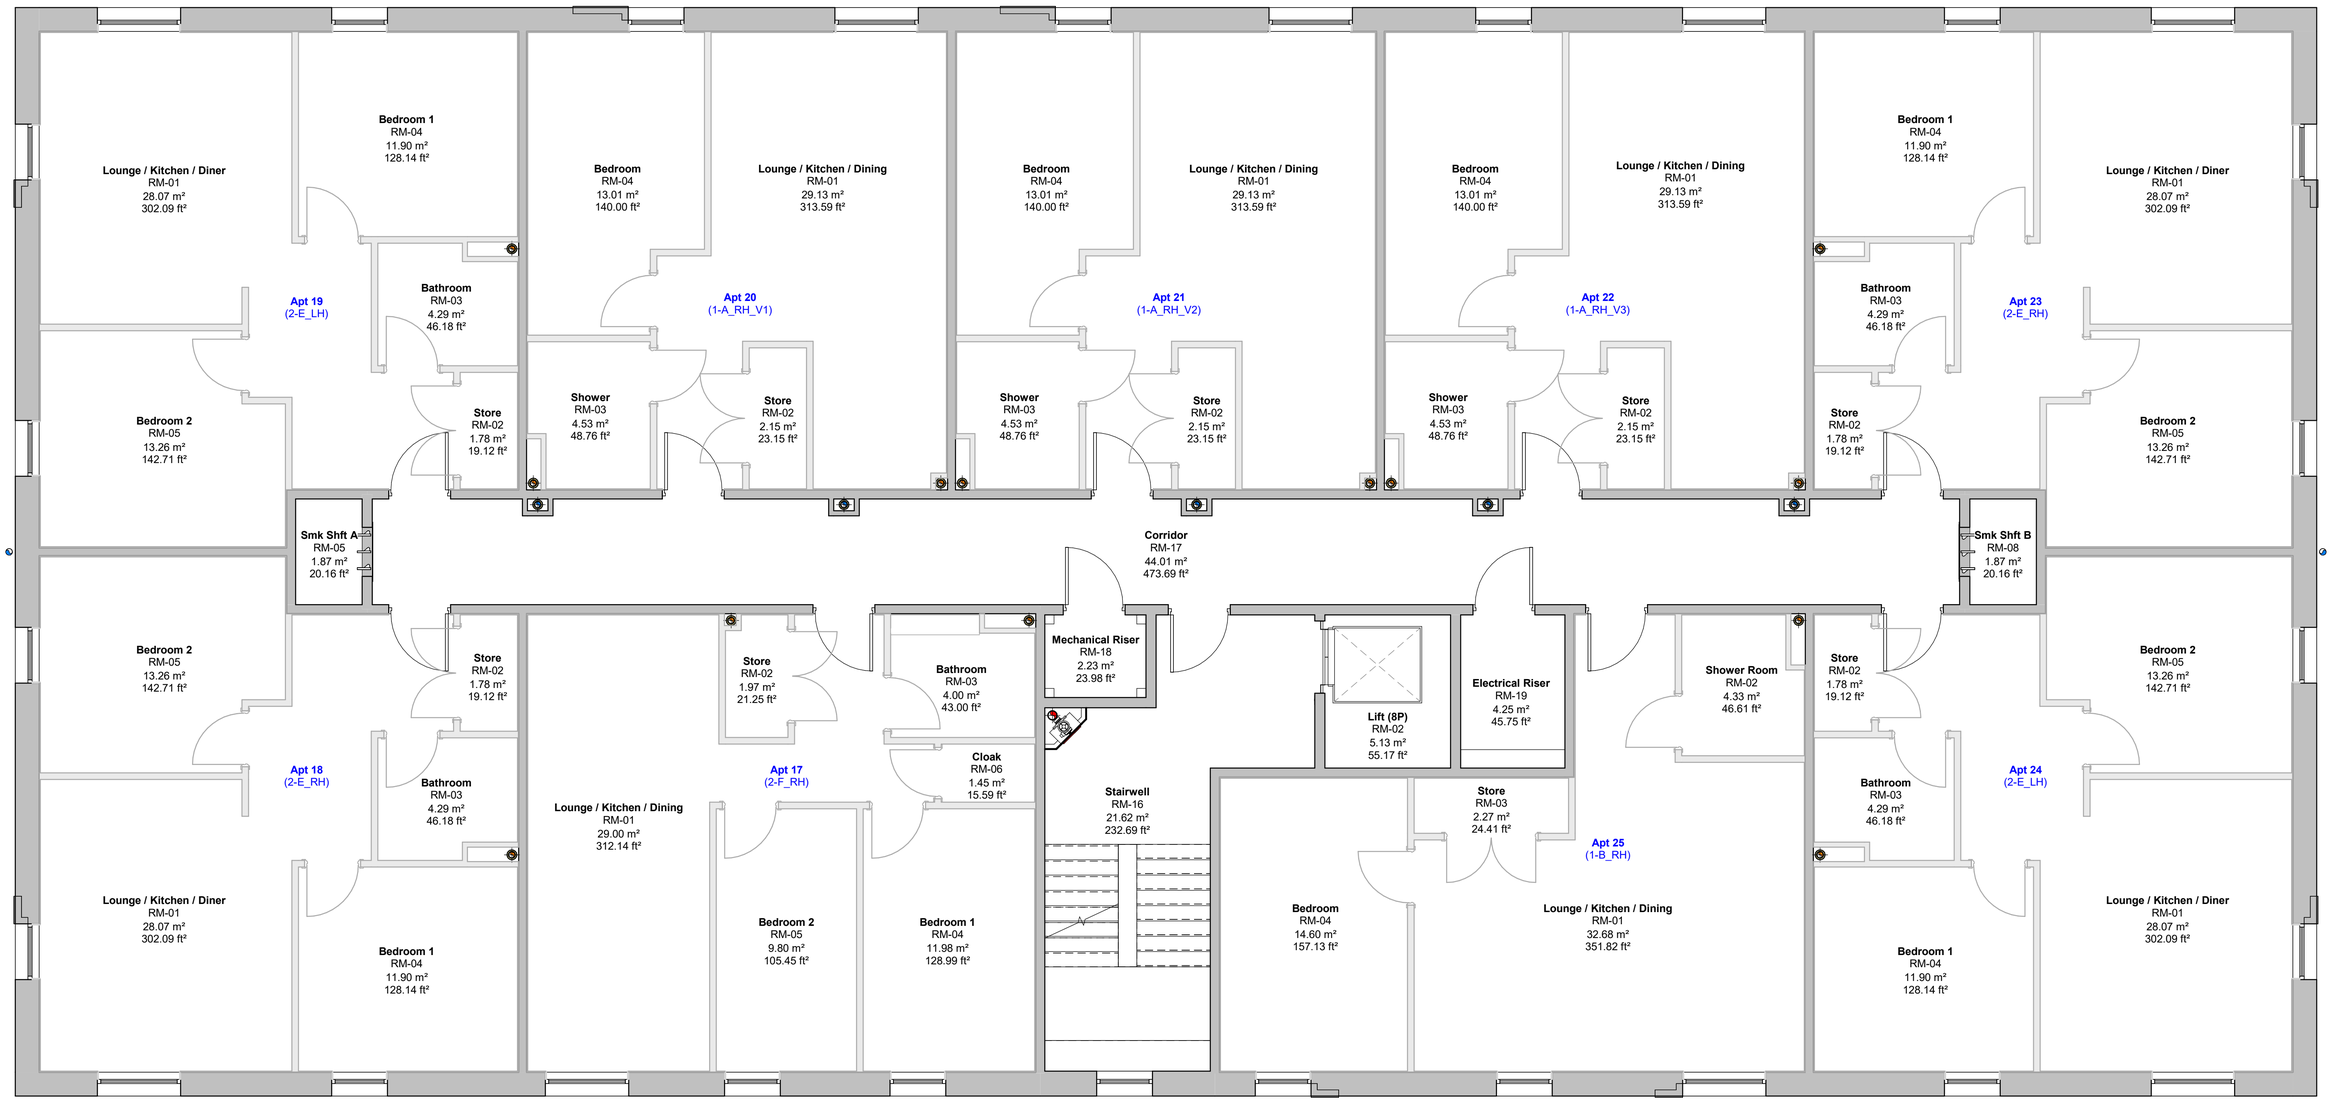

GA Plan - Level 2

1 : 50

GA Plan - Level 2

- This drawing is copyright.
- Do not scale dimensions from this drawing.
- This drawing is to be read in conjunction with all other relevant drawings.
- All discrepancies on this drawing are to be reported to the Architect.
- Do not modify any element of this drawing.
- Use drawing only for the purpose(s) issued.

Rev	Date	Revision Notes	By	Chk
P03	22/04/2026	Updated internal layouts; reduced GIA of all apartment types to ensure floor areas and adjusted overall stair / floor area of apartment block to suit; added GIA of Apartment Types schedule	BE / GO	BE
P02	23/03/2026	Updated internal layouts; amended ext-int wall build ups; set out the overall building size and structural openings to brick dimensions; adjusted and renamed all apartment types; indicated initial vertical service pipes (SRP, AAV, SVP, SWP)	BE	BE
P01	24/02/2026	Preliminary Issue	LF	BE

DO NOT SCALE

Status: Preliminary

Project: Buzz Bingo

Title: GA Plan - Level 2

KELLEN HOMES
1st Floor, 105 Dalton Avenue, Birchwood Park, Warrington WA3 6YF
T: 01925 363109 W: www.kellenhomes.com

Drawn By	Checked By	Publish Date	Scale(s)
BE	BE	25/02/2026	1 : 50 @ A1

Drawing No.: C016-KEL-BA-02-PL-A-1100-02

Revision: P03