+well


MERCHANT'S QUAY, MANCHESTER
PARTITION & ABUTMENT DETAILS - 1 of 2

DO NOT SCALE DRAWING

GENERAL NOTES


1. All dimensions are in millimetres unless noted otherwise.
   No dimensions to be scaled off this drawing.
   All dimensions to be checked on site prior to ordering materials.

SECTION A-A
VERTICAL SECTION THROUGH SOLID PARTITION

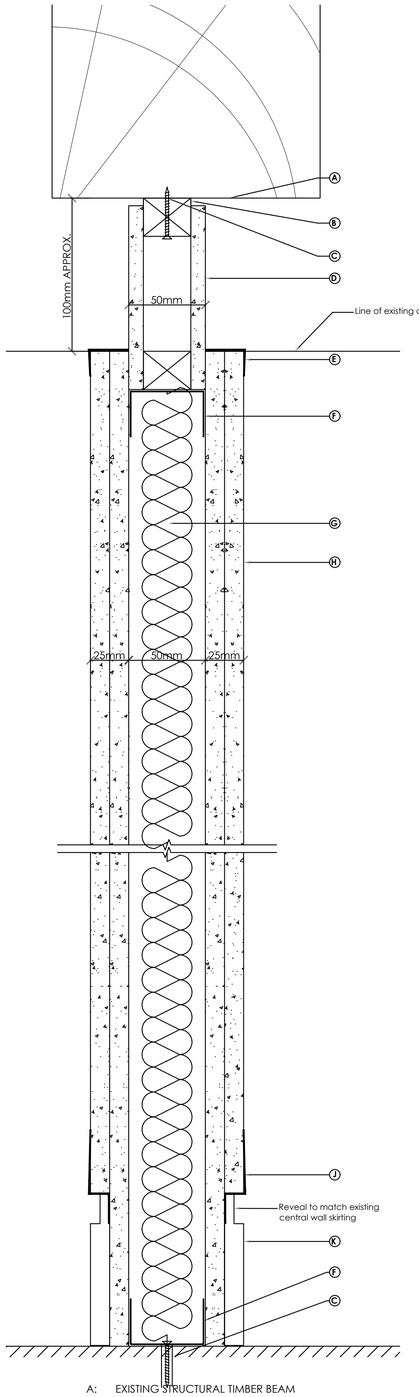


A: EXISTING STRUCTURAL TIMBER BEAM
B: 5mm REVEAL
C: SUITABLE FIXINGS
D: 9.5mm PLASTERBOARD
E: 25mm EDGE TRIM
F: 50mm STEEL STUD
G: INSULATION
H: 12.5mm PLASTERBOARD
J: 12.5mm EDGE TRIM
K: MDF SKIRT TO MATCH EXISTING CENTRAL WALL DETAIL

SECTION B-B
VERTICAL SECTION THROUGH GLAZED PARTITION

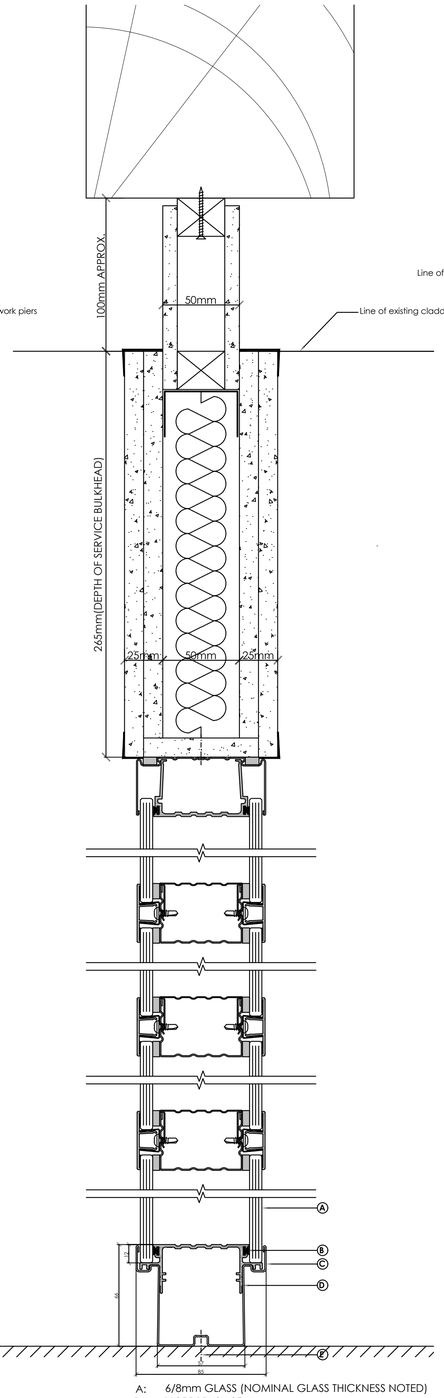


A: 6/8mm GLASS (NOMINAL GLASS THICKNESS NOTED)
B: 11855 BRUSH SEAL
C: SYS102 SKIRTING TRACK
D: SYA106 DOUBLE GLAZING BASE RAIL
E: SUITABLE FIXINGS


SECTION C-C
VERTICAL SECTION THROUGH FULL HEIGHT DOOR

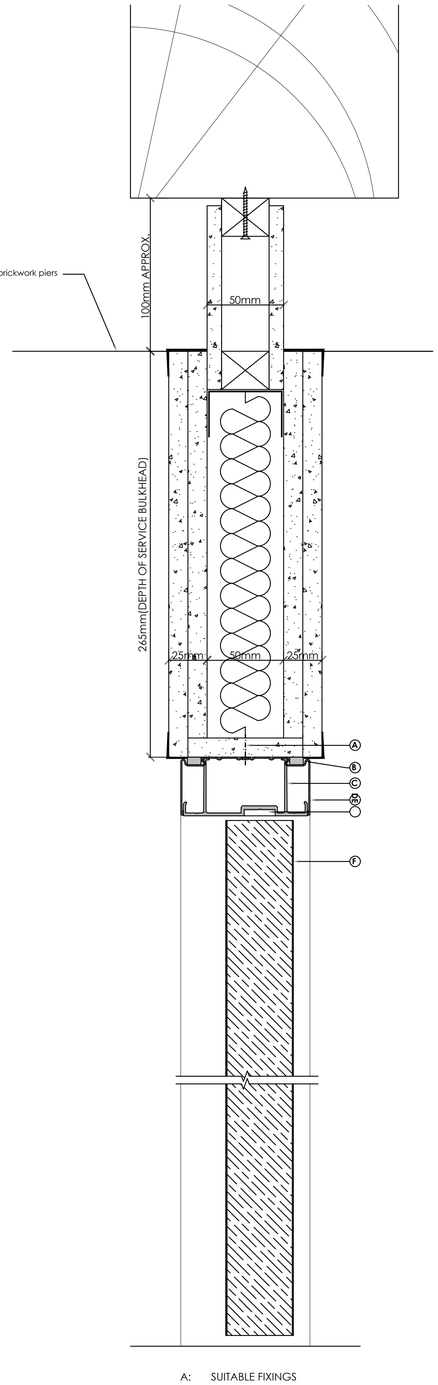

A: SUITABLE FIXINGS
B: SYF10X6 FOAM SEAL
C: SYA13 DOOR FRAME HEAD SECTION
D: SYS01 HEAD TRACK
E: PIS20X2 OPTIONAL COVER STRIP
F: 44mm TIMBER WITH LAMINATE FACE DOOR

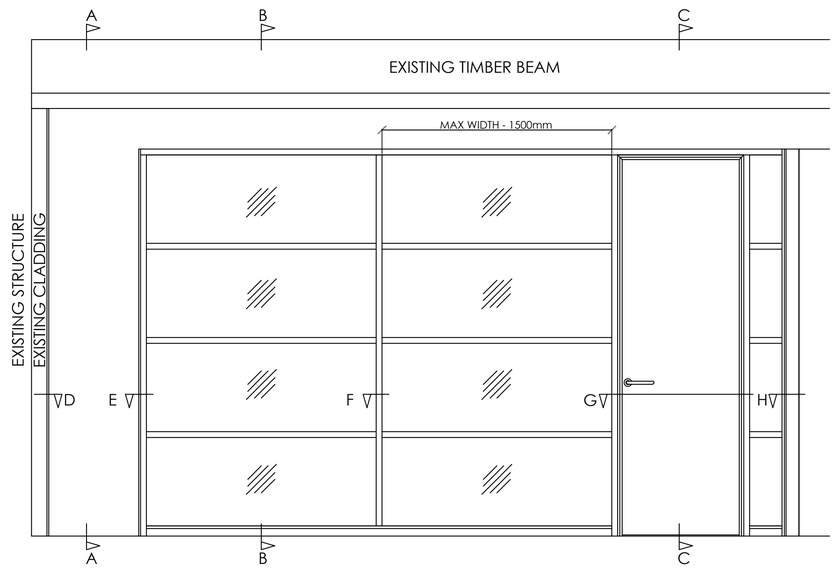

TYPICAL PARTITION ELEVATION
scale 1:20

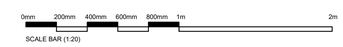

Rev	Date	Description	Drawn	Chk'd	App'd
-	-	-	-	-	-

Client:
WELL PHARMACY

Project:
OFFICE RELOCATION
MERCHANTS WREHOUSE
MANCHESTER

Drawing Title:
LEVEL 3
PARTITION AND ABUTMENT 1OF2
AS CONSENTED

Scale (at A1): **1:20**
NIR Project No: **81400831**

NIRAS
ARCHITECTS

Project Contact: RISI @NIRAS.com
tel: +44 (0) 1509 670850

Status	Status
PLANNING	**S2**

Drawing No.:	Rev.
400831-NIR-B01- 00 -DR-A-PT-10	**P01**

Copyright, Designs and Patents Act (1988).
This drawing must not be reproduced without the permission of NIRAS Group (UK) Ltd.