

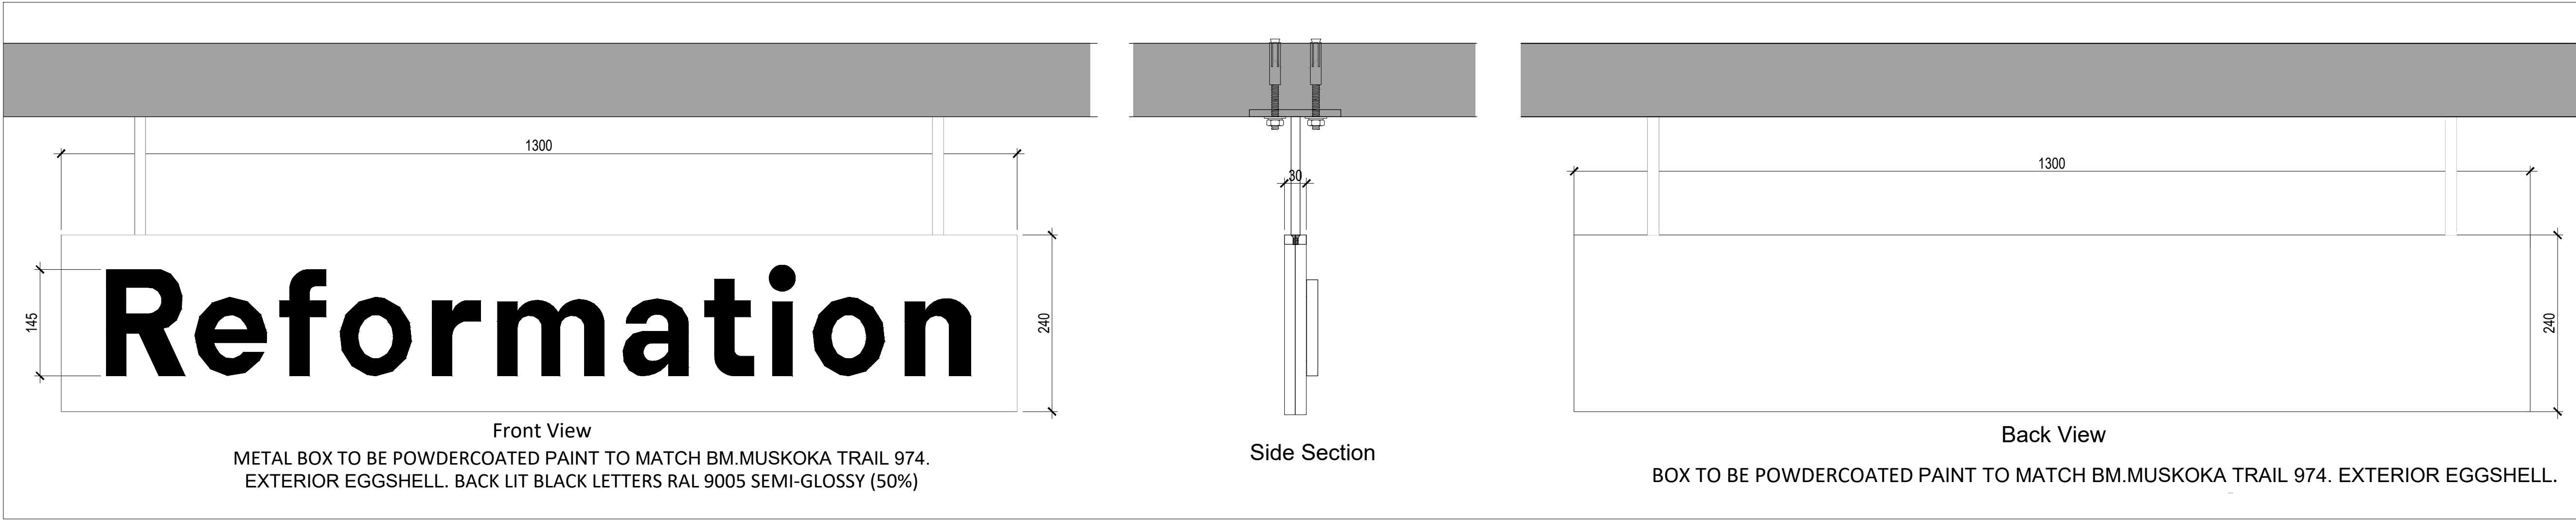


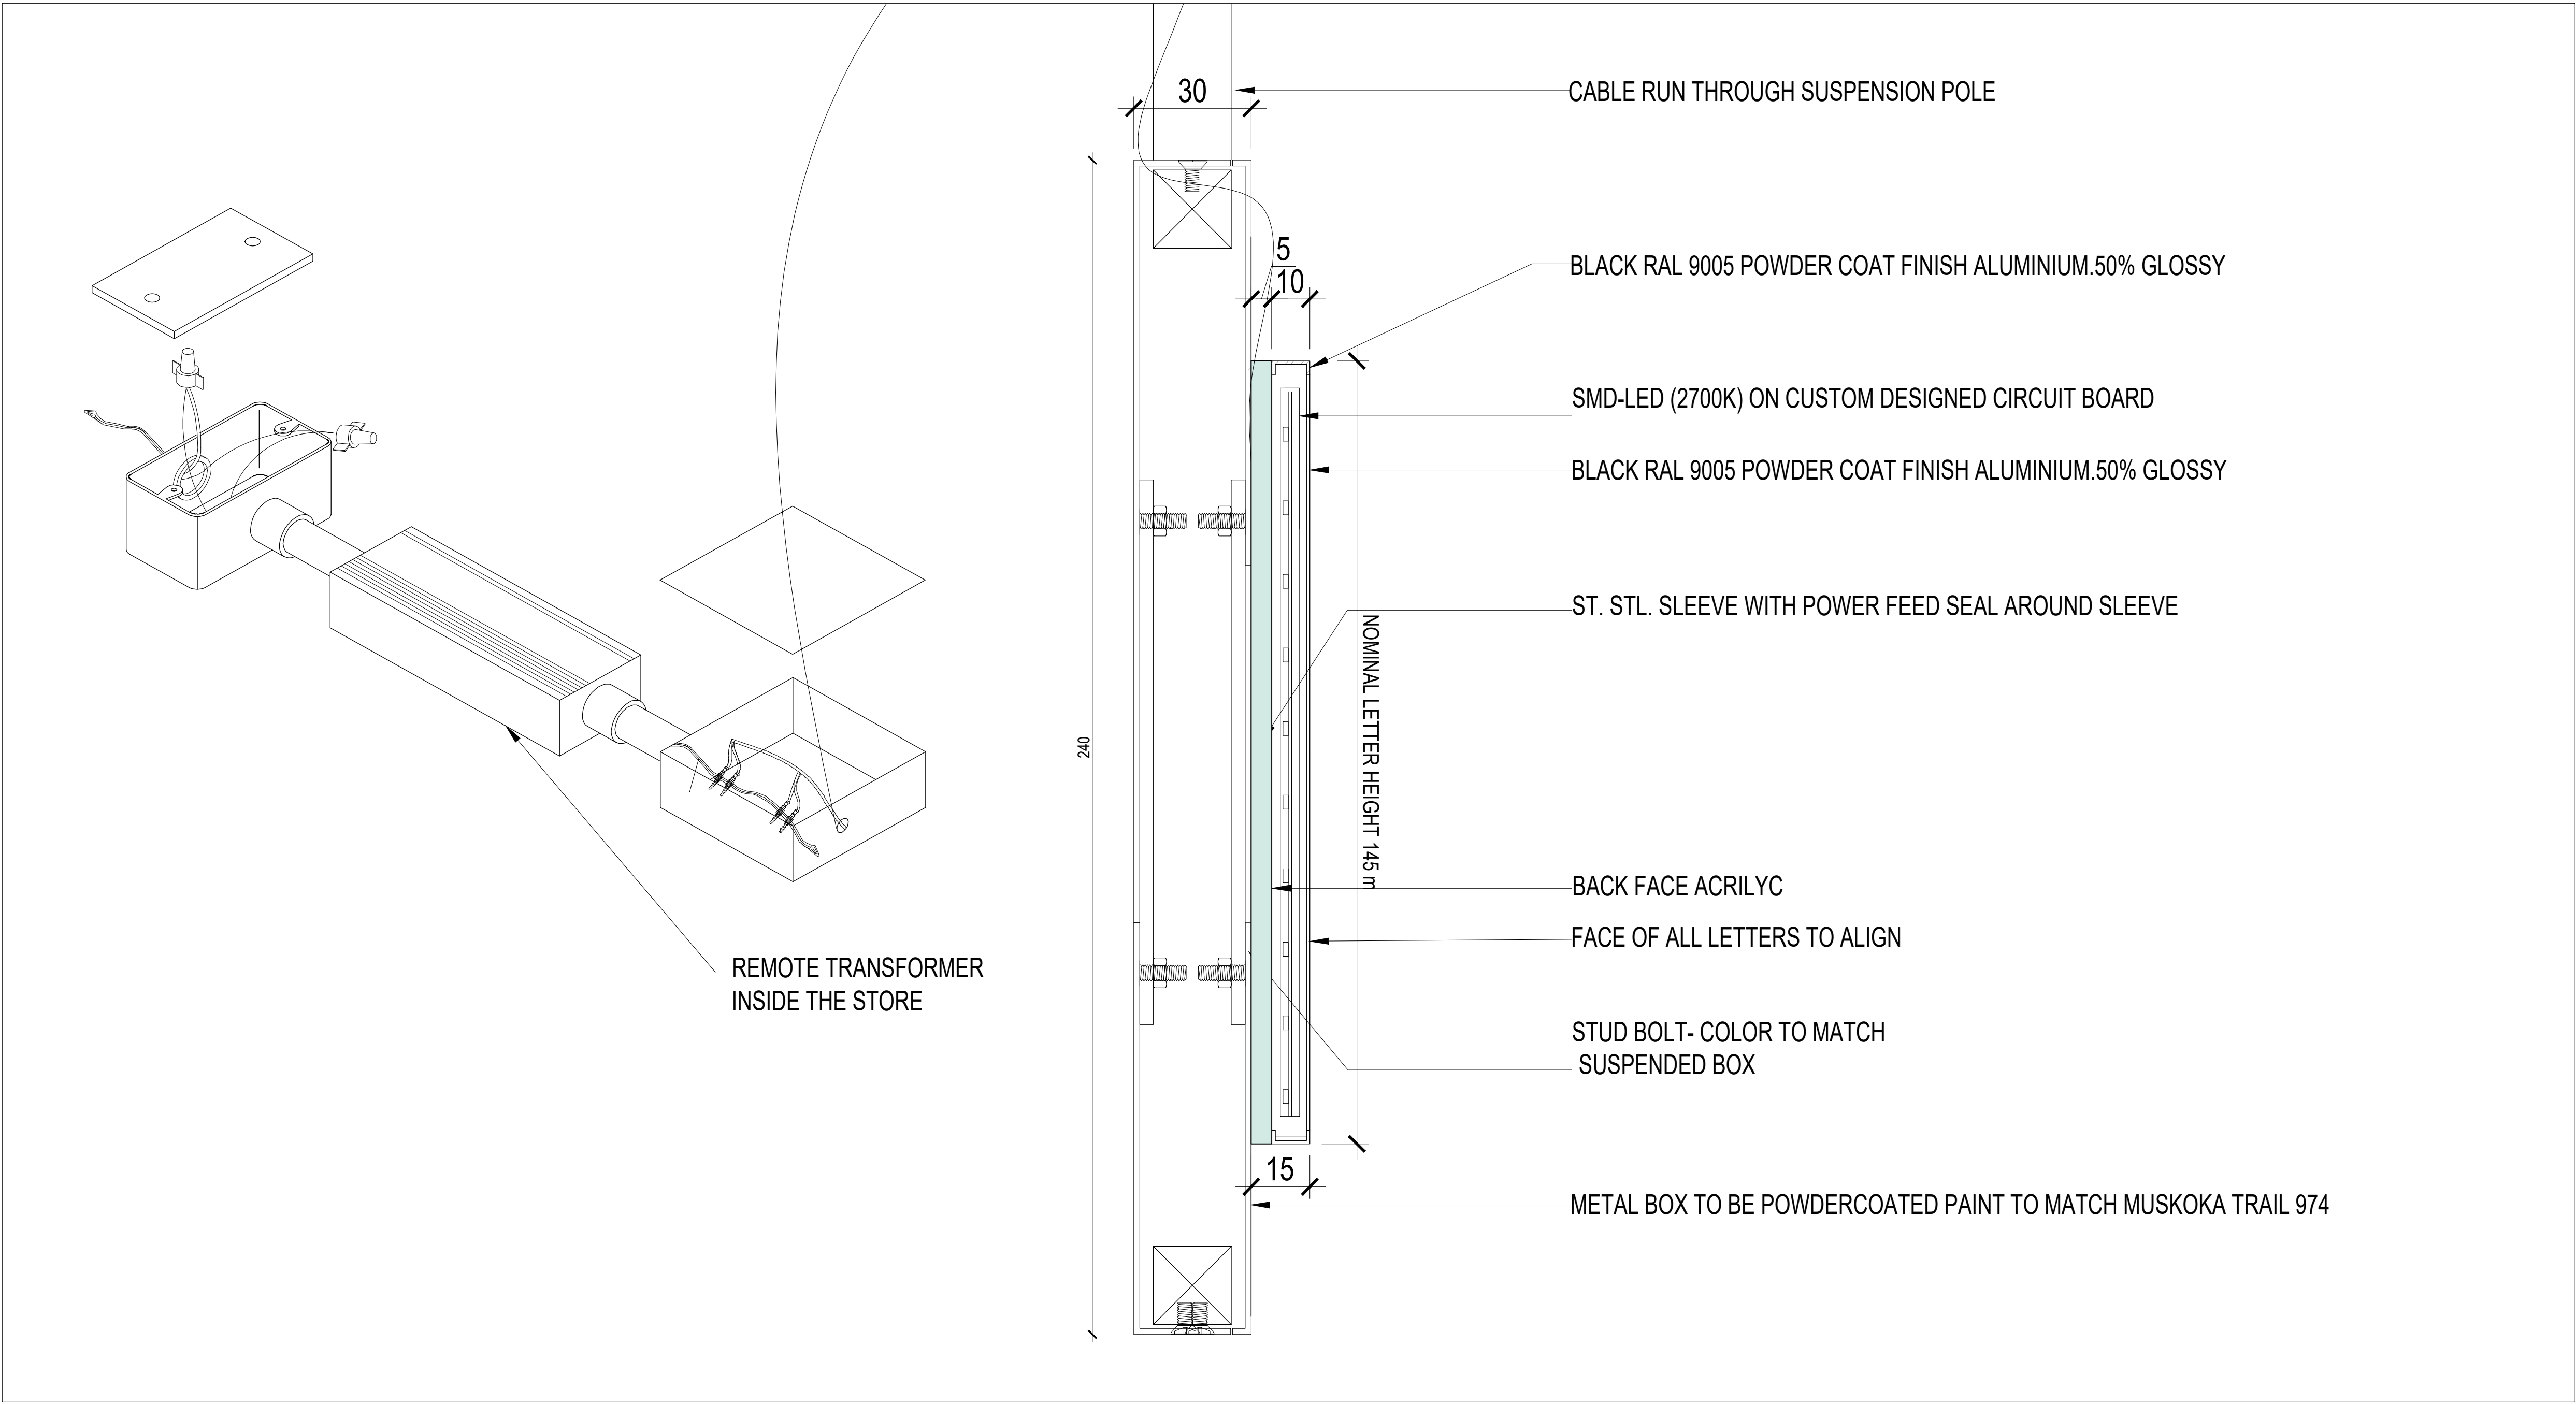


02 SUSPENDED SIGN ELEVATION & SECTION

SCALE: 1:5 A1

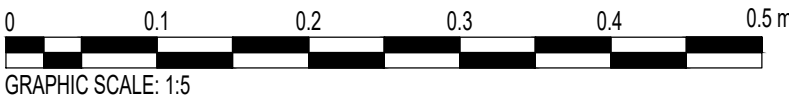

01 SUSPENDED SIGN DETAILS

SCALE: 1:1 A1

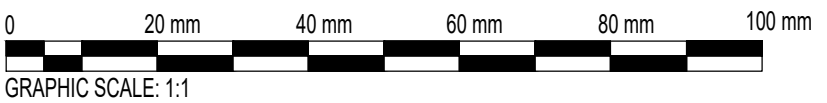

PROJECT MANAGER:

Storecraft
Douglas Deptula
8, Rue Farin Latour
75016 Paris
Tél: +33 771954945

STORE
CRAFT

ARCHITECT:

A3N Architecture
35 Quai Halage 94290
Villeneuve-le-Roi
Tél: +336642276075

A3N
Architecture

MEP ENGINEERS:

REVISIONS:

Issue	Date & Description	By	Check
01	05.01.2026 WIP SET	JT	LS
02	05.03.2026 TENDER SET	JT	LS
03	01.04.2026 IFC	JT	LS
04	07.05.2026 IFC REV1	JT	LS
05	12.05.2026 IFC REV2	JT	LS
06	01.06.2026 IFC REV3	JT	LS

PROJECT: Project Address

REFORMATION
Manchester
60 KING ST, MANCHESTER, M2 4LZ,
UNITED KINGDOM

DRAWING TITLE:

**SUSPENDED
SIGNAGE DETAILS**

SEAL & SIGNATURE:

Date of Signature: 01/06/2026

Expiration Date: XXXX/XXXX

ARCHITECT STATEMENT:

I HEREBY CERTIFY THAT THESE PLANS HAVE BEEN PREPARED BY ME AND OR UNDER MY DIRECT SUPERVISION AND THAT TO THE BEST OF MY KNOWLEDGE, THE SAME COMPLY WITH APPLICABLE LAWS, RULES, CODES AND ORDINANCES OF CITY/COUNTY, STATE RELATING TO STRUCTURES AND BUILDINGS.

DATE: 12/05/2026

PROJECT ID: REF-P-012026

DRAWN BY: JT

CHECKED BY: LS

DWG NUMBER:

A-801