



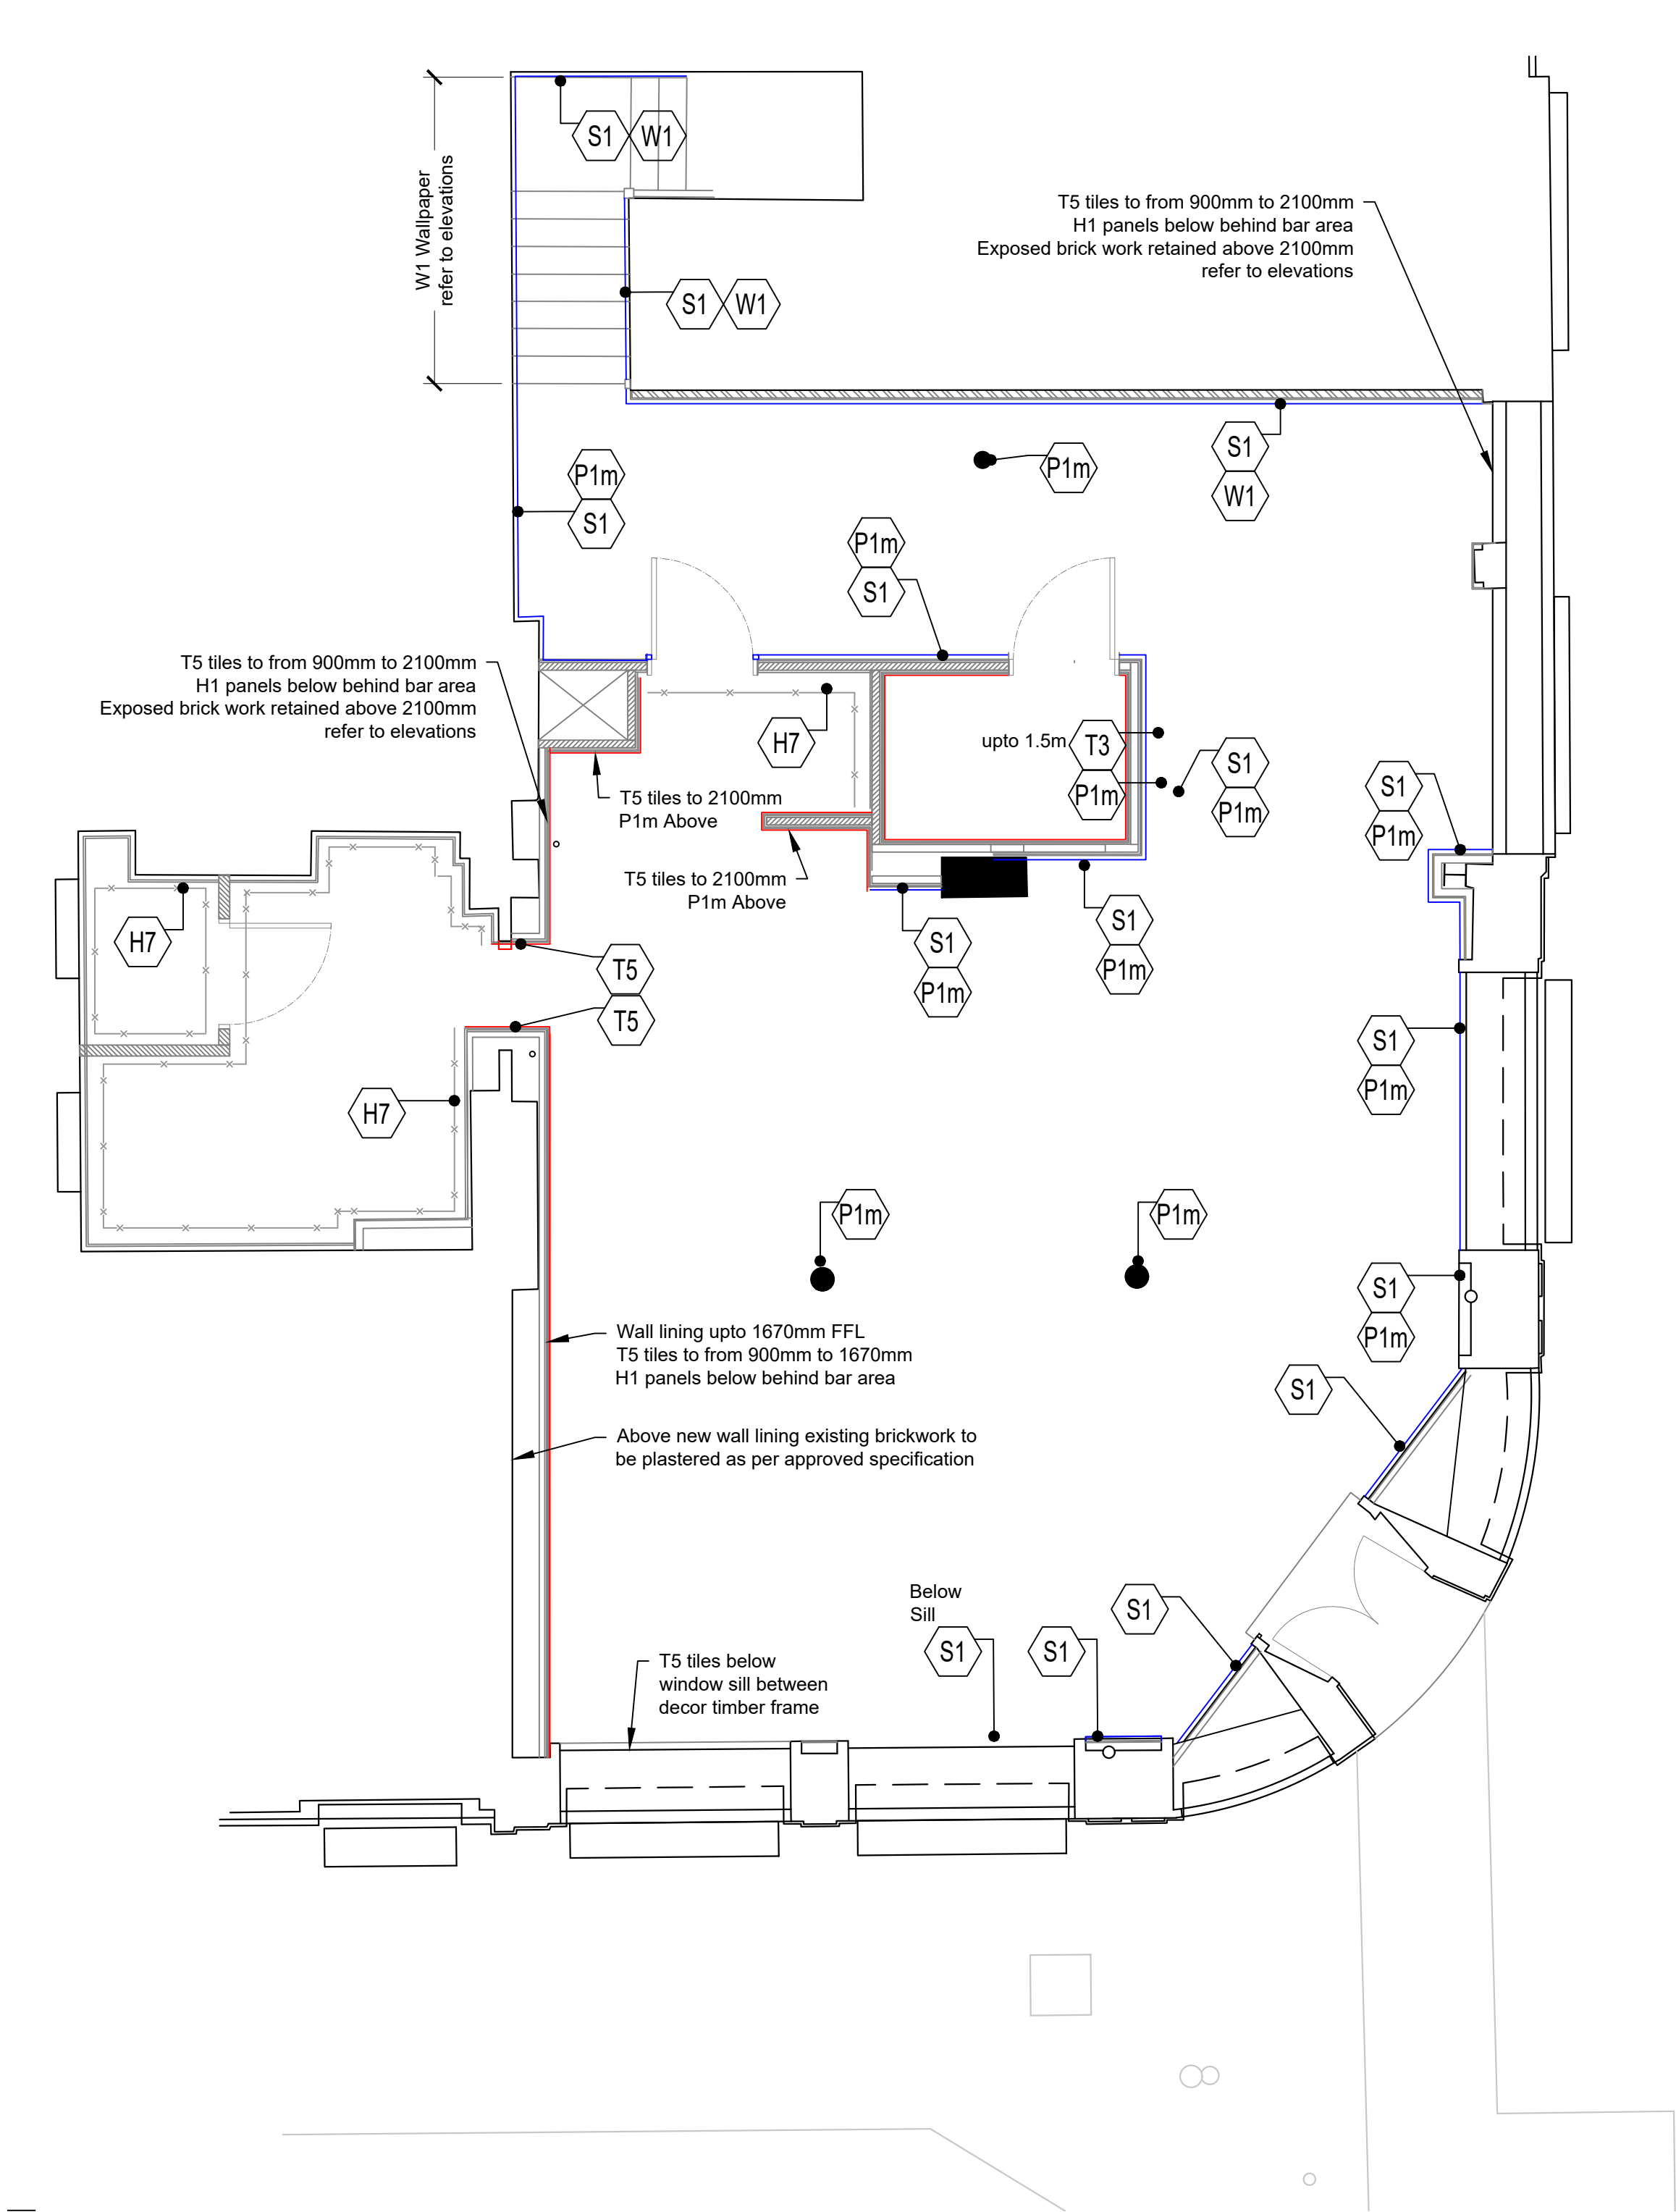

06 Ground Floor | Decorations & Wall Panels

Scale: 1:50@A1

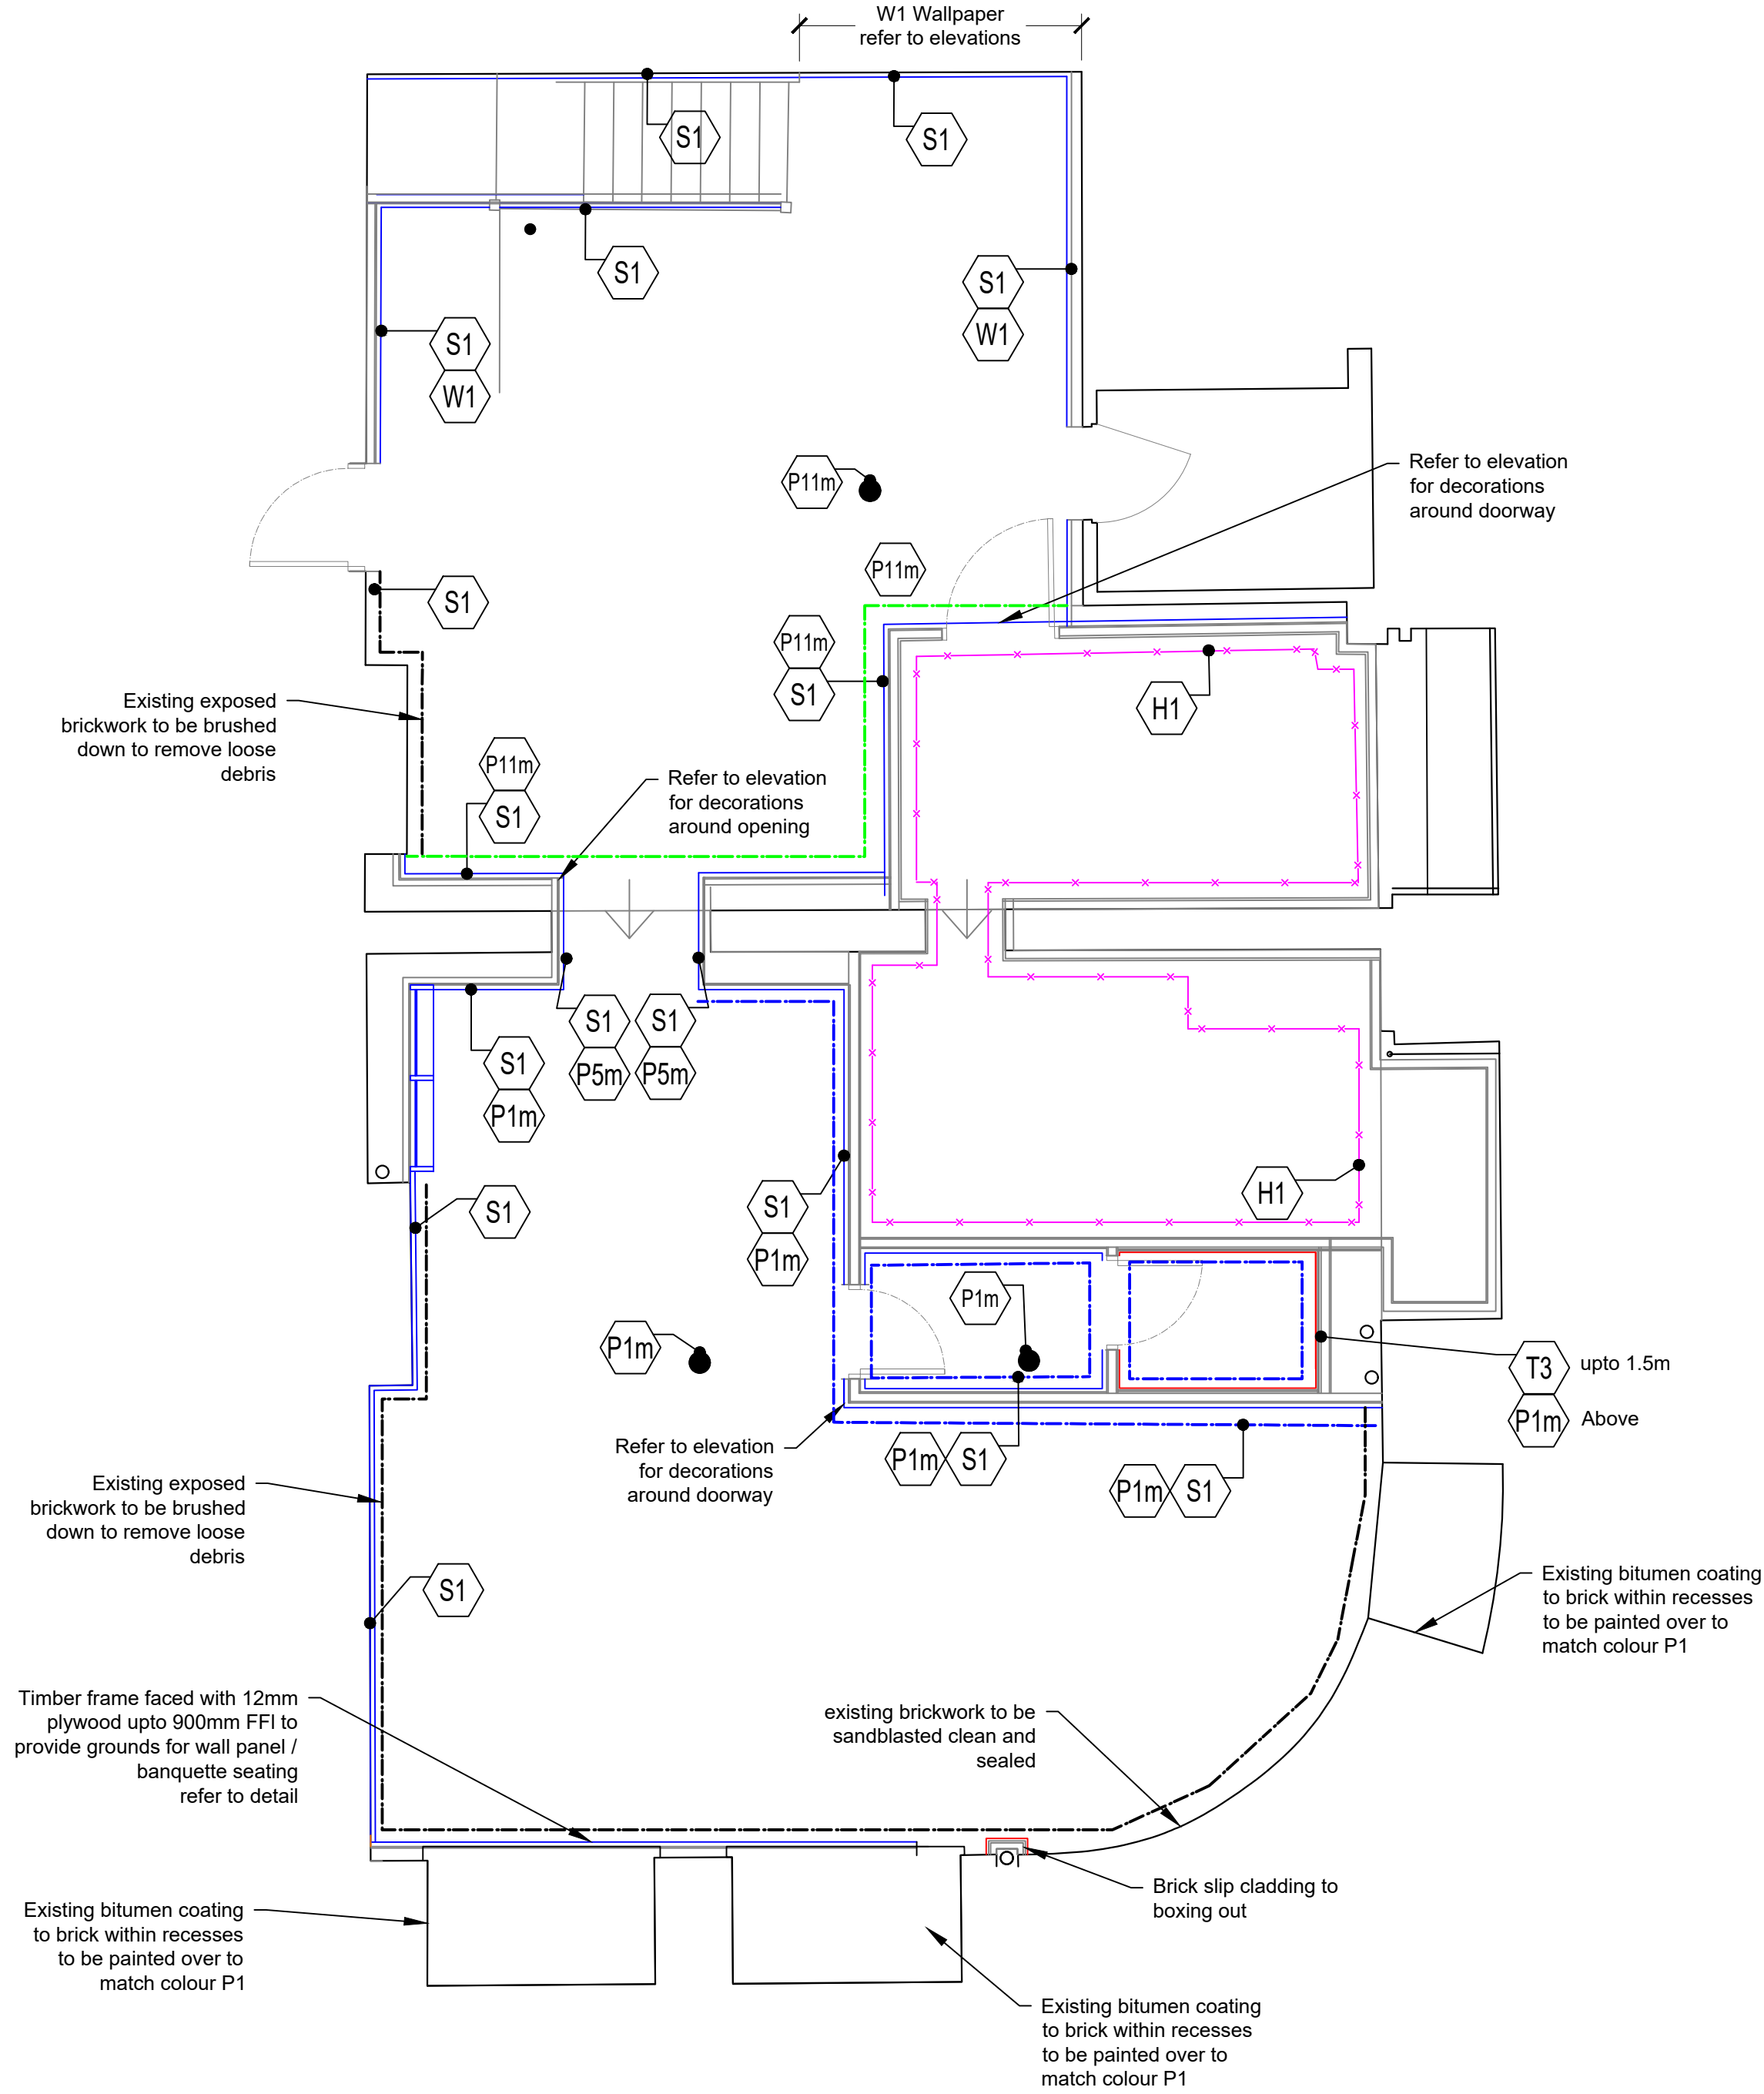

06 Basement | Decorations & Wall Panels

Scale: 1:50@A1

Paint Type			Colour Reference			
m	Use	Internal walls & ceilings	P1	Ref	P1	P11
	Supplier	Dulux Trade	RAL 7032	Range	Dulux Trade	Pure White
	Type	Dulux Diamond Matt		Colour	RAL 7032 Pebble Grey	RAL Classic
	Sheen	2-5 %	LRV	43		RAL 9010 Pure White
e	Use	Internal walls & ceilings	P2	Ref	P2	P12
	Supplier	Dulux Trade	RAL 7033	Range	Dulux Trade	Anthract Grey
	Type	Dulux Diamond Eggshell		Colour	RAL 7033 Cement Grey	RAL Classic
s	Use	Internal Woodwork	P5	Ref	P2	P12
	Supplier	Dulux Trade	90YY 15 / 279	Range	Dulux Trade	Anthract Grey
	Type	Dulux Diamond Satinwood		Colour	90YY 15 / 279 Ludlow Falls	RAL 7016 Anthracite Grey
g	Use	Internal Woodwork	P5	Ref	P2	P12
	Supplier	Dulux Trade	90YY 15 / 279	Range	Dulux Trade	Anthract Grey
	Type	Dulux High Gloss		Colour	90YY 15 / 279 Ludlow Falls	RAL 7016 Anthracite Grey
	Sheen	85% +	LRV	TBA		

Wall Tiles		
T3	Use	Bar Area
	Supplier	Domus
	Range	Marazzi Lume
	Finish	Caramel Lux
	Ref	-
	Size	240 x 60- 10mm Thick
T5	Type	Porcelain- Non rectified
	Grout	2mm / Mapei 113 Cement Grey
	Pattern	Laid Soldier Course
	Use	Bar Area
	Supplier	Domus
	Range	Etoile
	Ref	DRELO3 Glossy
	Size	1197mm x 597mm x 9.5mm
	Type	Porcelain- rectified
	Grout	2mm / Mapei 113 Cement Grey
	Pattern	Laid Vertically

Wall Panels		
H1	Type	2.5mm Hygienic PVC Wall Cladding
	Supplier	AM-Clad
	Code	AMC28 / 1W
	Colour	White
	Finish	Stain
	LRV	92
H7	Type	2.5mm Hygienic PVC Wall Cladding
	Supplier	Altro
	Range	Whiterock SATINS
	Colour	URBAN (Mid Grey)
	Finish	Stain
	LRV	9228

Wall Panels		
S1	Type	Low Level Timber Panels
	Supplier	Client Direct
	Height	920mm
	Ref	Refer to standard Details
	Colour	Mid-Tone Version

Skirting		
SK1	Ref	SK1
	Location	FOH Area (Without Wall Panels)
	Type	Soft Wood Square Edge
	Size	150mm (h) x 18mm
	Finish	To Match Wall Finish
	Ref	SK2
SK2	Ref	SK2
	Location	FOH Area (Without Wall Panels)
	Type	Veneered MDF Square Edge
	Size	150mm (h) x 18mm
	Finish	To Match Wall Panels
	Ref	SK3
SK3	Ref	SK3
	Location	BOH - Under H1 Panels
	Type	Self-Coved skirting deatl with cover former with transition strip to hygienic wall panel above
	Size	100mm (h) x 12mm
	Finish	To match floor and wall panels

Wall Paper		
W1	Ref	W1
	Supplier	Belarte Studio
	Range	Clay Marble Green
	Type	Non Woven 147g matt finish
	Note	Custom size mural made to order. Contractor to confirm site dimensions

REVISION	DATE	DETAILS
PROJECT		
77 Mosley Street Manchester		
JOE THE JUICE		
FLOOR		
Ground		
DRAWING TITLE		
Decorations & Wall Panels		
SCALE		
1:50		
DRAWING NUMBER		
7042-06.1		
DRAWN BY		
SE		
DATE		
March 25		
STATUS		
L1		
designtime		
ad@designtime.com		
www.designtime.uk.com		
2-Work, 7 Culter Mill		
Thyngard North W11 1PY		