
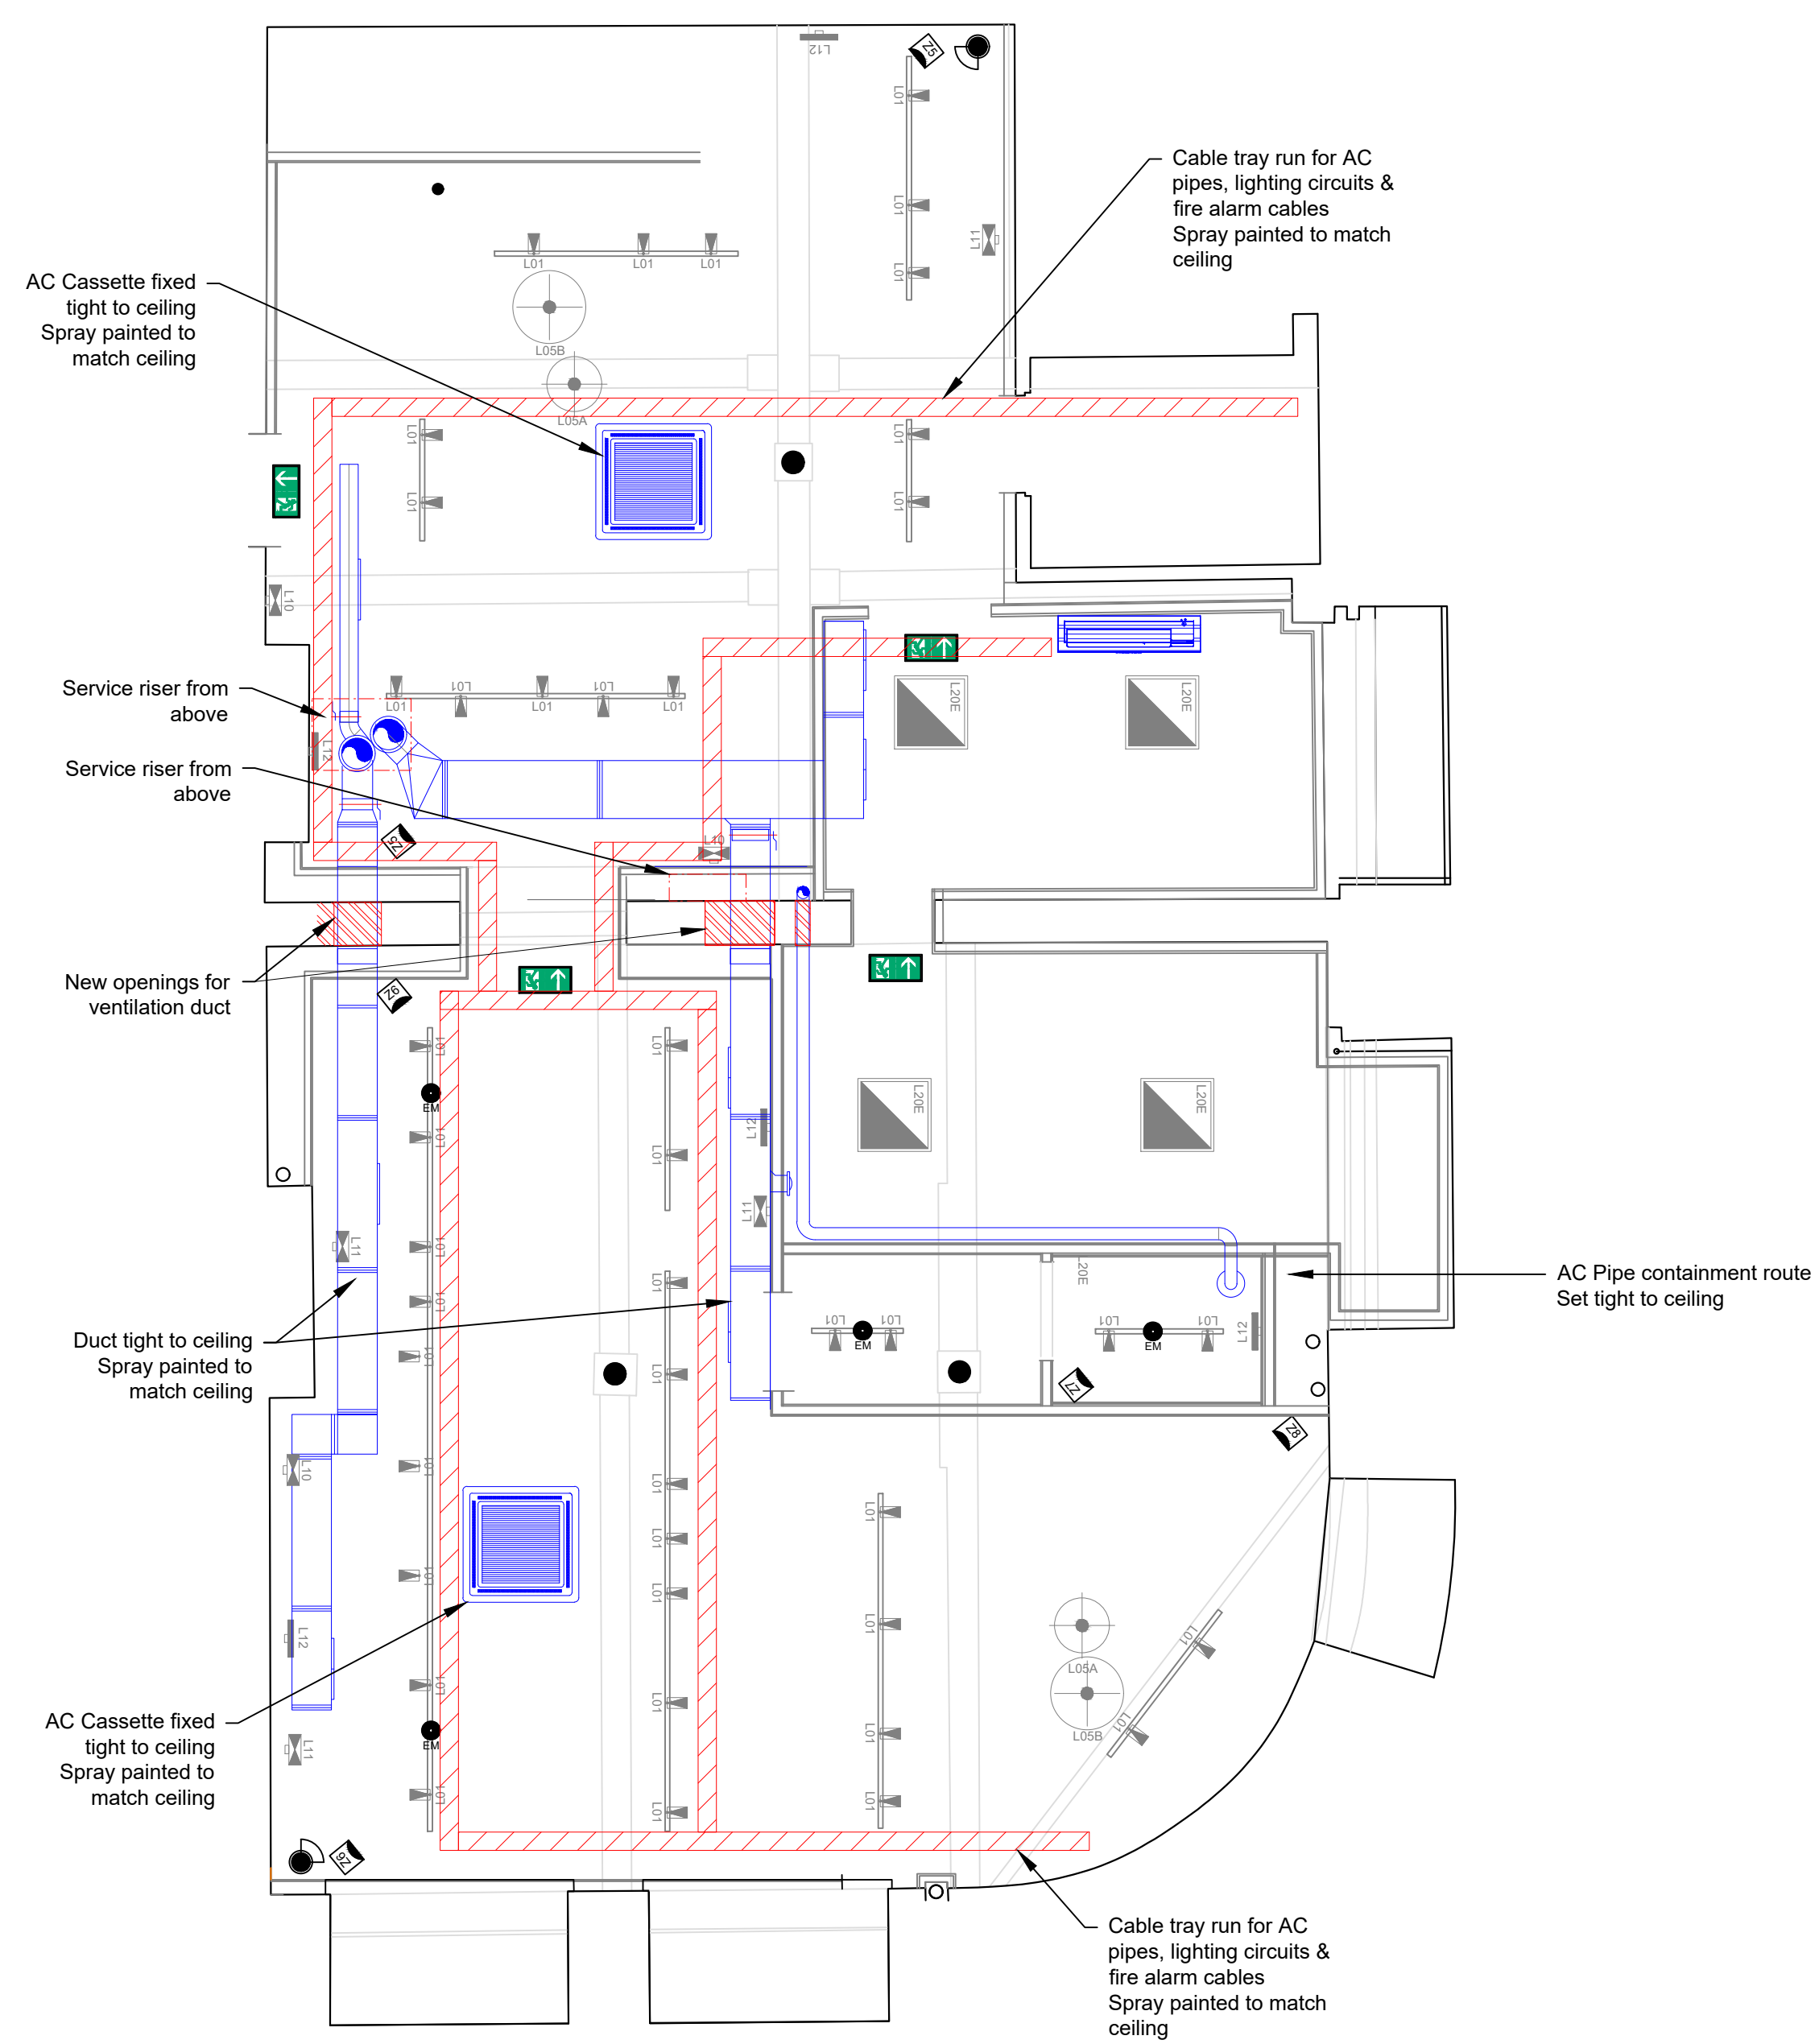


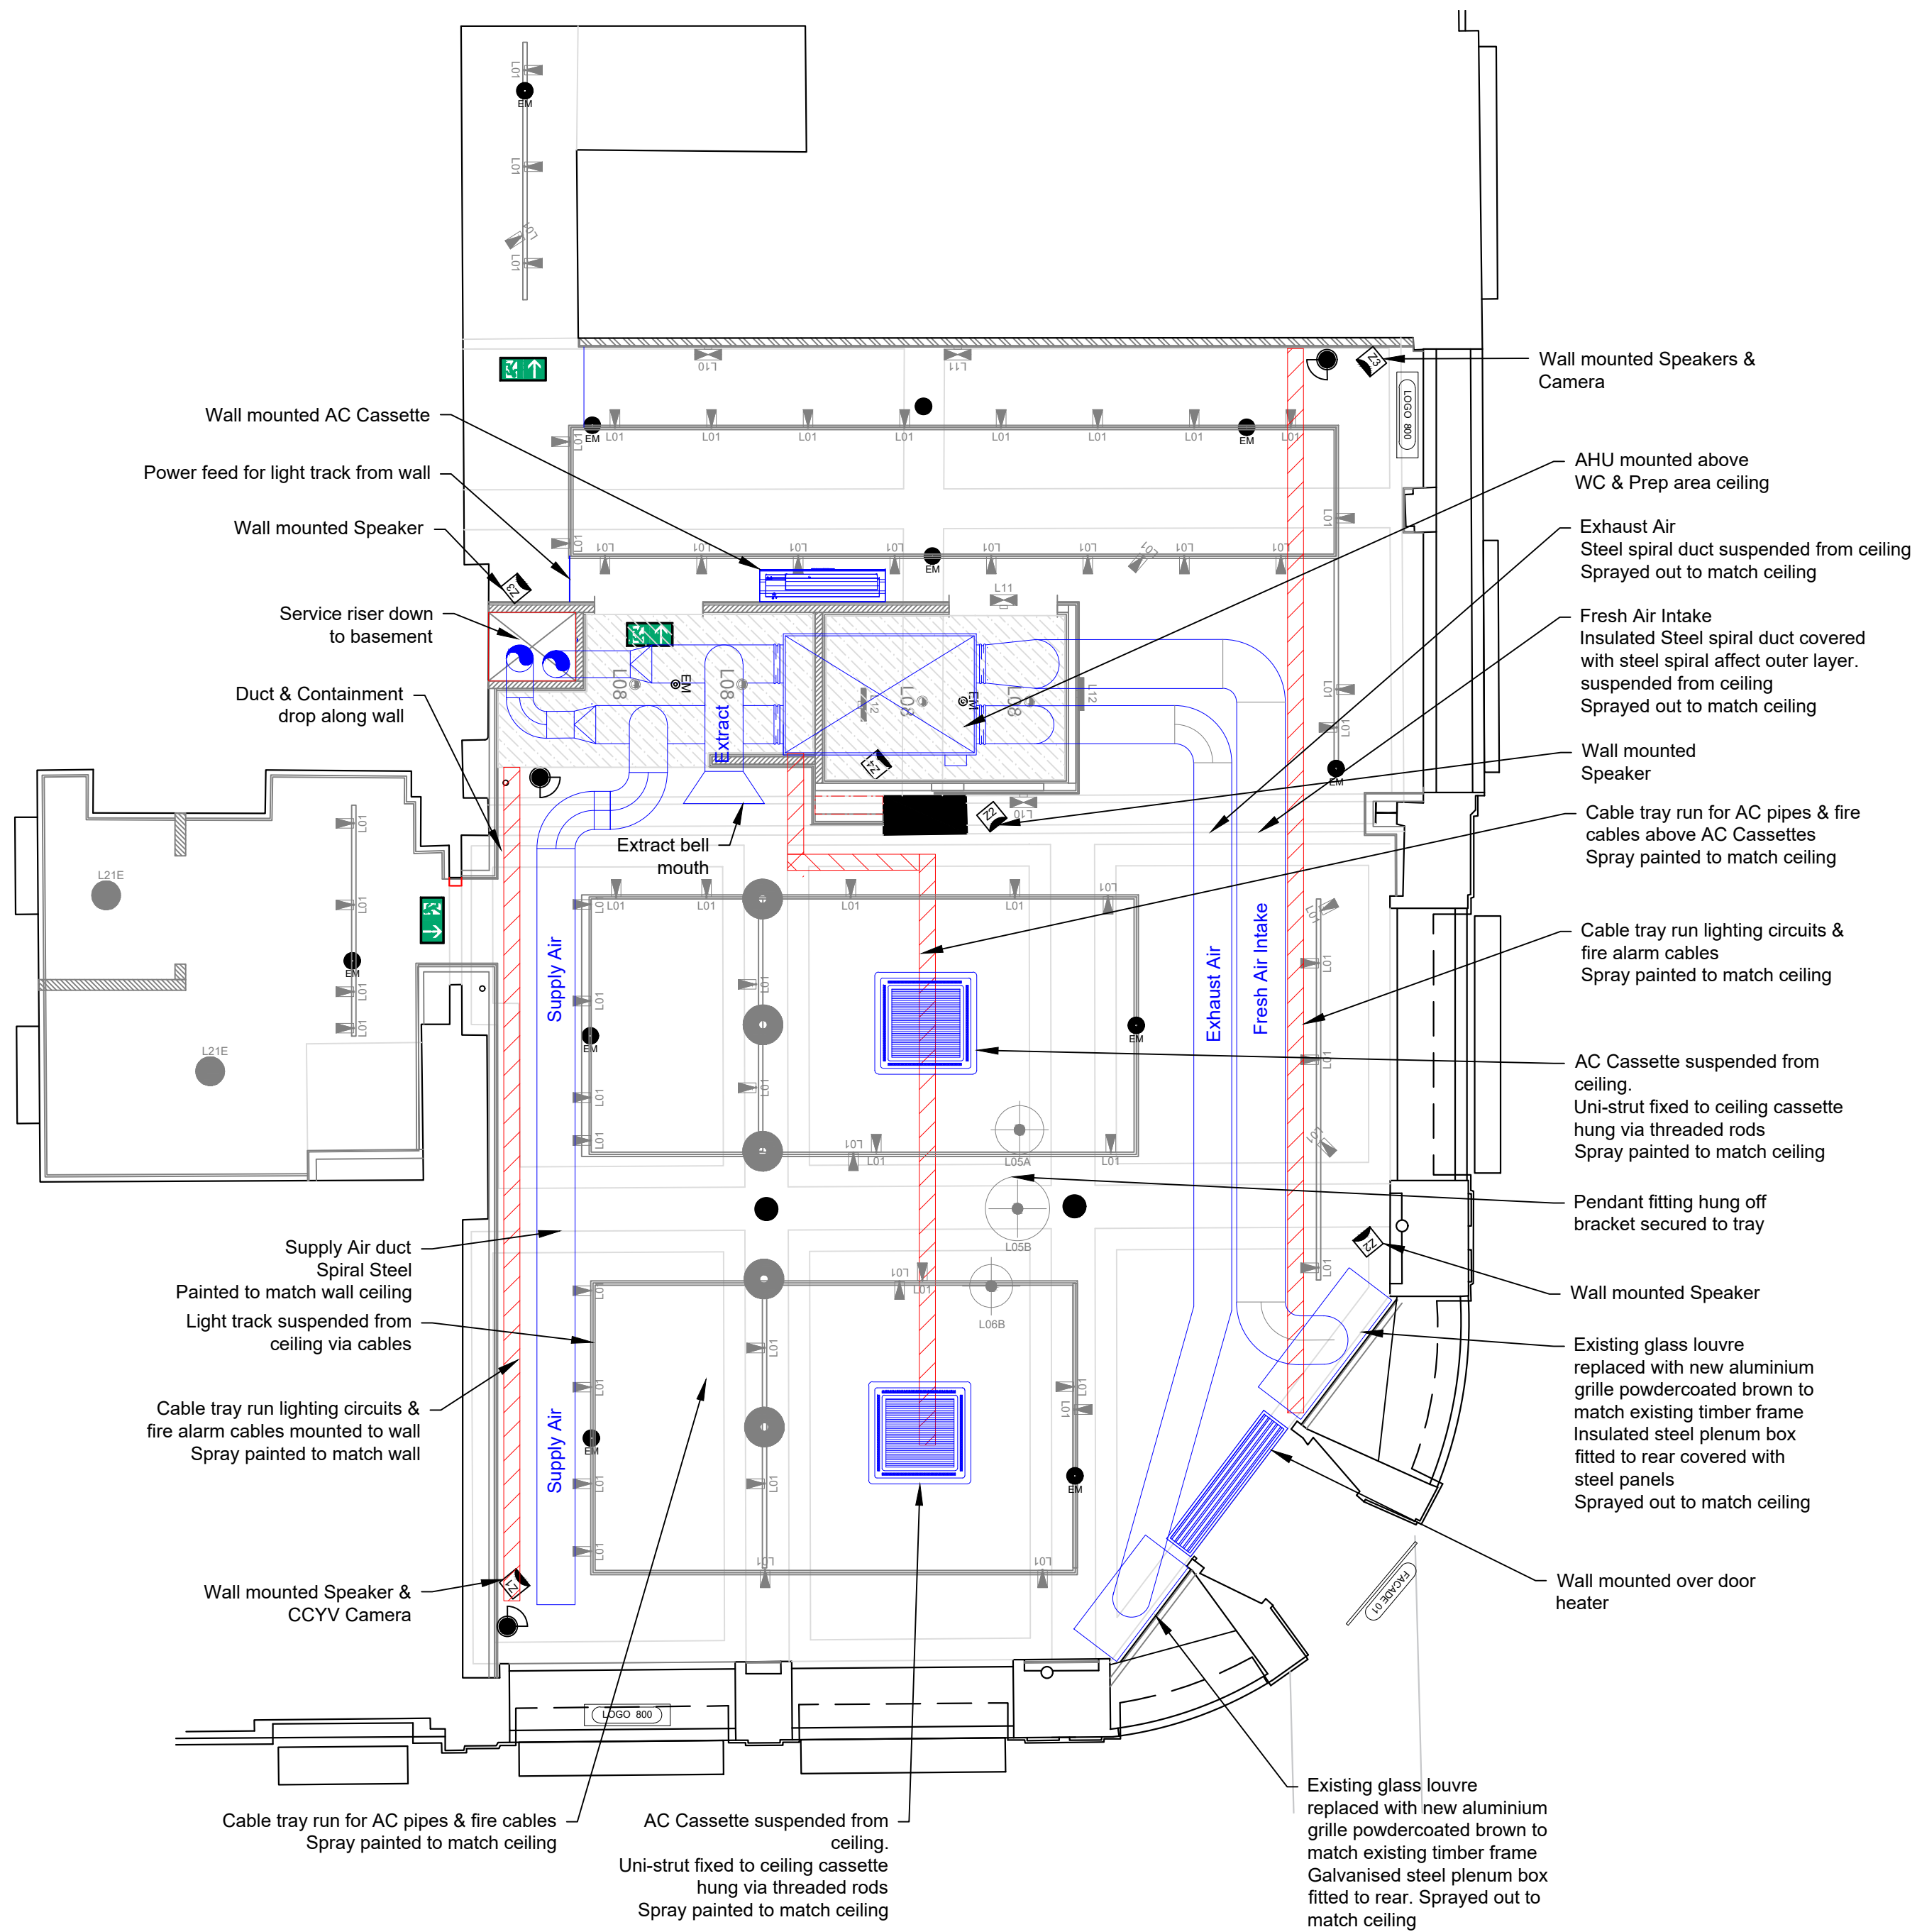

03

Ground Floor | RCP Services Overlay

Scale: 1:50@A1

03

Basement | RCP Services Overlay

Scale: 1:50@A1

REVISION	DATE	DETAILS
PROJECT		
77 Mosley Street Manchester		
FLOOR		
Ground & Basement		
DRAWING TITLE		
RCP Services Overlay		
SCALE		PAPER SIZE
1:50		A1
DRAWING NUMBER		REVISION
7042-03.3		I
DRAWN BY		DATE
SE		March 25
STATUS		
L1		
ad@designtime.com 2-Work, 7 Cutter Hill www.designtime.uk.com Theyard North WE1 1DY		