


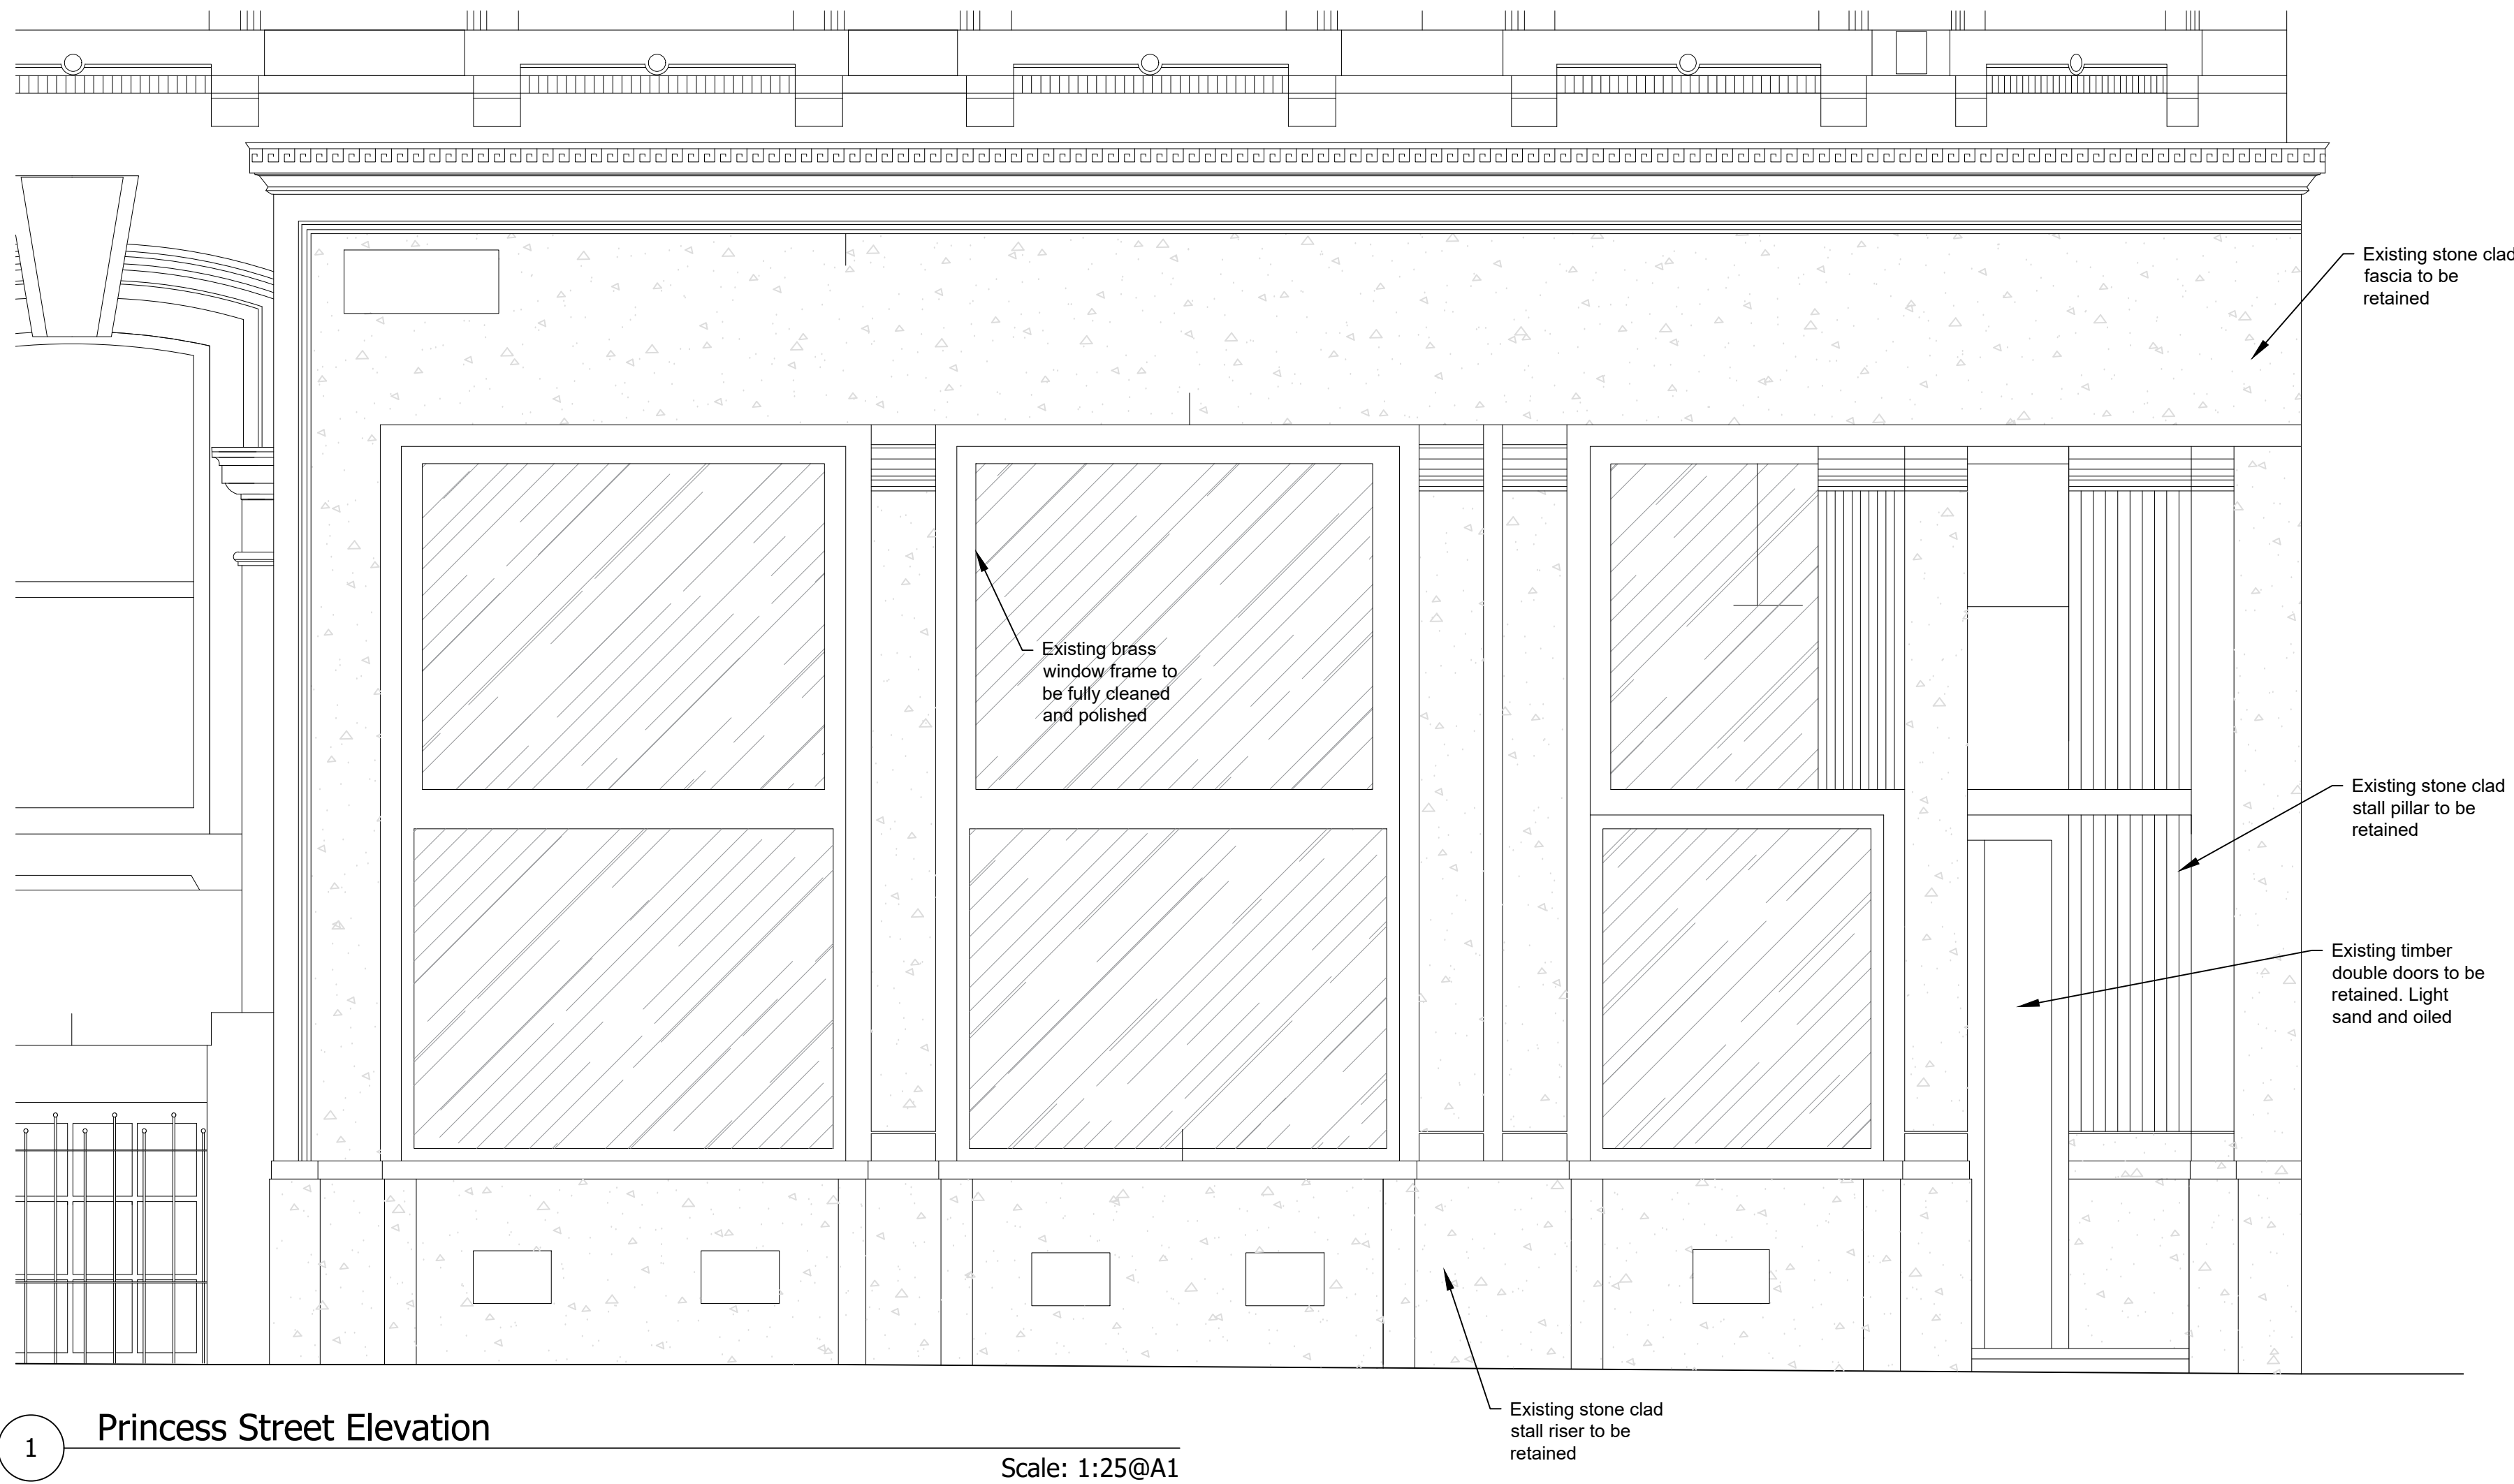

REVISION	DATE	DETAILS
PROJECT		
77 Mosley Street Manchester		
JOE THE JUICE		
FLOOR		
Ground Floor		
DRAWING TITLE		
External Elevations		
SCALE 1:50	PAPER SIZE A1	REVISION H
DRAWING NUMBER 7042-12	DATE March 25	
DRAWN BY SE		
STATUS L1		
	ad@designtime.com www.designtime.com	2-Work, 7 Cutler Mill Tleyard North WF1 5FY