


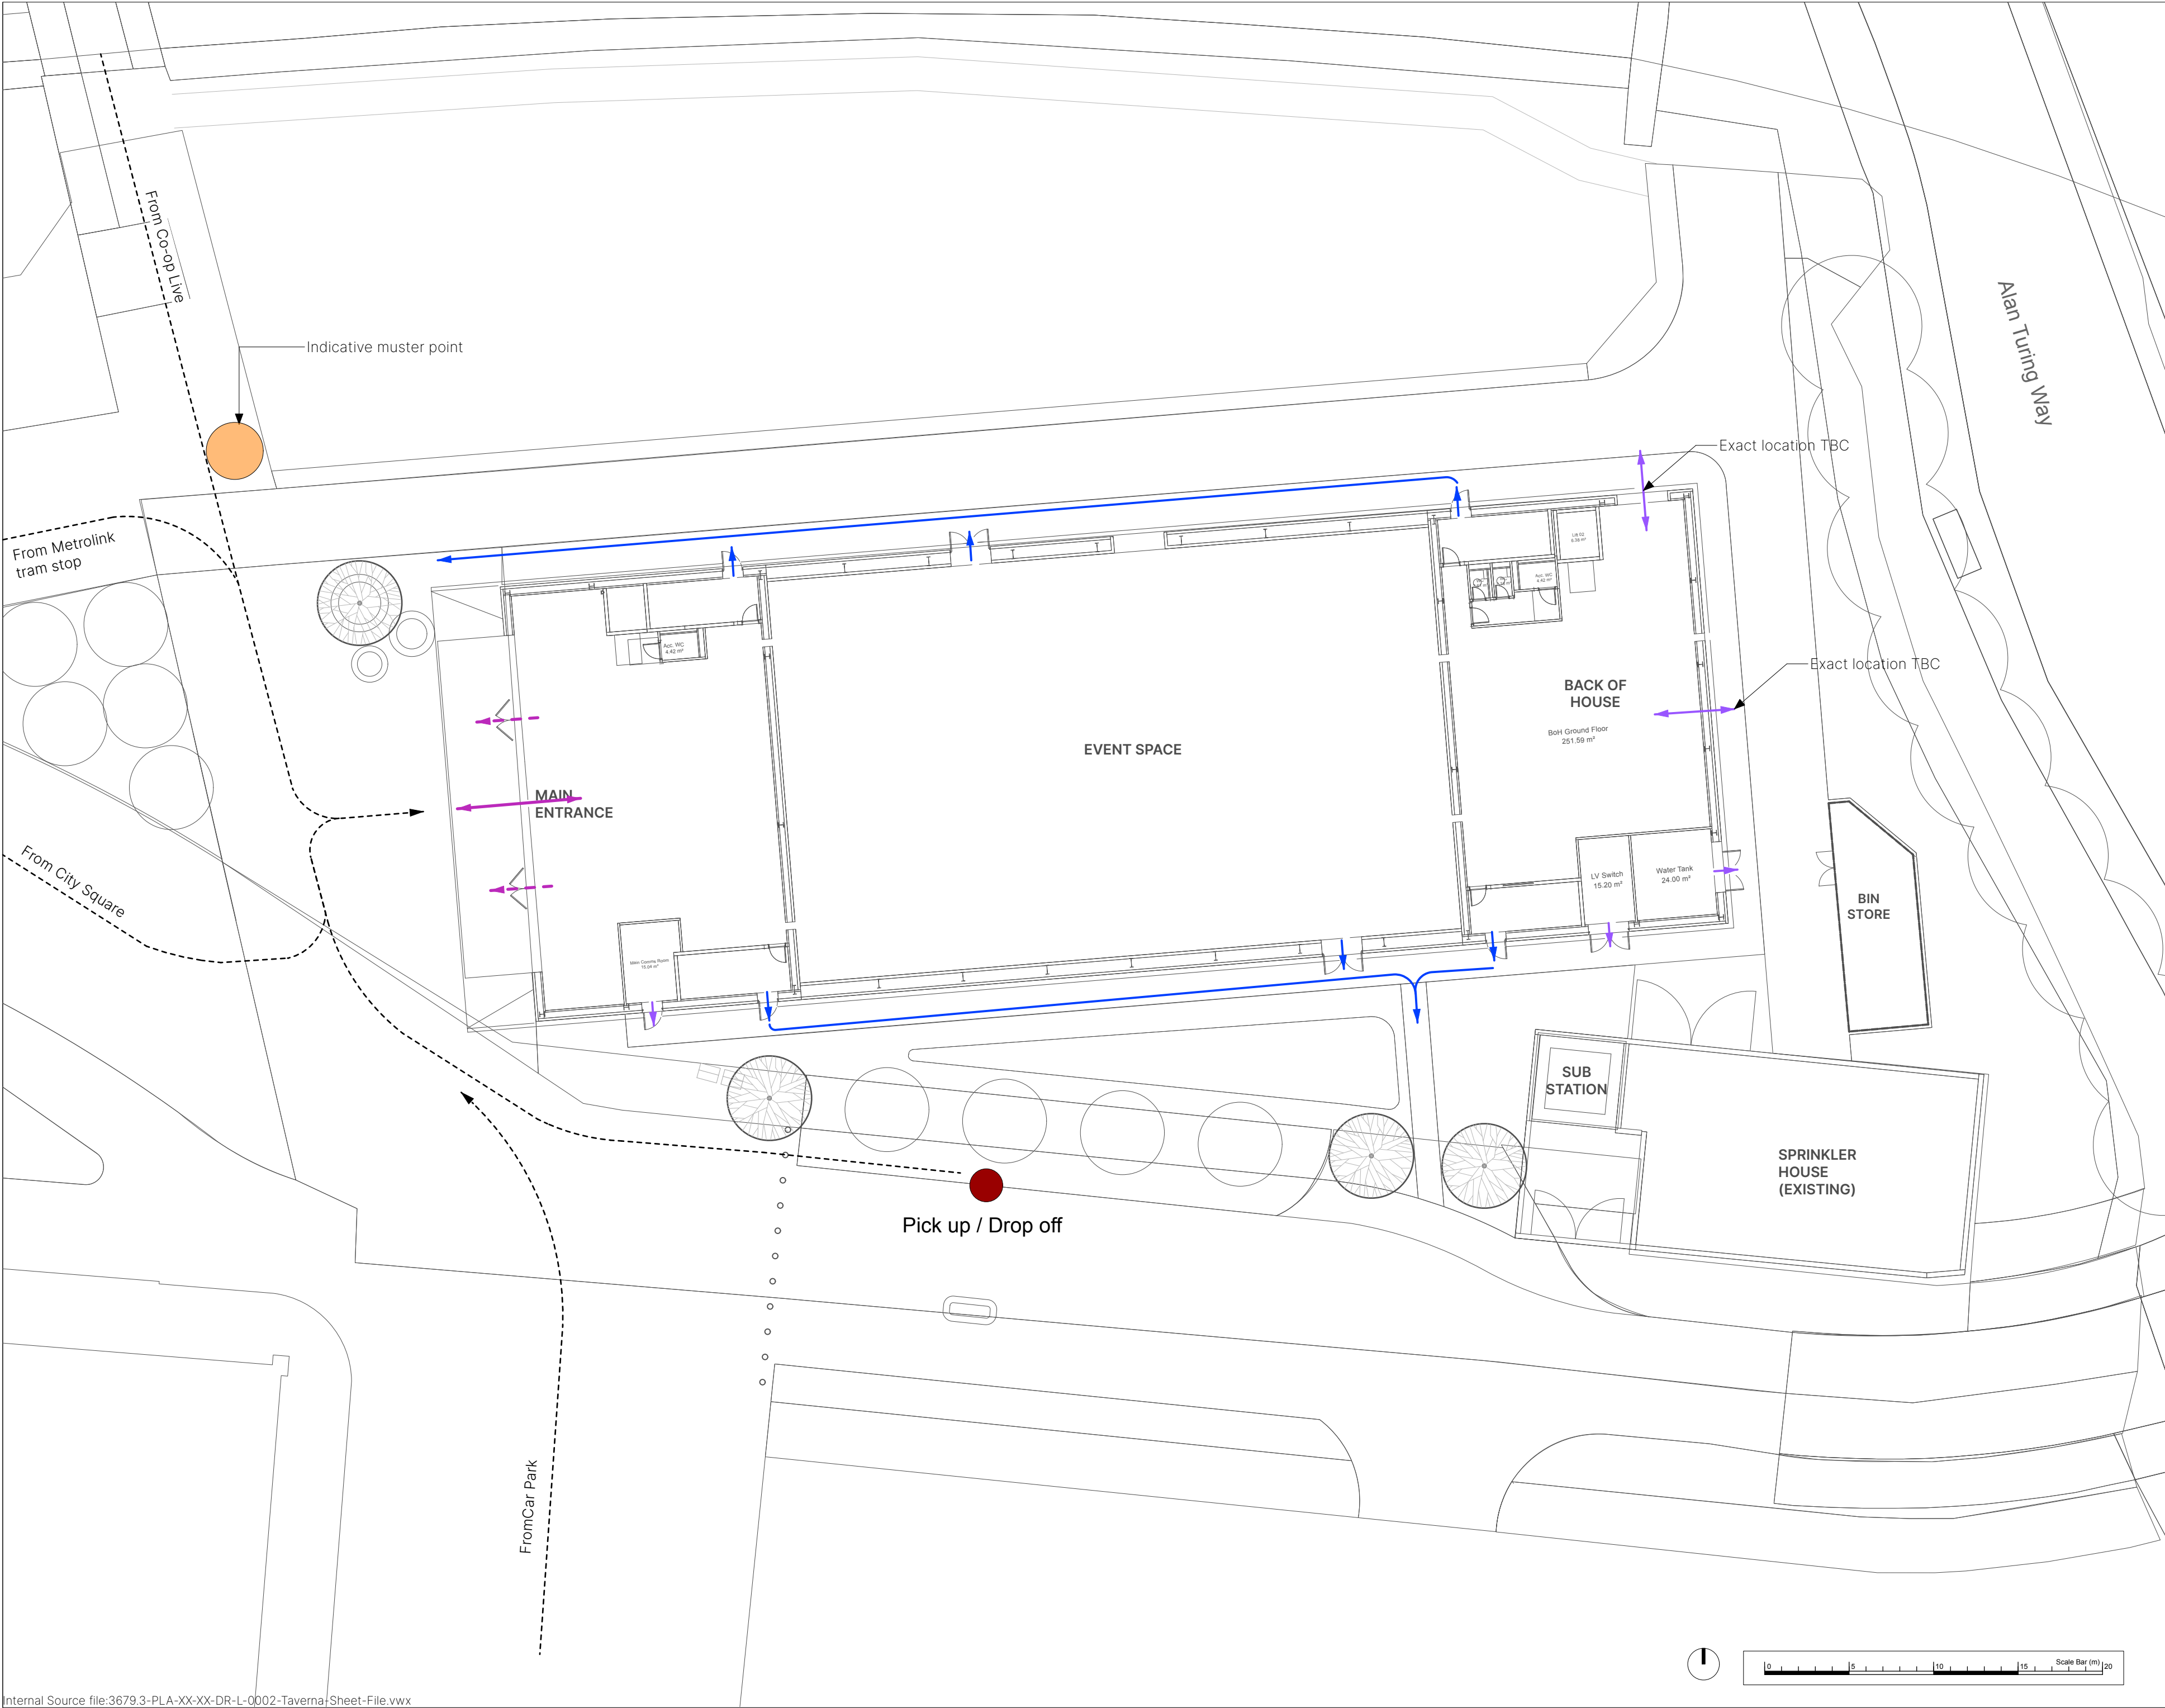

© This drawing is copyright protected and may not be reproduced in whole or part without written authority from the owner.

NOTES:

1. Do not scale from this drawing.
2. Always work to noted dimensions.
3. All dimensions are in millimetres unless otherwise stated.
4. All setting out, levels and dimensions to be agreed on site.
5. The dimensions of all materials must be checked on site before being laid out.
6. This drawing must be read with the relevant specification clauses and detail drawings.
7. Order of construction and setting out to be agreed on site.

KEY

- Indicative Muster Point
- Emergency Exit Only
- Public entrance/exit
- Secondary exit for future flexibility. Anticipated to remain permanently closed
- Staff entrance/exit
- Public pedestrian movement
- Pick up / Drop off point

P02	03/03/26	Planning	CB	SPL
P01	26/02/26	Planning	CB	SPL

Revision	Date	Description	Drawn	Apprvd.

PLANIT

Manchester | London | Liverpool | Leeds | Standish

Manchester
2 Back Grafton Street,
Altrincham,
Cheshire,
WA14 1DY

W: planit-ie.com
E: info@planit-ie.com
T: 0161 928 9281

Client	Manchester City Football Club				
Project	Project Taverna				
Drg Title	Access and Circulation				
Created on	09-01-26	Created by	CB	Approved by	SPL
Scale	1:250	Size	A2	Workstage	Planning
Drg No.	3679.3-PLA-XX-XX-DR-L-0003	Suitability Revision	S2	P02	

© Planit I.E. Limited