
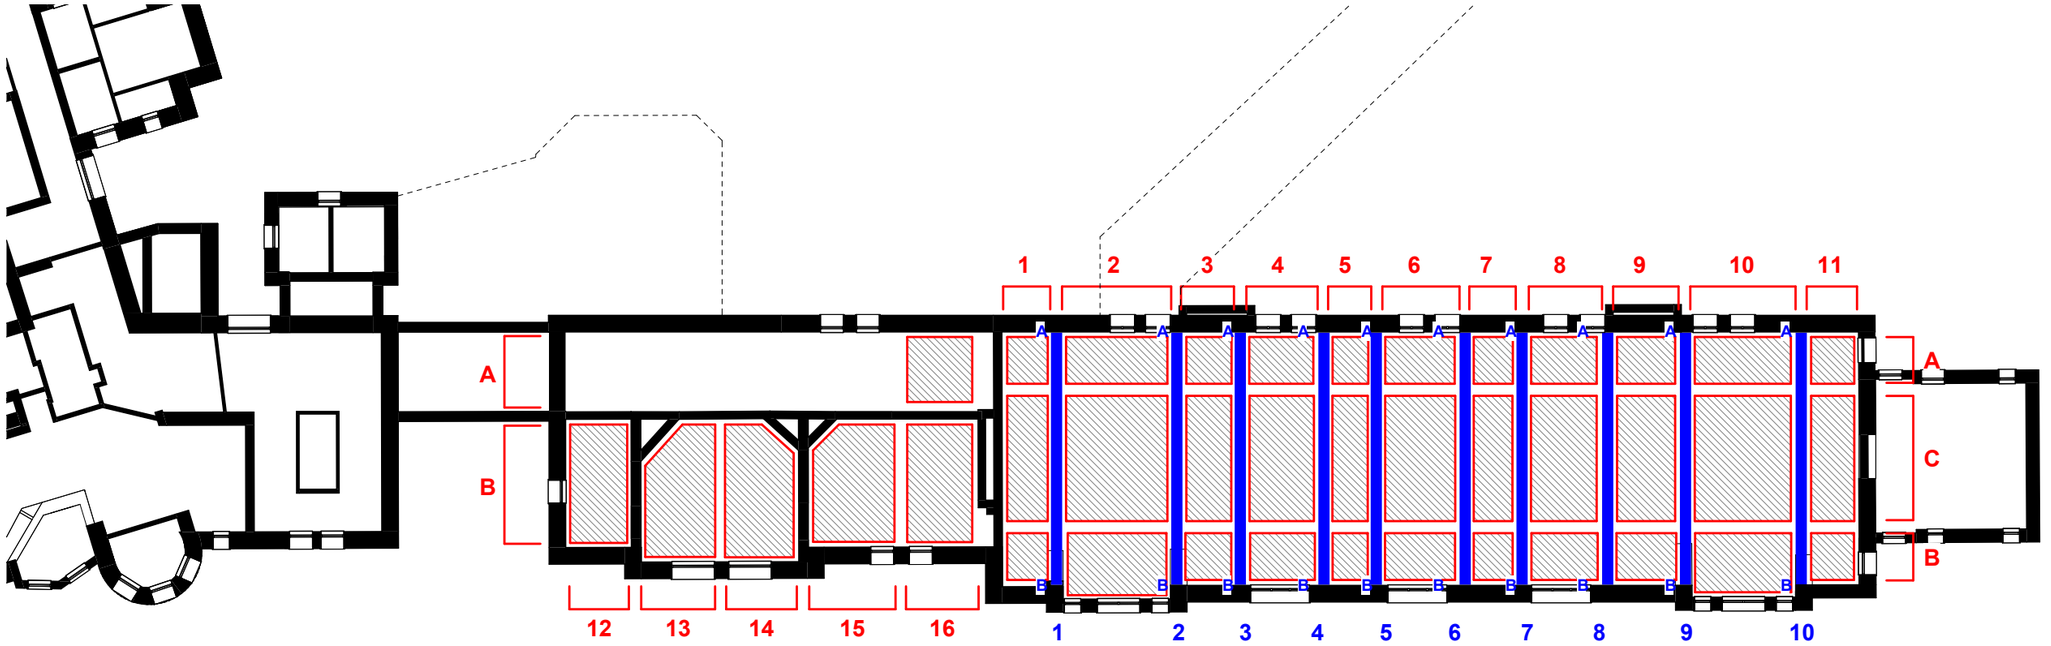



First Floor RCP - Hathersage Road Wing Ceiling Designations

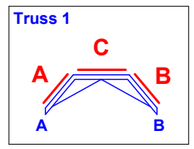

Number refers to truss
Letter refers to bearing

CEILING ZONES
A/B/C are the areas of ceiling referred to in truss diagram

Photographic Survey of ceiling - Areas 1-11

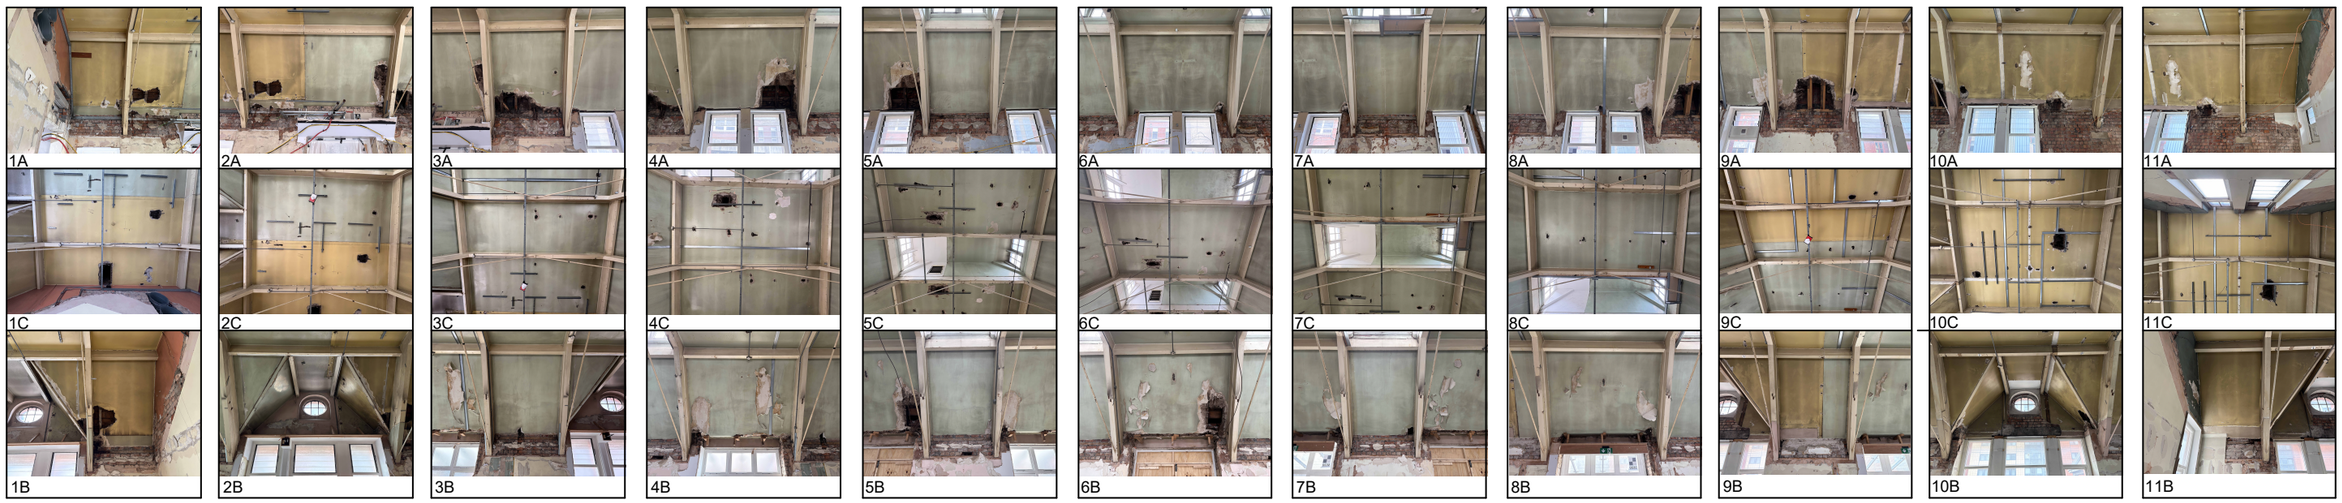

Ceiling Designation - Overview

Sheppard Robson