


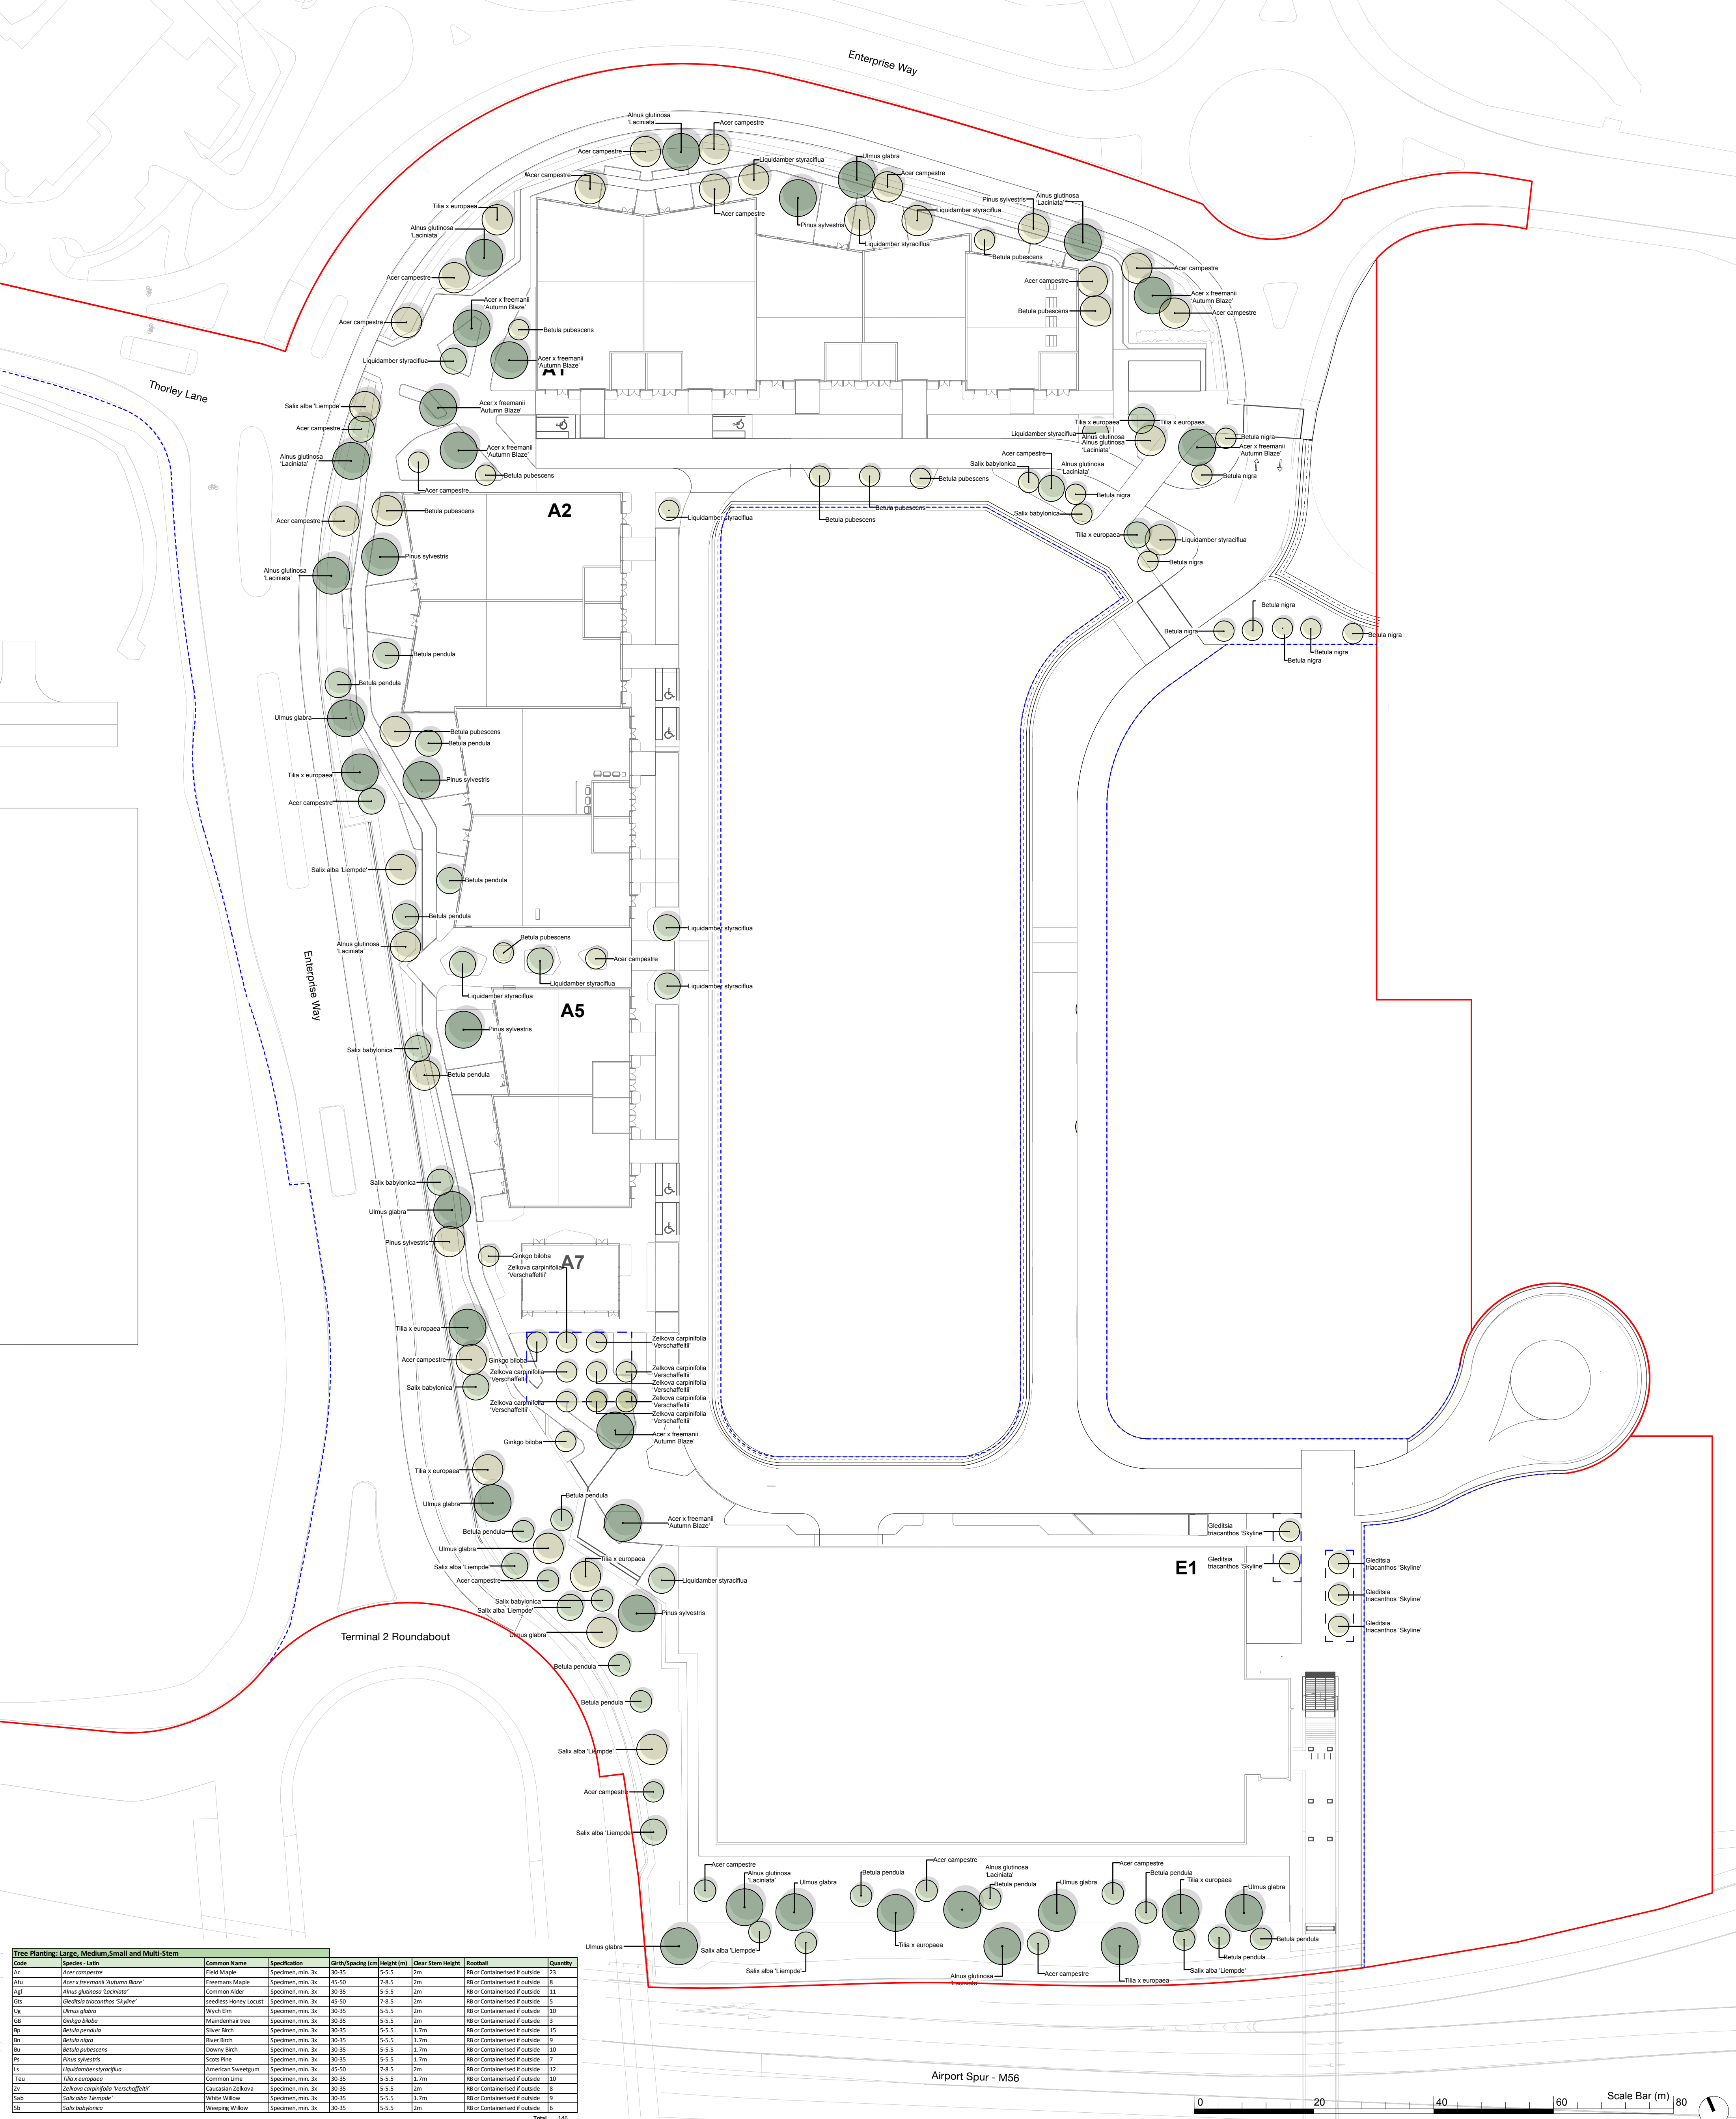

Tree Planting: Large, Medium, Small and Multi-Stem							
Code	Species - Latin	Common Name	Specification	Girth/Spacing (cm)	Height (m)	Clear Stem Height	Rootball
AC	Acer campestre	Field Maple	Specimen, min. 3k	45-50	5-5.5	2m	RB or Contained/seed if outside
AFu	Acer x freemanii 'Autumn Blaze'	Freeman's Maple	Specimen, min. 3k	45-50	7-8.5	2m	RB or Contained/seed if outside
AGl	Alnus glutinosa 'Laciniata'	Common Alder	Specimen, min. 3k	30-35	5-5.5	2m	RB or Contained/seed if outside
GLu	Gleditsia inaequalis 'Skyline'	seedless Honey Locust	Specimen, min. 3k	45-50	7-8.5	2m	RB or Contained/seed if outside
Ugl	Ulmus glabra	Wych Elm	Specimen, min. 3k	30-35	5-5.5	2m	RB or Contained/seed if outside
GB	Ginkgo biloba	Maidenhair tree	Specimen, min. 3k	30-35	5-5.5	2m	RB or Contained/seed if outside
BP	Betula pendula	Silver Birch	Specimen, min. 3k	30-35	5-5.5	1.7m	RB or Contained/seed if outside
BN	Betula nigra	River Birch	Specimen, min. 3k	30-35	5-5.5	1.7m	RB or Contained/seed if outside
BU	Betula pubescens	Owens Birch	Specimen, min. 3k	30-35	5-5.5	1.7m	RB or Contained/seed if outside
PS	Pinus sylvestris	Scots Pine	Specimen, min. 3k	30-35	5-5.5	1.7m	RB or Contained/seed if outside
LS	Liquidambar styraciflua	American Sweetgum	Specimen, min. 3k	45-50	7-8.5	2m	RB or Contained/seed if outside
TLu	Tilia x europaea	Common Lime	Specimen, min. 3k	30-35	5-5.5	1.7m	RB or Contained/seed if outside
Zv	Zelkova carpinifolia 'Verschaffeltii'	Caucasian Zelkova	Specimen, min. 3k	30-35	5-5.5	2m	RB or Contained/seed if outside
Sab	Salix alba 'Limpde'	White Willow	Specimen, min. 3k	30-35	5-5.5	1.7m	RB or Contained/seed if outside
Sb	Salix babylonica	Weeping Willow	Specimen, min. 3k	30-35	5-5.5	2m	RB or Contained/seed if outside
Total 146							

BOUNDARY KEY

Full Planning Boundary

Outline Planning Boundary

SOFTWARES KEY

Proposed Semi Mature Trees

Size: Varies, 4000mm min. tall

Soil depth: 50mm bark mulch / 300mm topsoil / 600mm subsoil.

Refer to planting schedule for specification.

Semi Mature Trees on Hard

Allow for tree grille, irrigation & Aeration System

Client

Manchester Airport Group

Project

Manchester Airport City North Phase 1

Drg Title

Trees Plan

Created on

10/01/26

Created by

AS

Approved by

RM

Scale

1:500

Size

A1

Workstage

RIBA 3

Status

Drg No.

3223-PLA-XX-XX-DR-L-2000

Suitability

S3

Revision

P08

©

This drawing is copyright protected and may not be reproduced in whole or part without written authority from the owner.

NOTES:

1. Do not scale from this drawing.

2. Always work to noted dimensions.

3. All dimensions are in millimetres unless otherwise stated.

4. All setting out, levels and dimensions to be agreed on site.

5. The dimensions of all materials must be checked on site before being laid out.

6. This drawing must be read with the relevant specification clauses and detail drawings.

7. Order of construction and setting out to be agreed on site.

P08

27/05/26

Revised Planting Species

SY

RM

P07

19/03/26

Planning Issue

AS

AS

P06

12/03/26

Planning Issue

AS

RM

P05

03/03/26

Tree Sizes reduced

AS

AS

P04

13/02/26

Initial Issue

AS

RM

Revision

Date

Description

Drawn

Apprvd.

© Plantit I.E. Limited