


Note:
Do Not Scale from this drawing.
Dimensions are to be checked on site.
If in doubt please ask.

NOTE:
Areas are appropriate to the current design stage and
are liable to change as a result of design coordination.
Internal apartment layouts are indicative and subject to
further review.

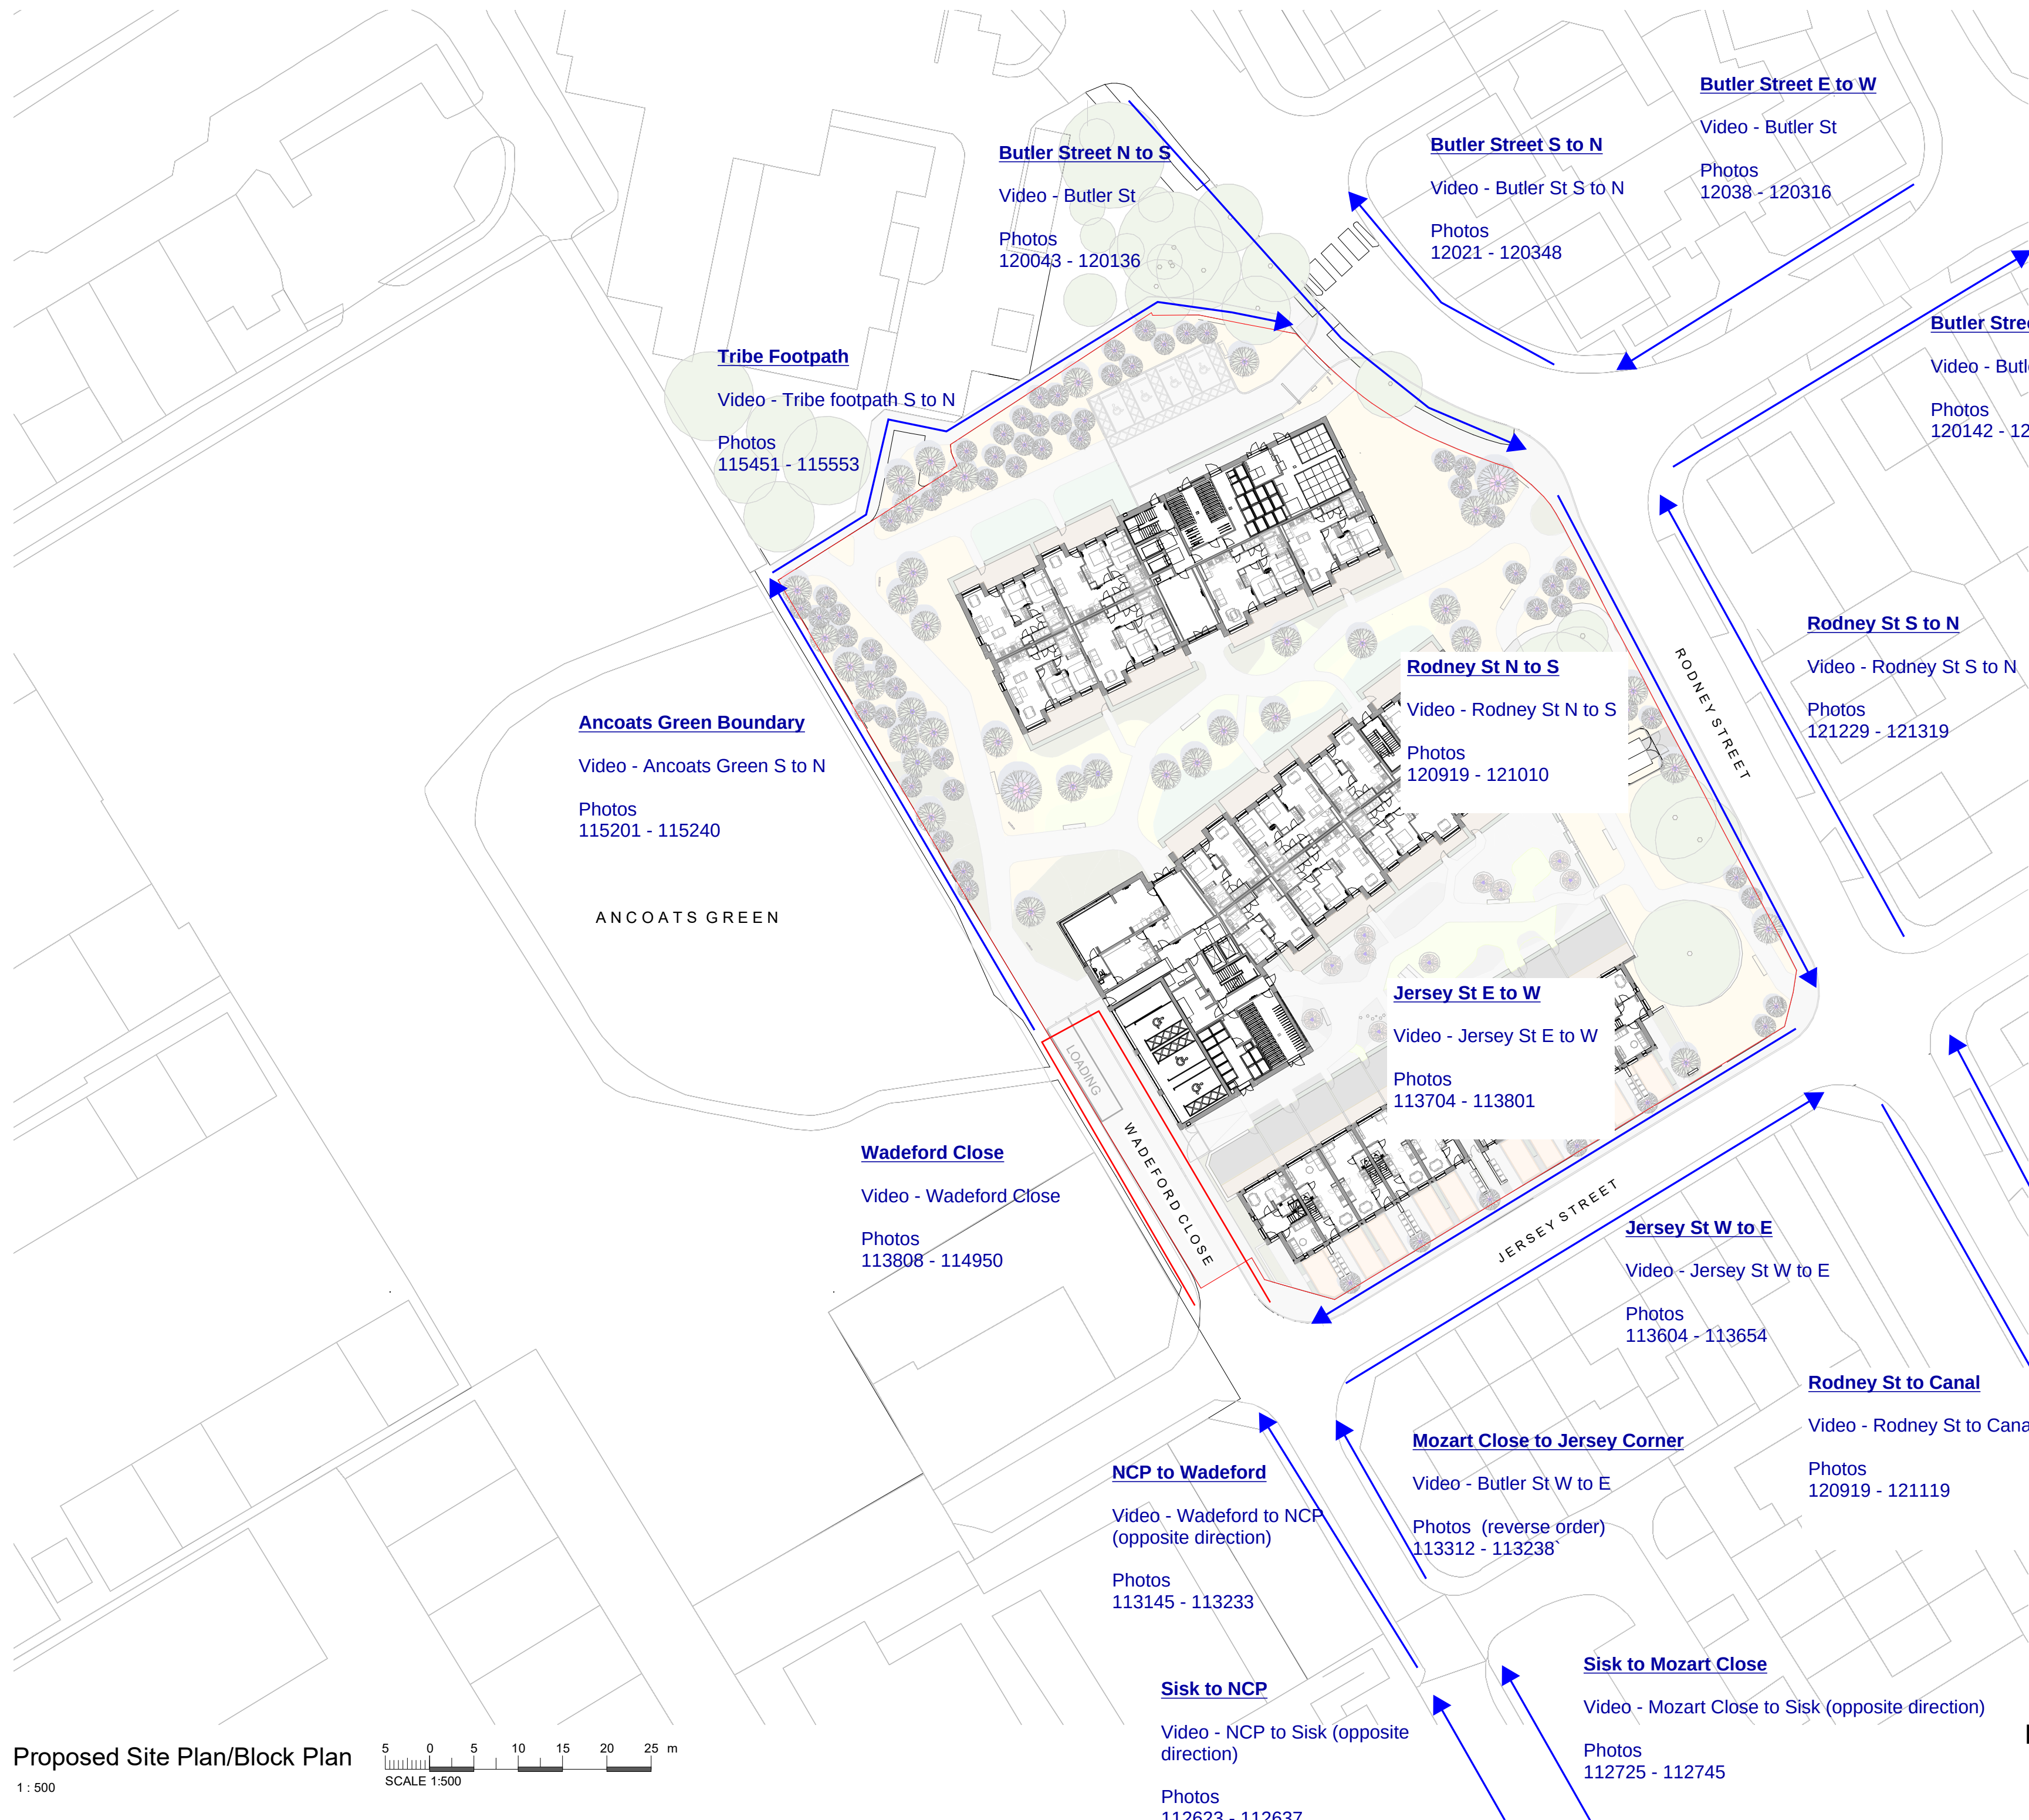


RODNEY STREET PROJECT

POST COMPLETION DELAPIDAITON SURVEY

22nd JANUARY 2026

Proposed Site Plan/Block Plan

1 : 500

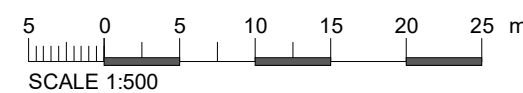

F