


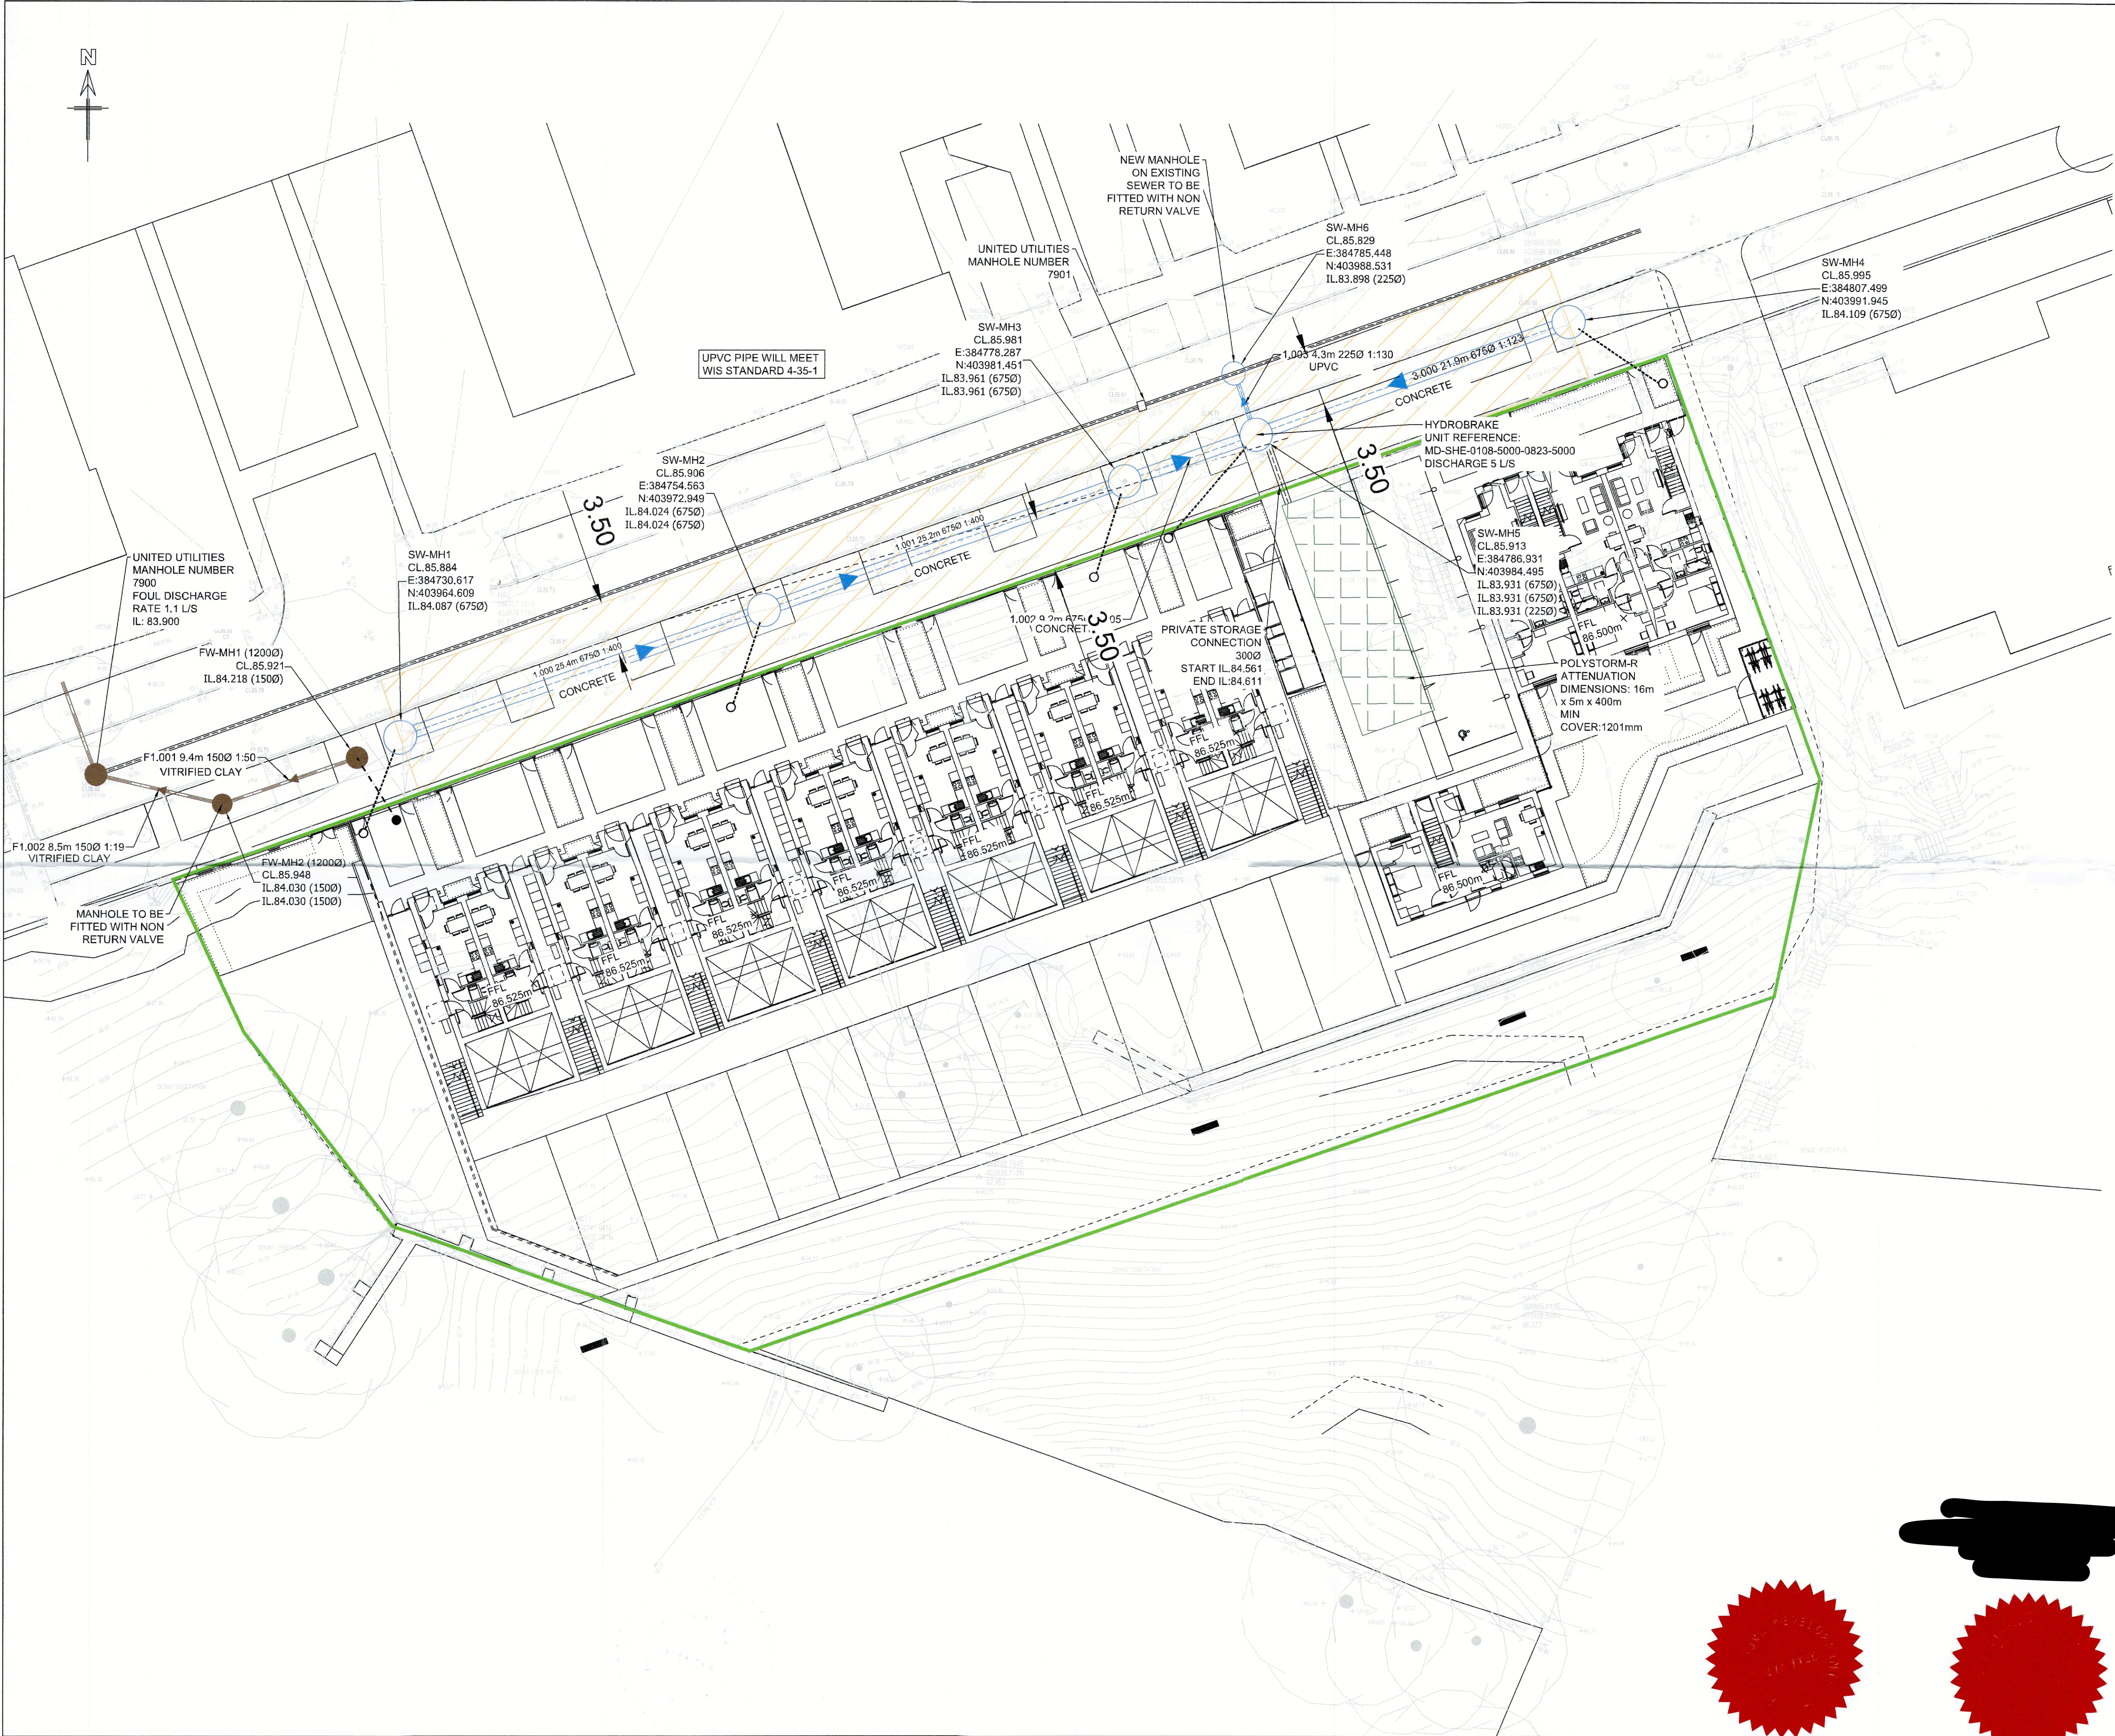

- GENERAL NOTES
- G1. DO NOT SCALE THIS DRAWING.
 - G2. ANY DIMENSIONAL DISCREPANCIES SHOULD BE NOTIFIED TO THE ENGINEER IMMEDIATELY.
 - G3. ALL DIMENSIONS ARE IN MILLIMETRES - (mm)
ALL LEVELS ARE IN METRES - (m) AND ARE ABOVE ORDNANCE DATUM AT NEWLYN, CORNWALL UNLESS NOTED OTHERWISE.
 - G4. NORTH SHOWN INDICATIVE ONLY
 - G5. THIS DRAWING IS TO BE READ IN CONJUNCTION WITH ALL RELEVANT SPECIFICATIONS; DRAWINGS; DETAILS AND OTHER DESIGN INFORMATION.
 - G6. ALL DRAWINGS AND WRITTEN MATERIAL CONTAINED WITHIN, CONSTITUTE ORIGINAL AND UNPUBLISHED WORK OF THE ENGINEER AND MAY NOT BE DUPLICATED, USED, REPRODUCED OR DISCLOSED WITHOUT WRITTEN CONSENT OR EXPRESS PERMISSION FROM THE ENGINEER.
 - G7. ALL INFORMATION CONTAINED IN THIS DOCUMENT IS COPYRIGHT ©
 - G8. WHERE THE CONTRACTOR UNDERTAKES OR ENGAGES A THIRD PARTY TO UNDERTAKE TEMPORARY WORKS DESIGN, OR VARIES THE PELL FRISCHMANN DESIGN IN ANY WAY, THEN THE CONTRACTOR WILL TAKE FULL RESPONSIBILITY AND LIABILITY FOR ALL DESIGN ASPECTS, INCLUDING A DESIGN RISK ASSESSMENT. THE CONTRACTOR SHALL INFORM PELL FRISCHMANN OF ANY PROPOSED VARIANCES TO THE DESIGN.

- PROPOSED SURFACE WATER CARRIER PIPE
- PROPOSED FOUL WATER CARRIER PIPE
- PROPOSED DRAINAGE NOT TO BE ADOPTED
- STORAGE 1 IN 100 YEAR NOT TO BE ADOPTED
- PROPOSED SURFACE WATER LATERAL CONNECTION AND CHAMBER
- PROPOSED FOUL WATER LATERAL CONNECTION AND CHAMBER
- INDICATIVE LOCATION OF UNITED UTILITIES COMBINED SEWER
- EXISTING UNITED UTILITIES COMBINED SEWER MANHOLE

P10	ADDITIONAL UU COMMENTS ADDRESSED	PC	AH	AH	07.11.24
P09	LATEST UU COMMENTS ADDRESSED	EP	PC	AH	18.10.24
P08	ADDITIONAL DETAILS ADDED	PC	LB	AH	04.10.24
P07	ATTENUATION SPECIFICATION UPDATE	PC	AH	AH	18.08.24
P06	ADDITIONAL UU COMMENTS ADDRESSED	PC	LB	AH	13.08.24
P05	BOUNDARY ADDED	PC	LB	LB	22.08.24
P04	UU COMMENTS ADDRESSED	PC	AH	AH	24.07.24
P03	LLFA COMMENTS ADDRESSED	PC	AH	AH	24.05.24
P02	ADDITIONAL INFORMATION ADDED	PC	AH	AH	20.03.24
P01	FIRST ISSUE	PC	NB	AH	06.11.23
REV	DESCRIPTION	DRN	CHK	APP	DATE

Pell Frischmann
4th FLOOR, ONE ST JAMES SQUARE, MANCHESTER, M2 6DN
Telephone +44 (0)161 826 9400
Email: pfmmanchester@pellfrischmann.com
www.pellfrischmann.com



Project
LONG [REDACTED]

Drawing Title
S104
DRAINAGE
GENERAL ARRANGEMENT

Drawing Status				
PRELIMINARY				
Drawn	Name	Date	Status Code	
	P. CLARK	03.11.23	S03	
Designed	P. CLARK	03.11.23	Scale	1:200
Eng Chk	N. BANKS	06.11.23	Revision	P10
Approved	A. HALL	06.11.23		
Drawing No.				

106240 - PEL - HDG - 01 - DR - D - 1001