
Handy Design 1 ltd

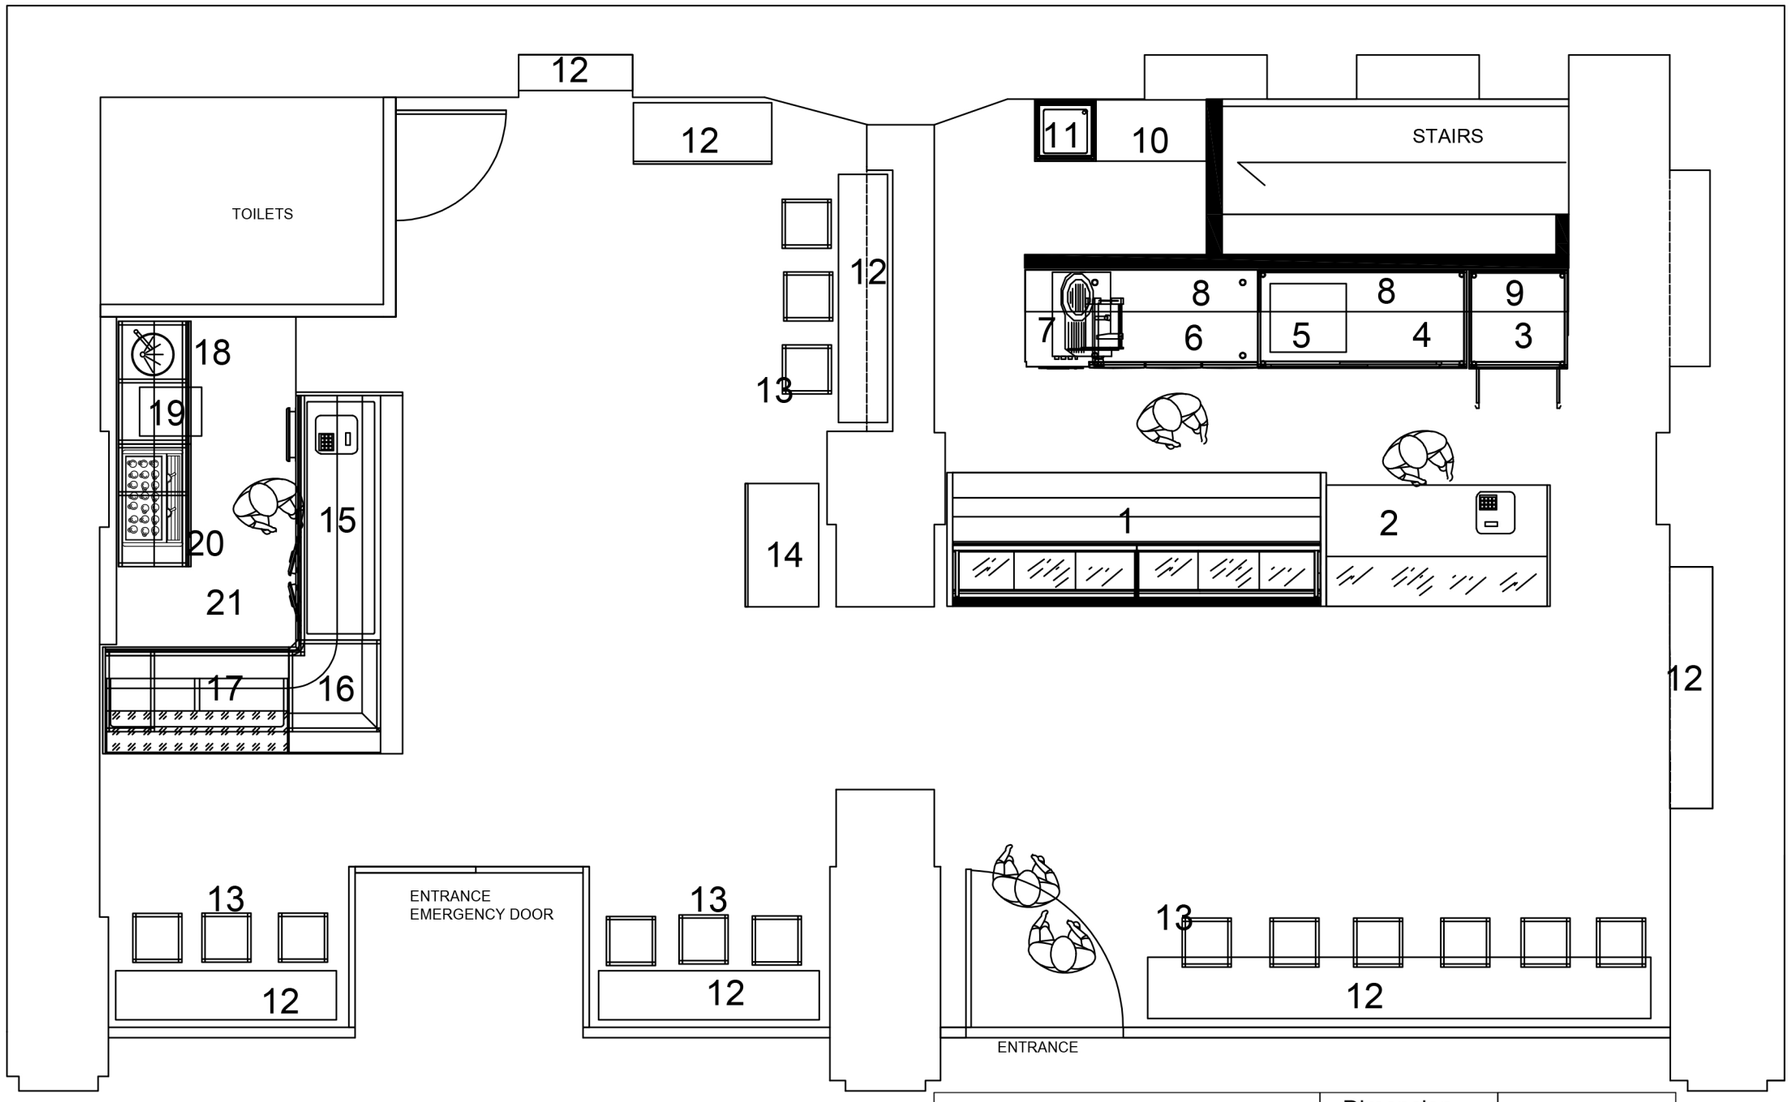

GROUND FLOOR SCALE 1:50

EQUIPMENT GROUND FLOOR	Dimension w x d x h	Max power/ V
1 Refrigered display case	300x109x128	1 kw-230v
2 Counter with cash station	180x90x128	
3 Cabinet stainless steel table	80x80x85	
4 Stainless steel table wih sliding doors	170x80x85	
5 Microwave		1.1 kw-230v
6 Fridge table stainless TN triple doors	190x80x85	0.23 kw-230v
7 Slicer		0.30 kw-230v/400v
8 Shelves		
9 Bread shelves		
10 Open stainless steel table	90x50x85	
11 Sink stainless	50x50x85	
12 Shelves and wooden snack table		
13 Stools		
14 Drinks fridge two- door	100x60x190	0.46 kw-230v
15 Bar counter two-door refrigerated+internal motor with cash station + drawer	200x65-86x120	0.35 kw-230v
16 Corner 90 degrees		
17 fridge display case	150x86x120	0.4 kw-230v
18 Back counter with one door sink	100x65x100	
19 Coffee washer		3 kw-230v
20 Coffee machine back counter	100x65x100	
21 Platform		
		tot. power kw 6.85