



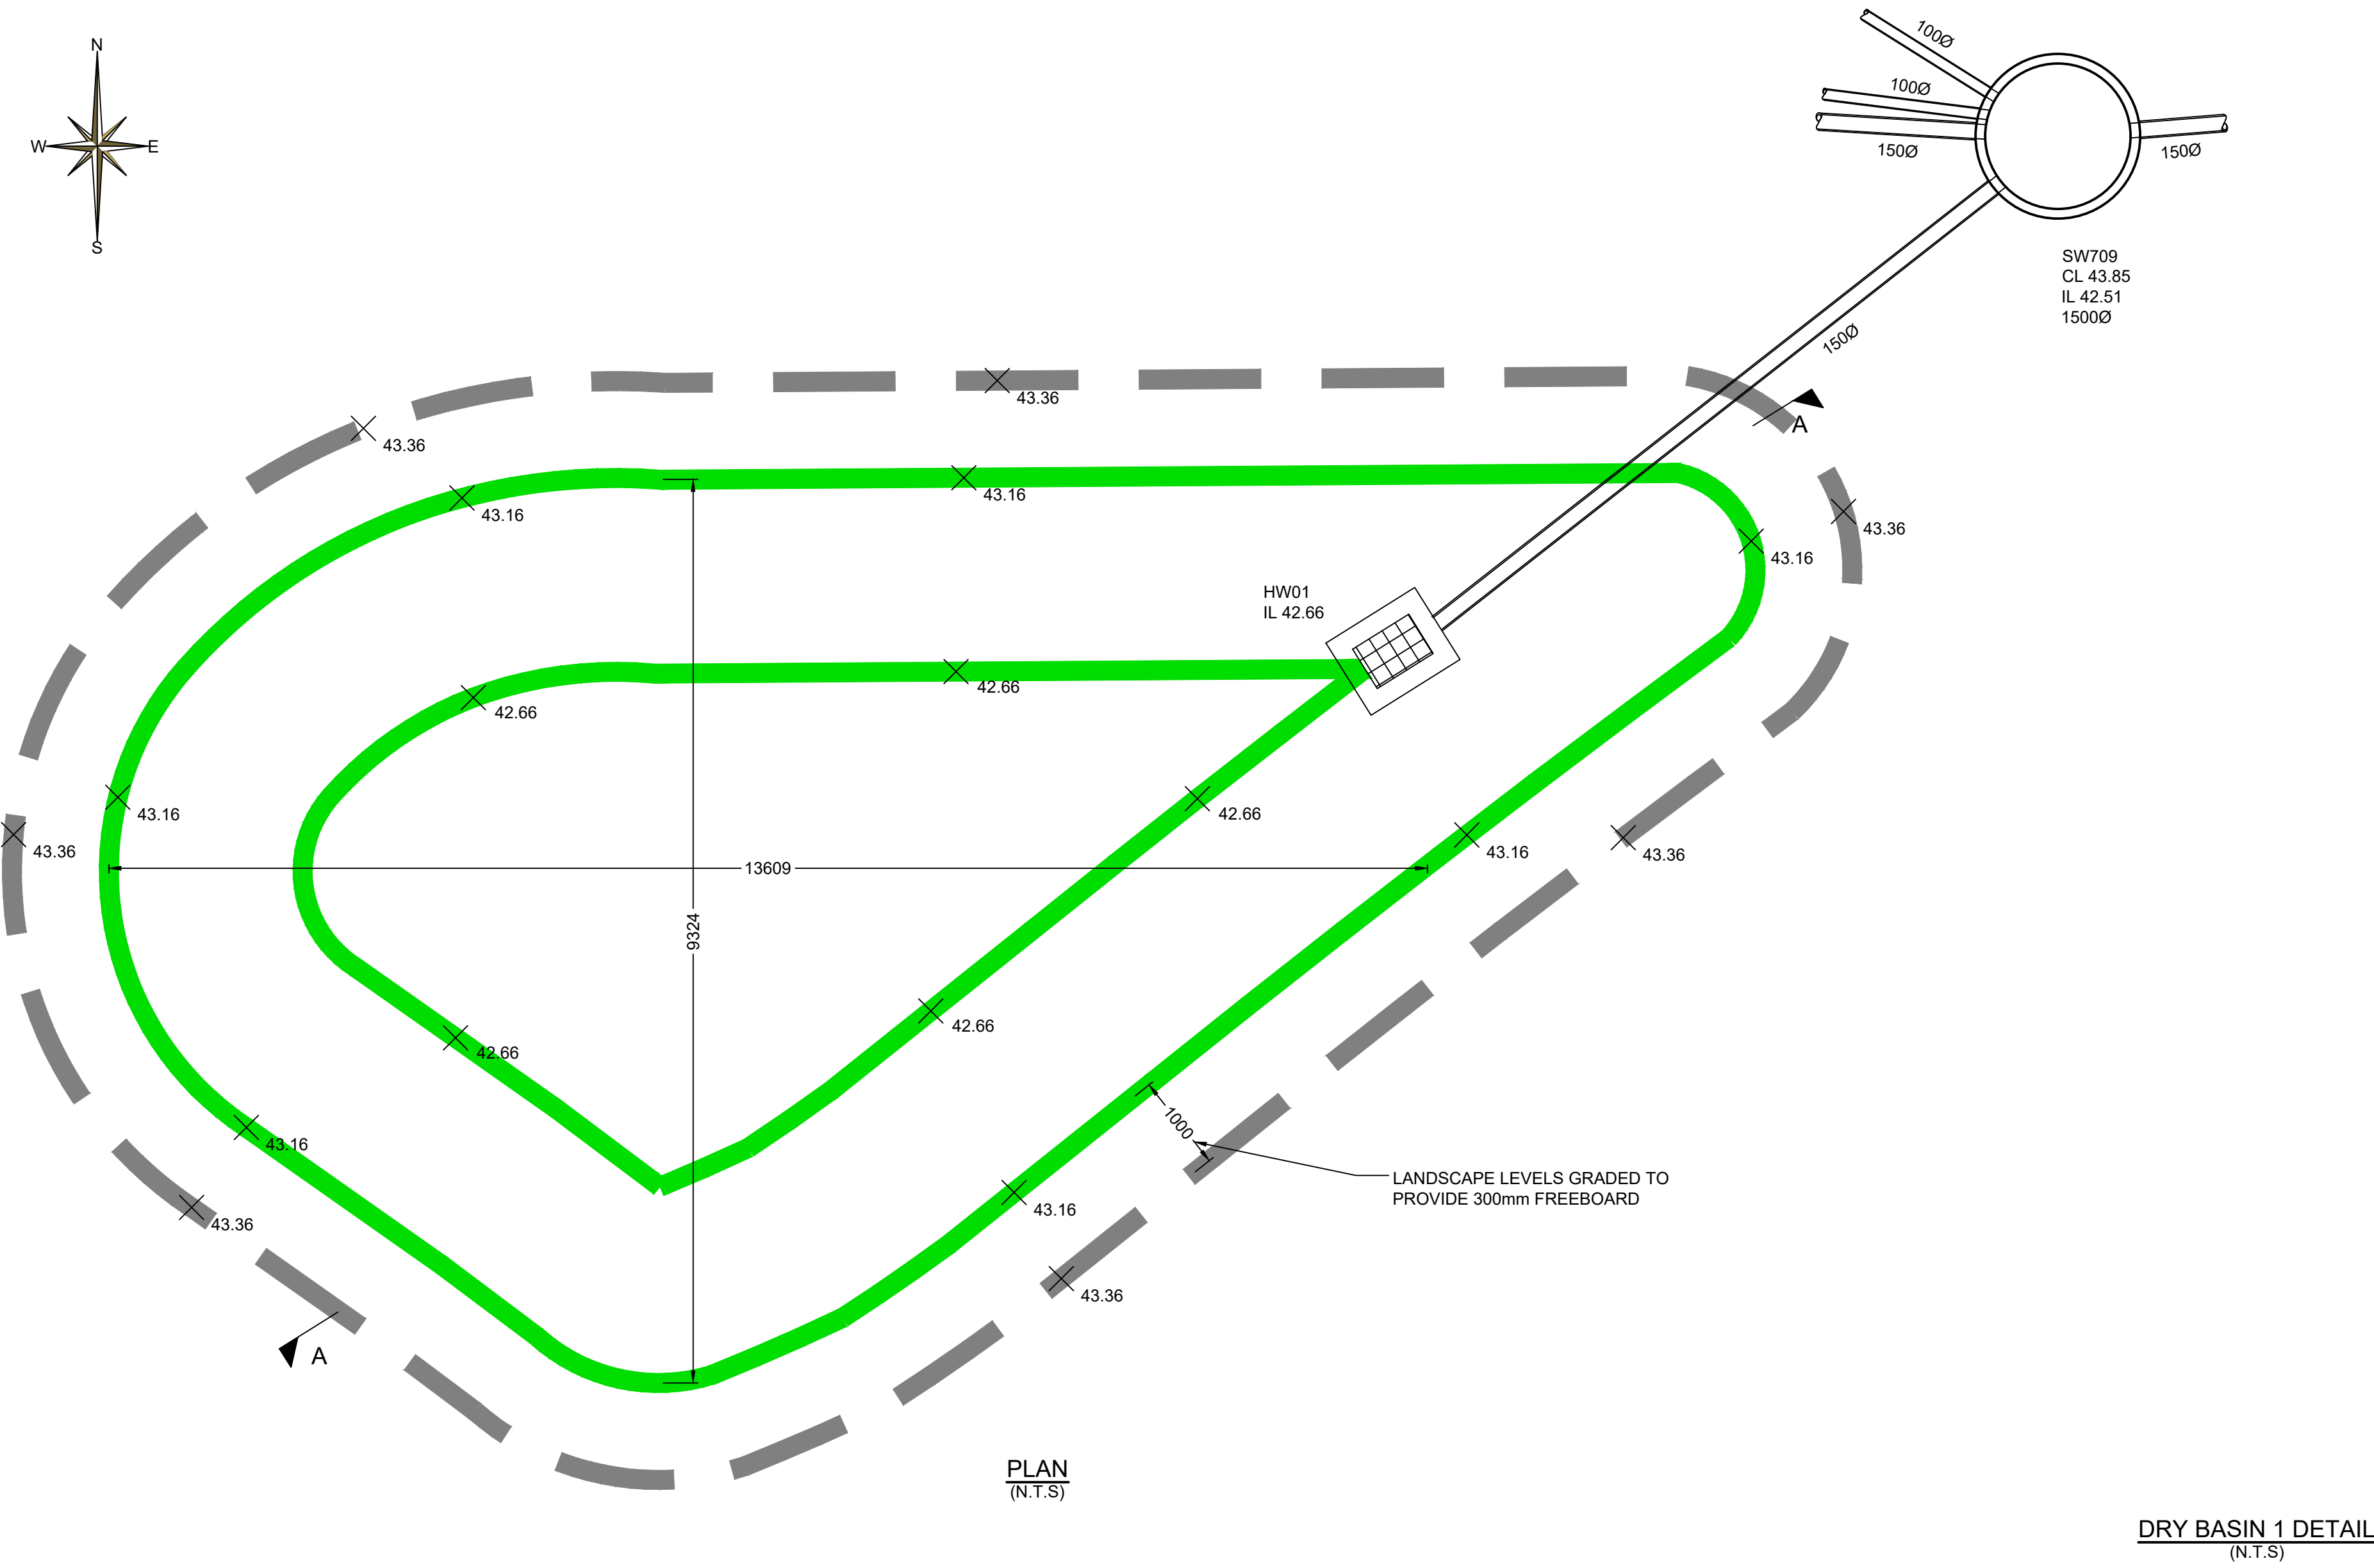


PLAN
(N.T.S.)

DRY BASIN 1 DETAIL
(N.T.S.)

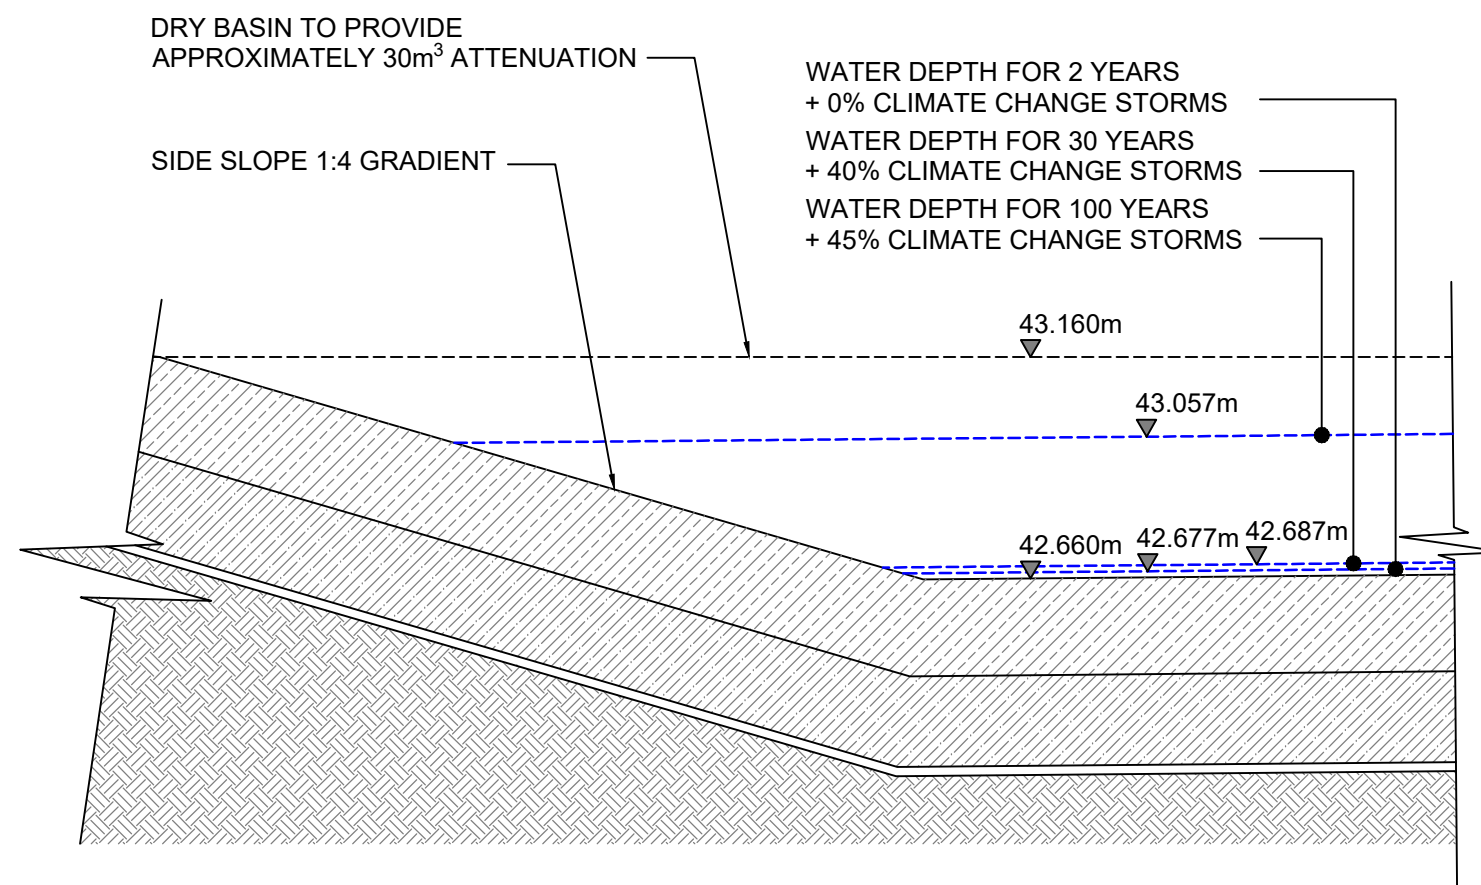


SECTION A-A
(N.T.S.)

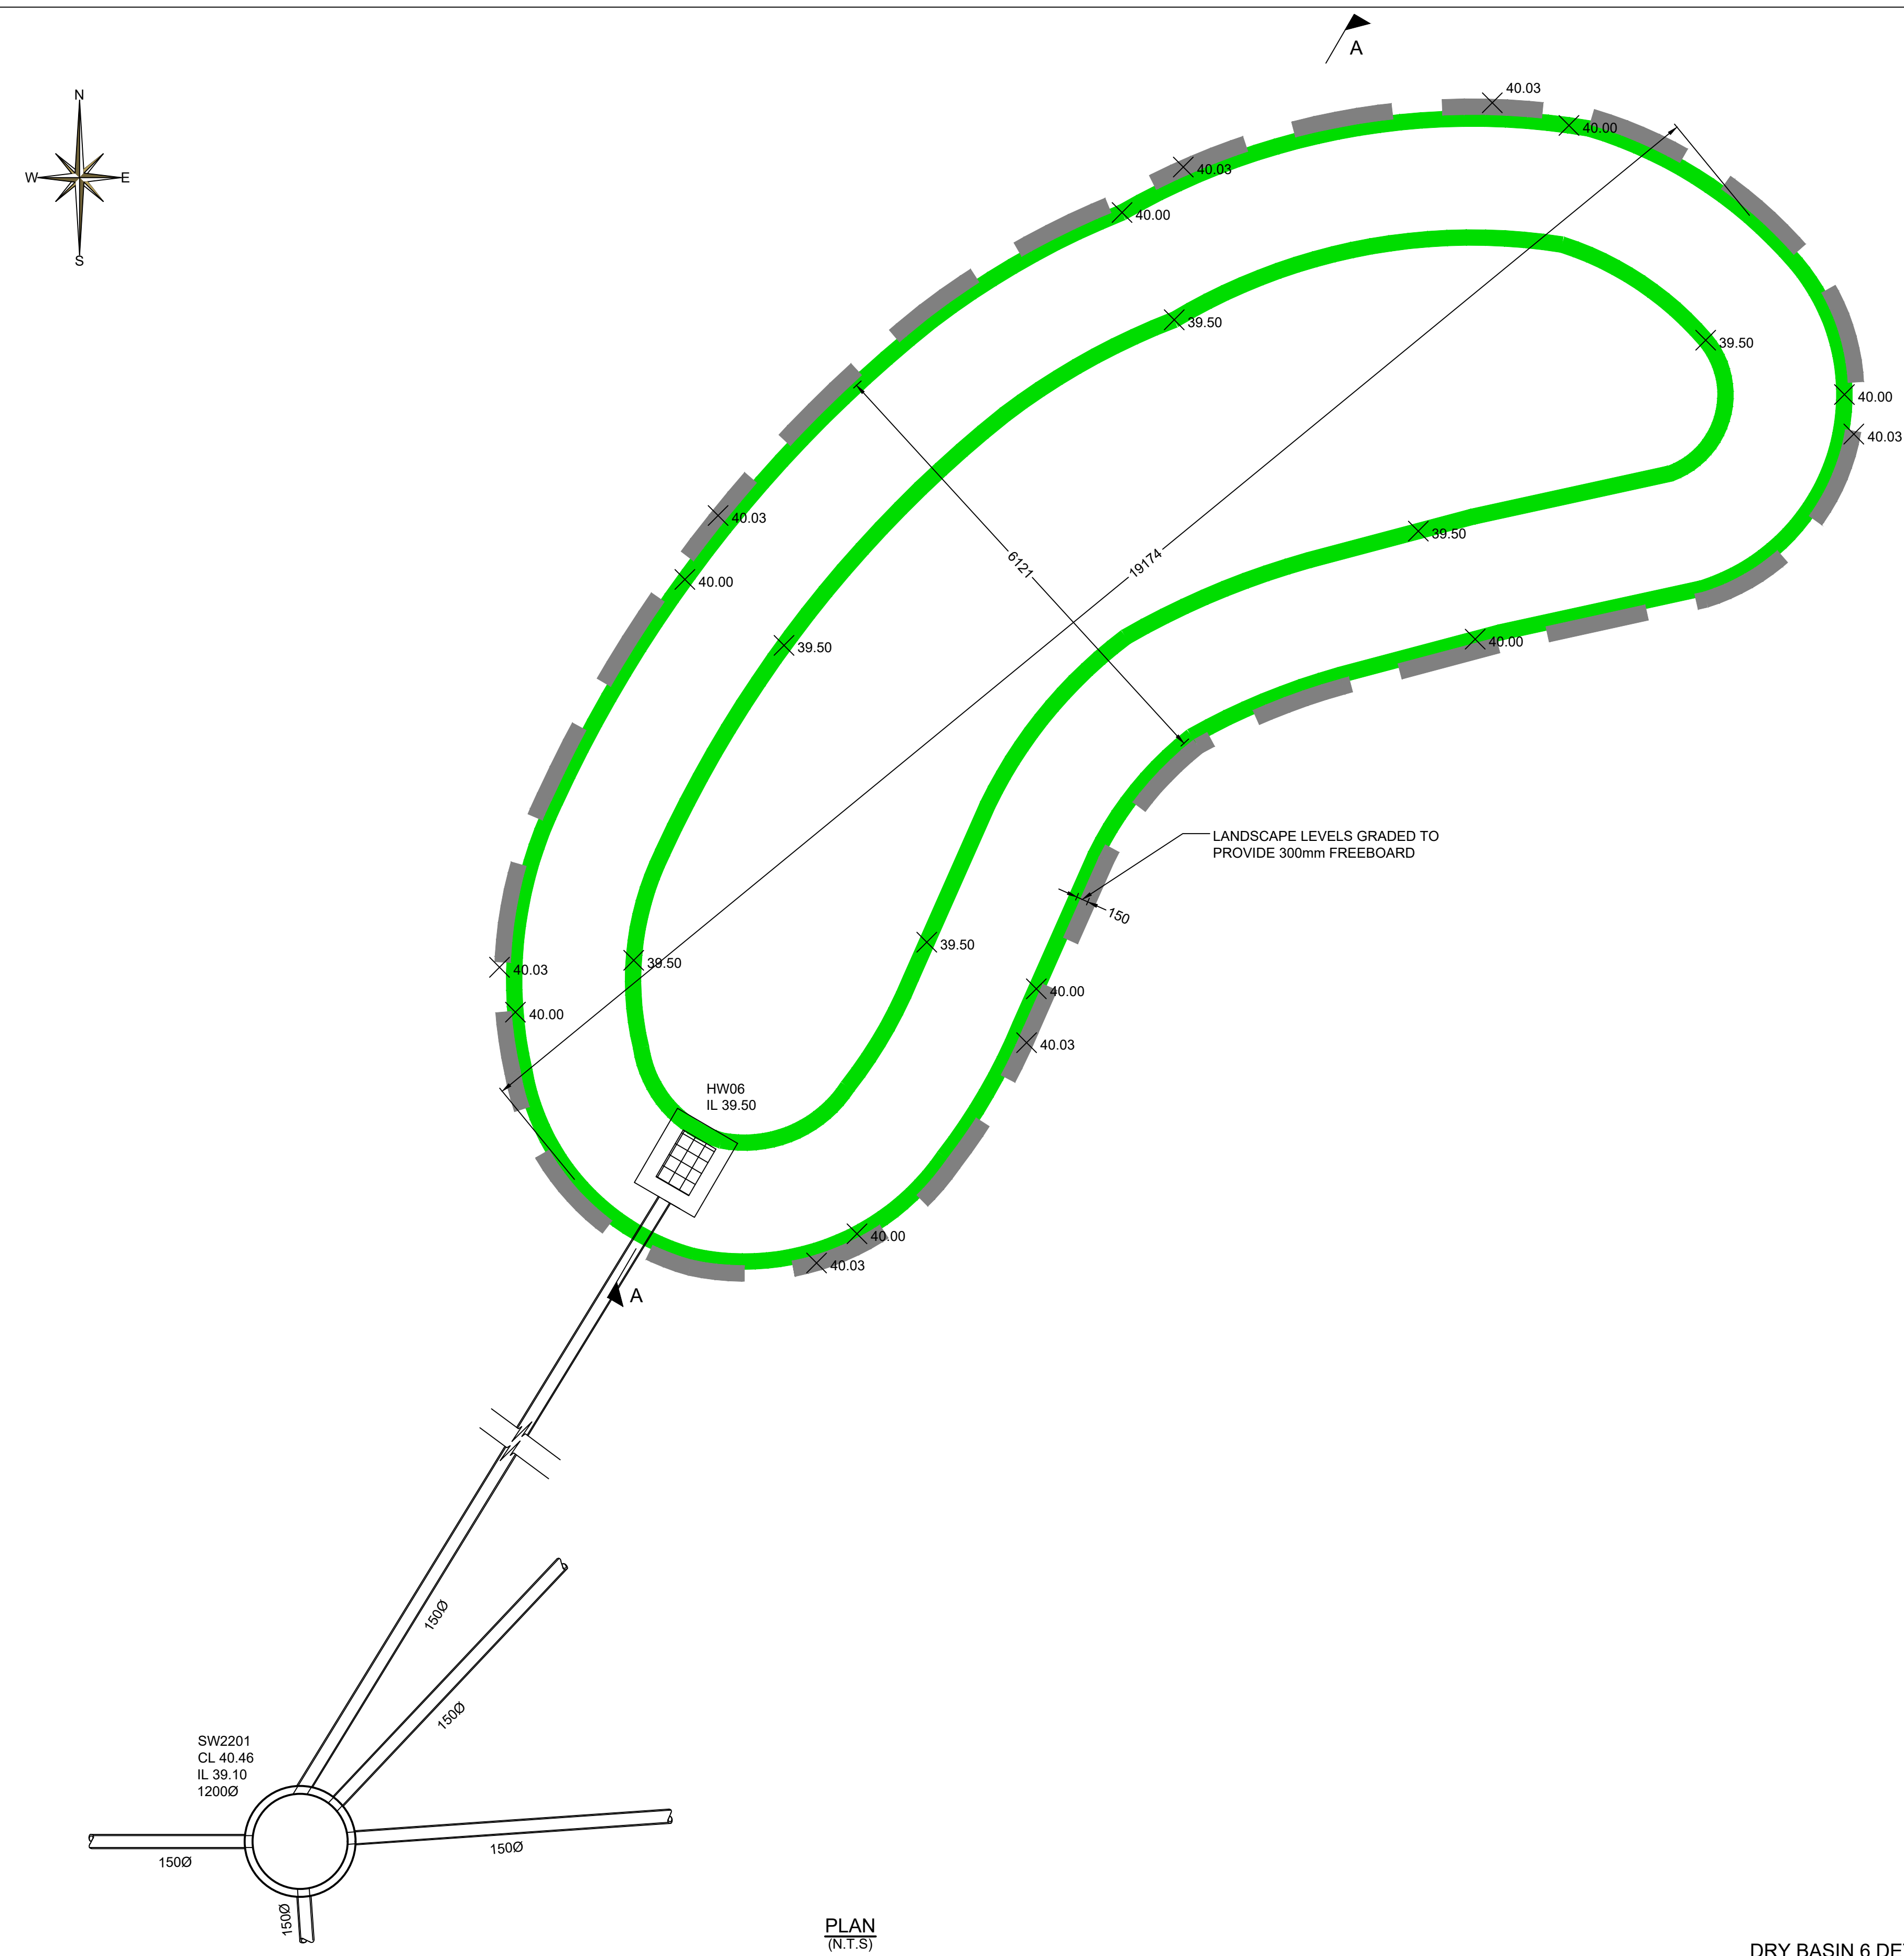

PLAN
(N.T.S.)

DRY BASIN 6 DETAIL
(N.T.S.)

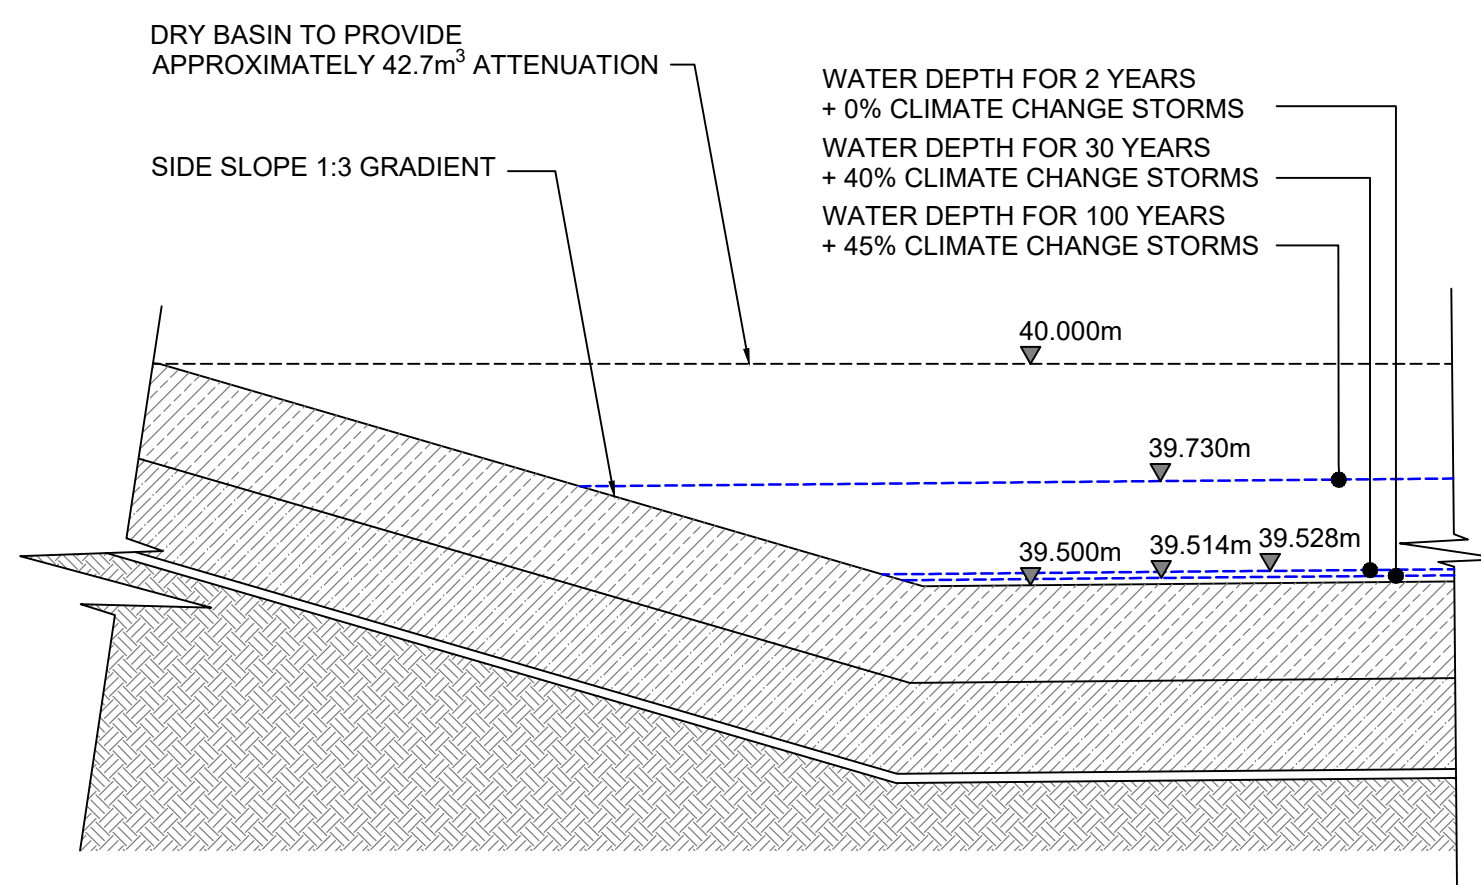

SECTION A-A
(N.T.S.)

NOTES

1. TO BE READ IN CONJUNCTION WITH ALL RELEVANT KENNEDY REDFORD DRAWINGS AND SPECIFICATION.
2. TO BE READ IN CONJUNCTION WITH EXTERNAL ARCHITECTURAL, MEP, AND LANDSCAPE DESIGN DRAWINGS.
3. ALL DIMENSIONS ARE IN mm UNLESS STATED OTHERWISE.
4. ANY DISCREPANCIES IN THE DESIGN INFORMATION OR CONDITIONS FOUND ON SITE SHOULD BE RAISED TO THE ENGINEER IMMEDIATELY.
5. PRIVATE DRAINS TO BE CONSTRUCTED IN ACCORDANCE WITH BUILDING REGULATIONS.
6. NO CONNECTION TO BE MADE TO THE PUBLIC SEWER UNTIL APPROVAL HAS BEEN RECEIVED FROM THE UNITED UTILITIES AND MANCHESTER CITY COUNCIL.
7. REFER TO THE MANUFACTURER'S INSTALLATION GUIDANCE FOR ALL SPECIFIED PRODUCTS.

001	29.04.26	CONSTRUCTION ISSUE	N/R	J/H	P.V.
REV	DATE	DESCRIPTION	DRN	CHK	APP

© This drawing is the property of Kennedy Redford Limited and the information can only be reproduced with their prior permission.



CLIENT



PROJECT NAME
UoM RESIDENCES DBFO

DRAWING TITLE
DRY BASIN DETAILS
SHEET 1

DATE	SCALE	SHEET SIZE	REV
29.04.26	AS SHOWN	A0	C01

DRAWING STATUS
FOR CONSTRUCTION

DRAWING NUMBER
UMRF - KRD - XX - XX - DR - C - 00551