



NOTES


1. TO BE READ IN CONJUNCTION WITH ALL RELEVANT KENNEDY REDFORD DRAWINGS AND SPECIFICATION.
2. TO BE READ IN CONJUNCTION WITH EXTERNAL ARCHITECTURAL, MEP, AND LANDSCAPE DESIGN DRAWINGS.
3. ALL DIMENSIONS ARE IN mm UNLESS STATED OTHERWISE.
4. ANY DISCREPANCIES IN THE DESIGN INFORMATION OR CONDITIONS FOUND ON SITE SHOULD BE RAISED TO THE ENGINEER IMMEDIATELY.
5. PRIVATE DRAINS TO BE CONSTRUCTED IN ACCORDANCE WITH BUILDING REGULATIONS.
6. NO CONNECTION TO BE MADE TO THE PUBLIC SEWER UNTIL APPROVAL HAS BEEN RECEIVED FROM THE UNITED UTILITIES AND MANCHESTER CITY COUNCIL.
7. REFER TO THE MANUFACTURER'S INSTALLATION GUIDANCE FOR ALL SPECIFIED PRODUCTS.

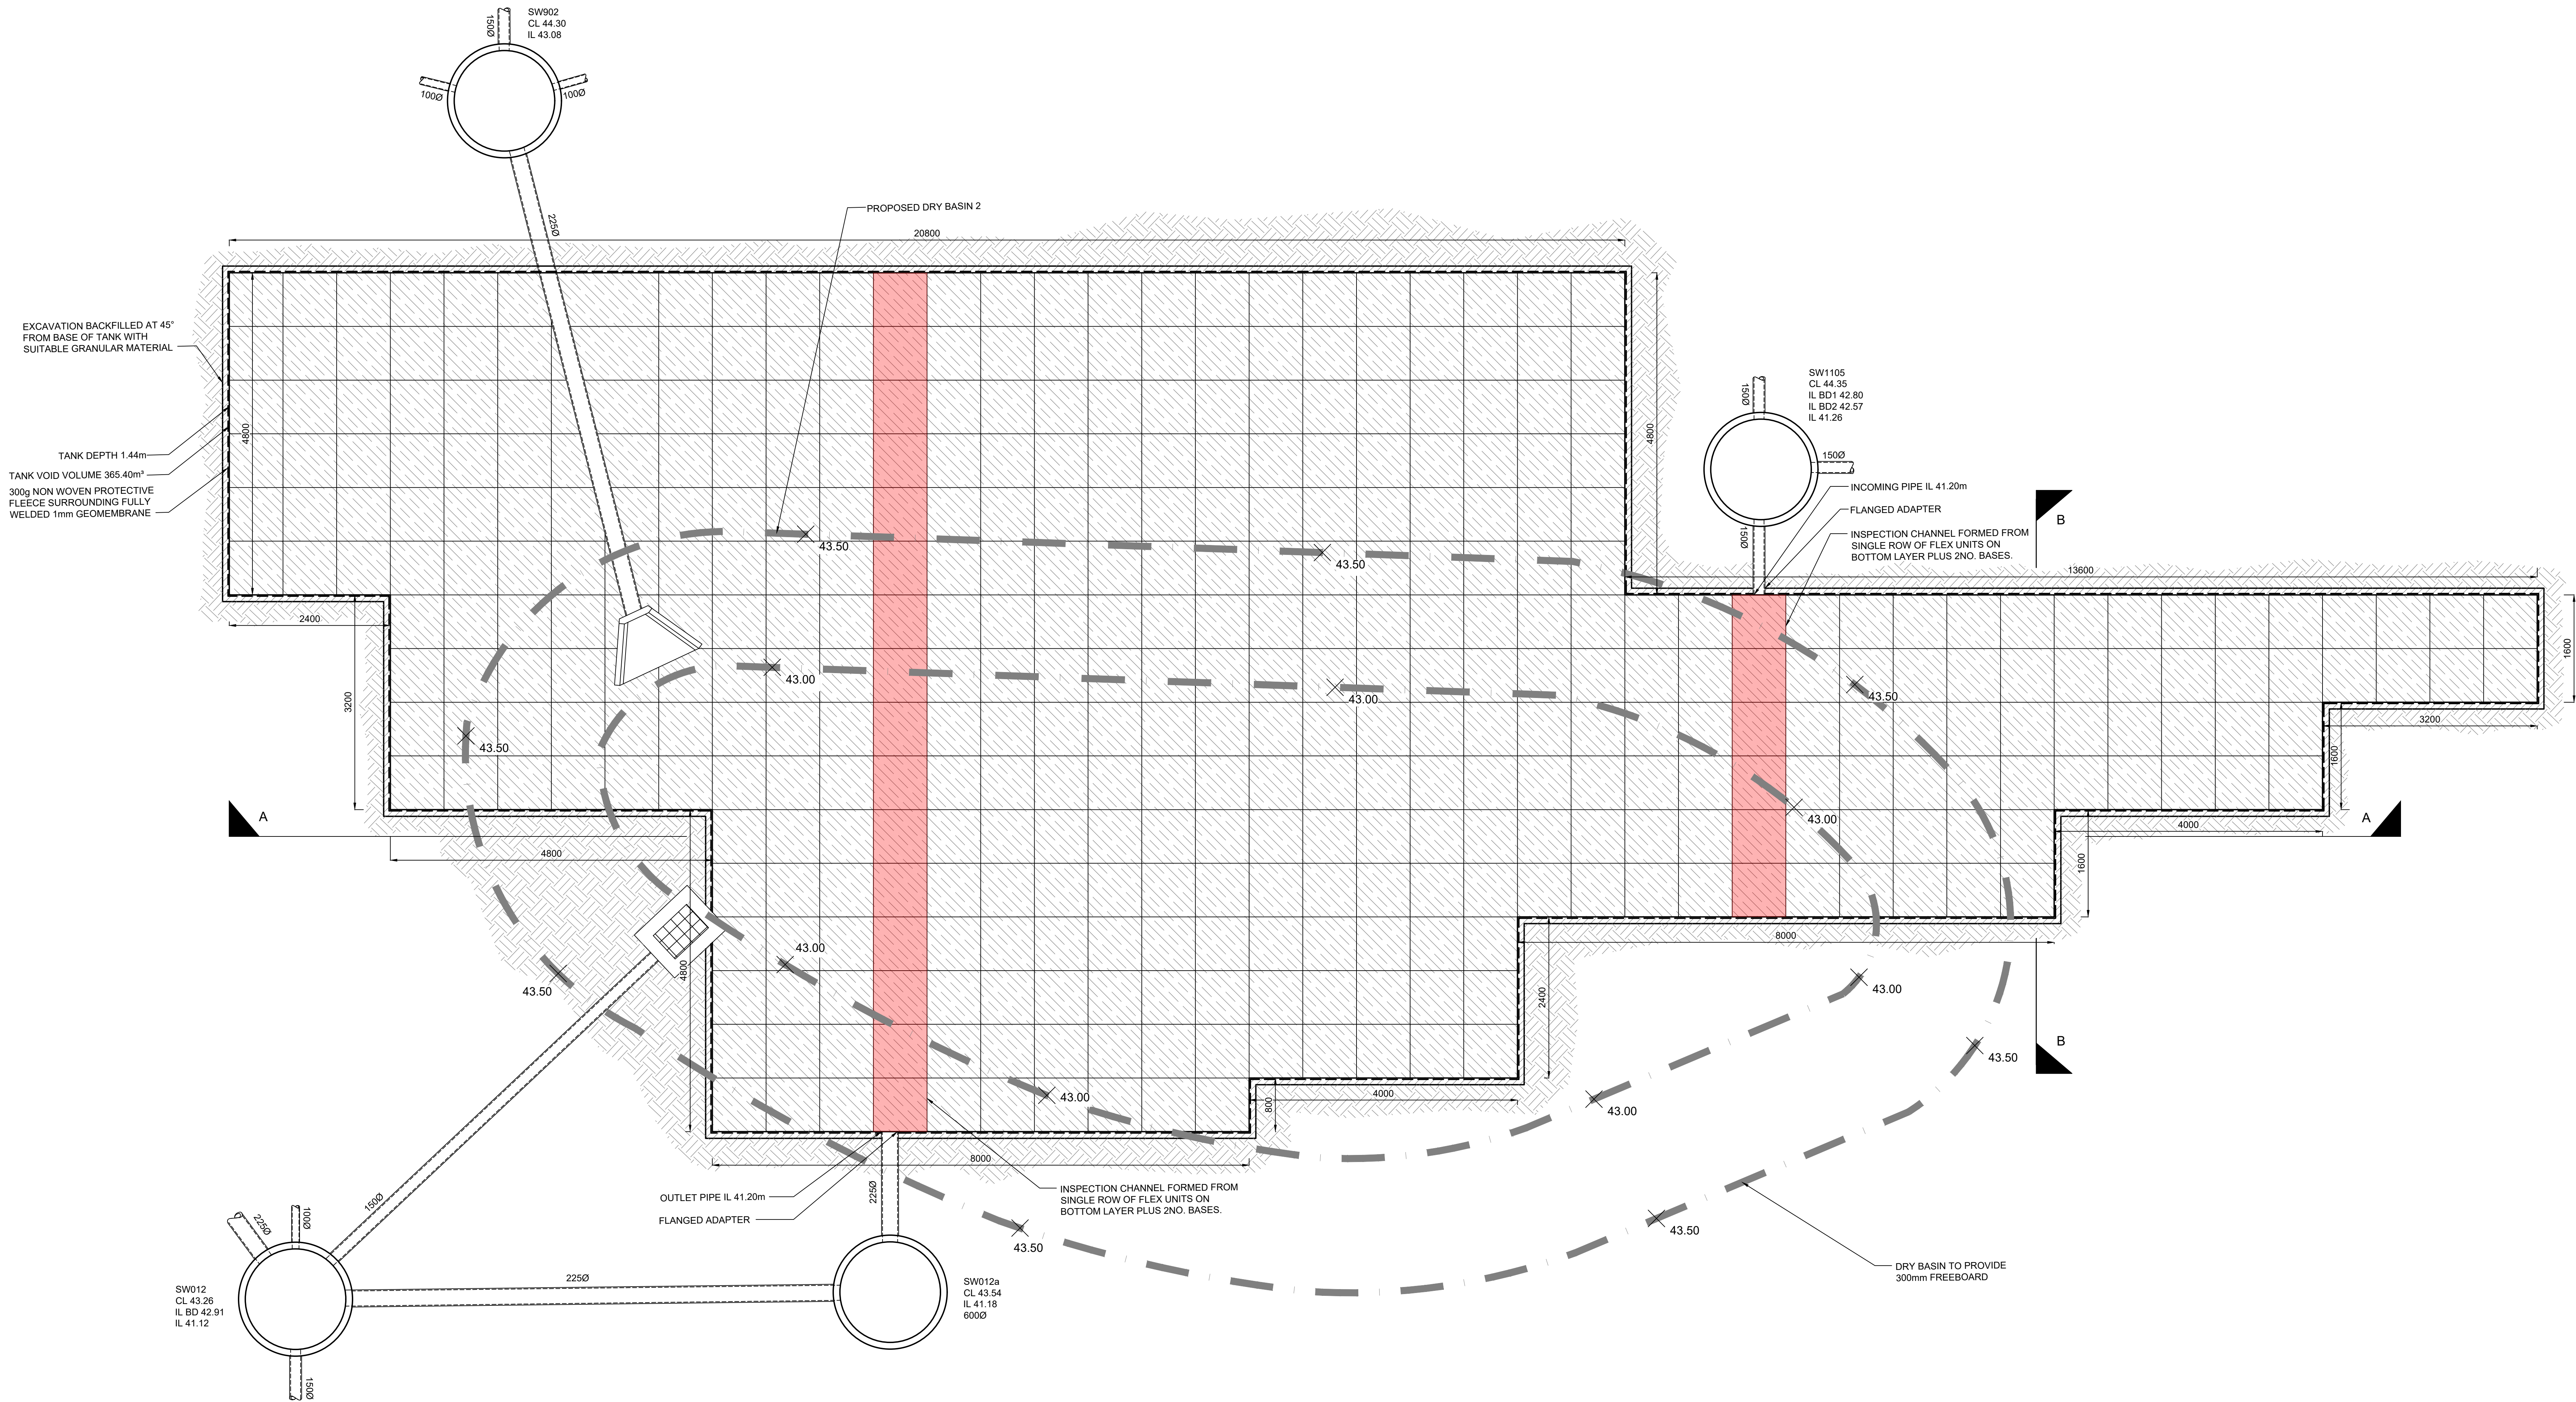

NOTE
TANK PRODUCT USED MUST BE SUITABLE FOR THE LOADING CONDITIONS EXPECTED TO BE ENCOUNTERED DURING THE LIFETIME OF THE SCHEME FOR BOTH LONG-TERM AND SHORT-TERM VERTICAL AND LATERAL LOADING CAPABILITY. TANK PRODUCT TO BE REVIEWED WITH DESIGN ENGINEER BEFORE FINAL SELECTION.

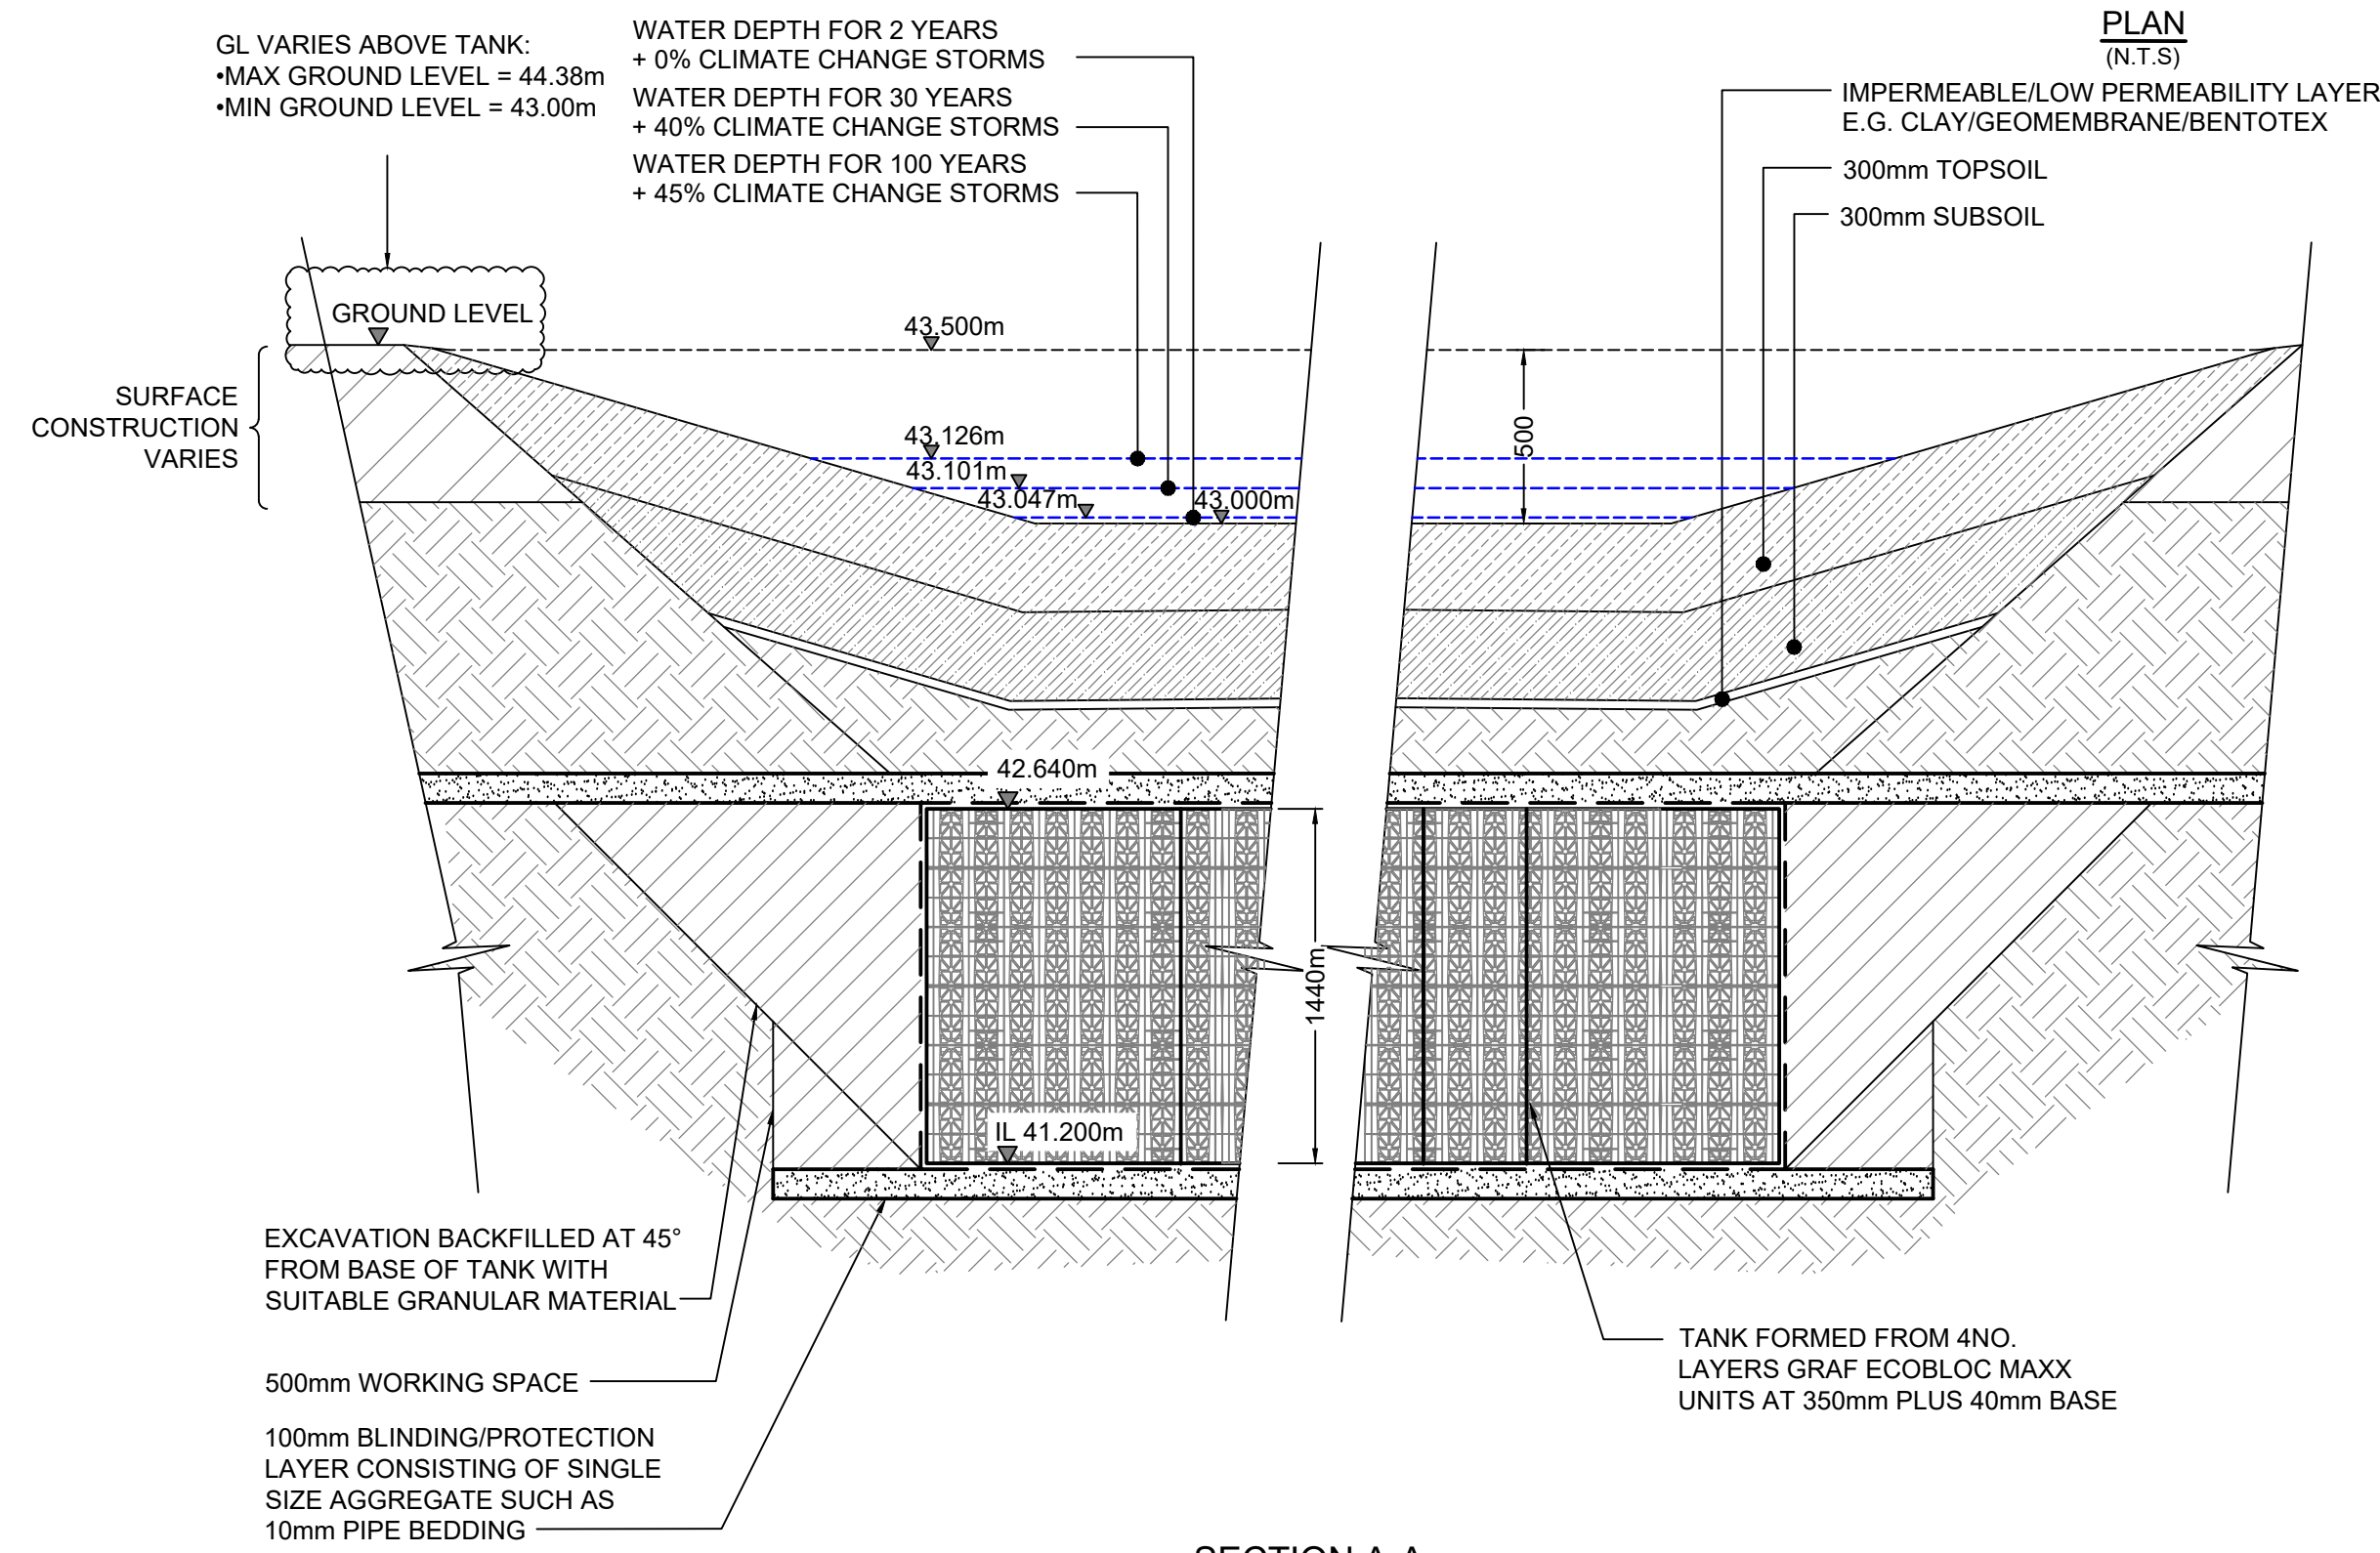

SECTION A-A
(N.T.S.)

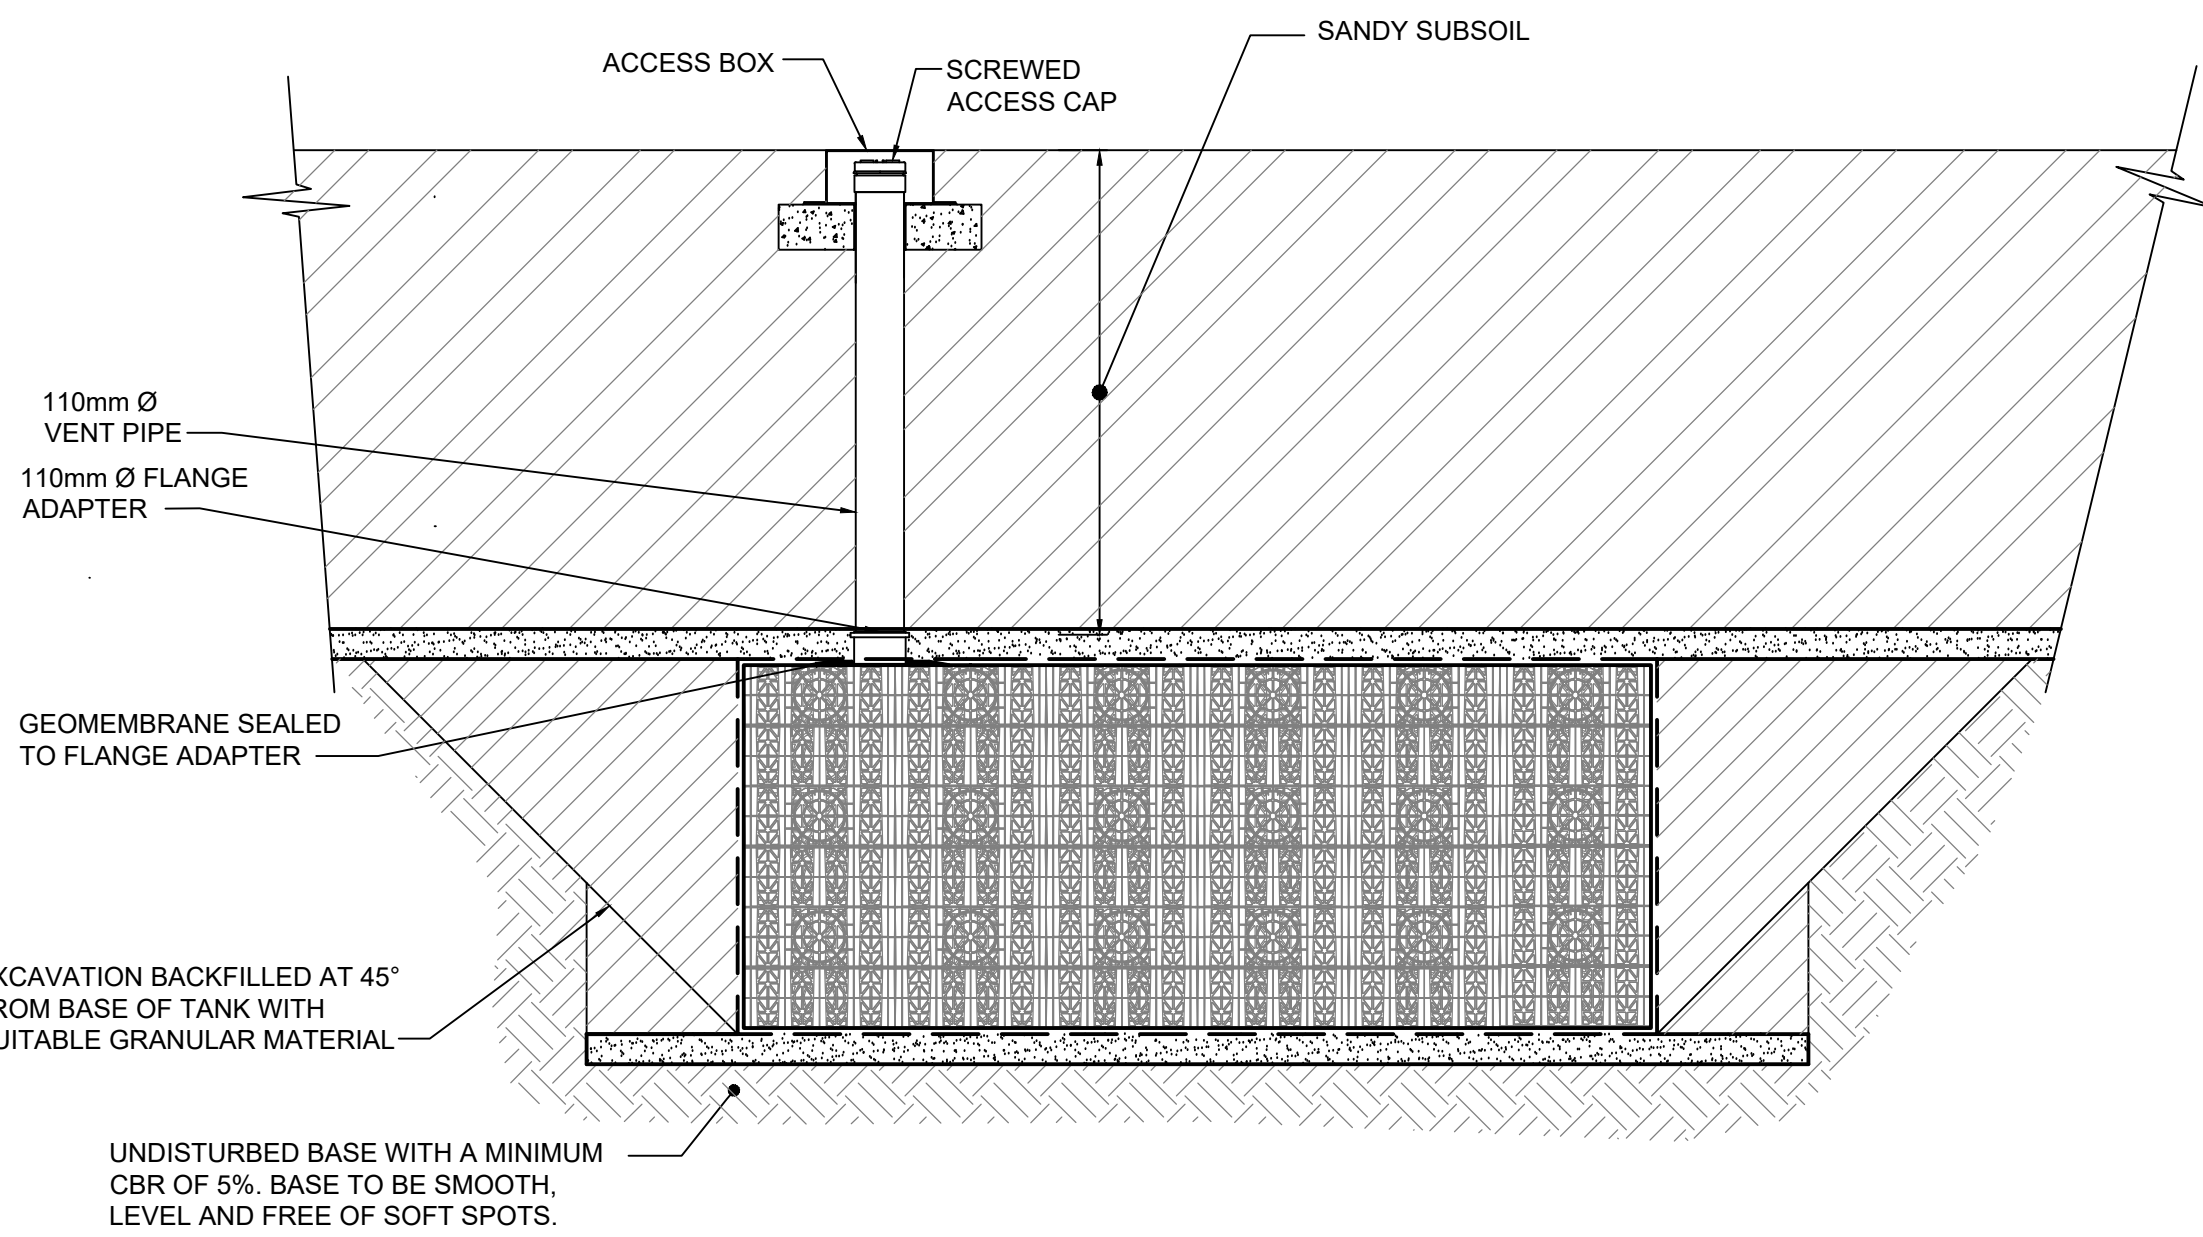

SECTION B-B
(N.T.S.)

GRAF ECOBLOC MAXX SURFACE WATER ATTENUATION TANK 3 DETAIL
(N.T.S.)

REV	DATE	DESCRIPTION	DRN	CHK	APP
C05	29.04.25	WATER LEVELS ADDED TO DRY BASIN	N.R.	J.H.	P.V.
C04	26.03.25	DETAILS UPDATED TO ALIGN WITH PRODUCT SPECIFICATIONS	N.R.	J.H.	P.V.
C03	13.03.25	TANK LAYOUT UPDATED TO AVOID EXISTING TREES	N.R.	J.H.	P.V.
C02	20.02.25	TANK DETAIL UPDATED	N.R.	J.H.	P.V.
C01	03.02.25	CONSTRUCTION ISSUE	N.R.	J.H.	P.V.
P01	20.06.25	FIRST ISSUE	SW/V	R.B.	P.V.

© This drawing is the property of Kennedy Redford Limited and their information can only be reproduced with their prior permission.

Kennedy Redford
MANAGING VISION

CLIENT

GRAHAM

PROJECT NAME
UoM RESIDENCES DBFO

DRAWING TITLE
TANK DETAILS
SHEET 2

DATE
20.06.25

SCALE
AS SHOWN

SHEET SIZE
A0

REV
C05

DRAWING STATUS
FOR CONSTRUCTION

DRAWING NUMBER
UMRF - KRD - XX - XX - DR - C - 00546