




NOTES

1. TO BE READ IN CONJUNCTION WITH ALL RELEVANT KENNEDY REDFORD DRAWINGS AND SPECIFICATION.
2. TO BE READ IN CONJUNCTION WITH EXTERNAL ARCHITECTURAL, MEP, AND LANDSCAPE DESIGN DRAWINGS.
3. ALL DIMENSIONS ARE IN mm UNLESS STATED OTHERWISE.
4. ANY DISCREPANCIES IN THE DESIGN INFORMATION OR CONDITIONS FOUND ON SITE SHOULD BE RAISED TO THE ENGINEER IMMEDIATELY.
5. PRIVATE DRAINS TO BE CONSTRUCTED IN ACCORDANCE WITH BUILDING REGULATIONS.
6. NO CONNECTION TO BE MADE TO THE PUBLIC SEWER UNTIL APPROVAL HAS BEEN RECEIVED FROM THE UNITED UTILITIES AND MANCHESTER CITY COUNCIL.
7. REFER TO THE MANUFACTURER'S INSTALLATION GUIDANCE FOR ALL SPECIFIED PRODUCTS.

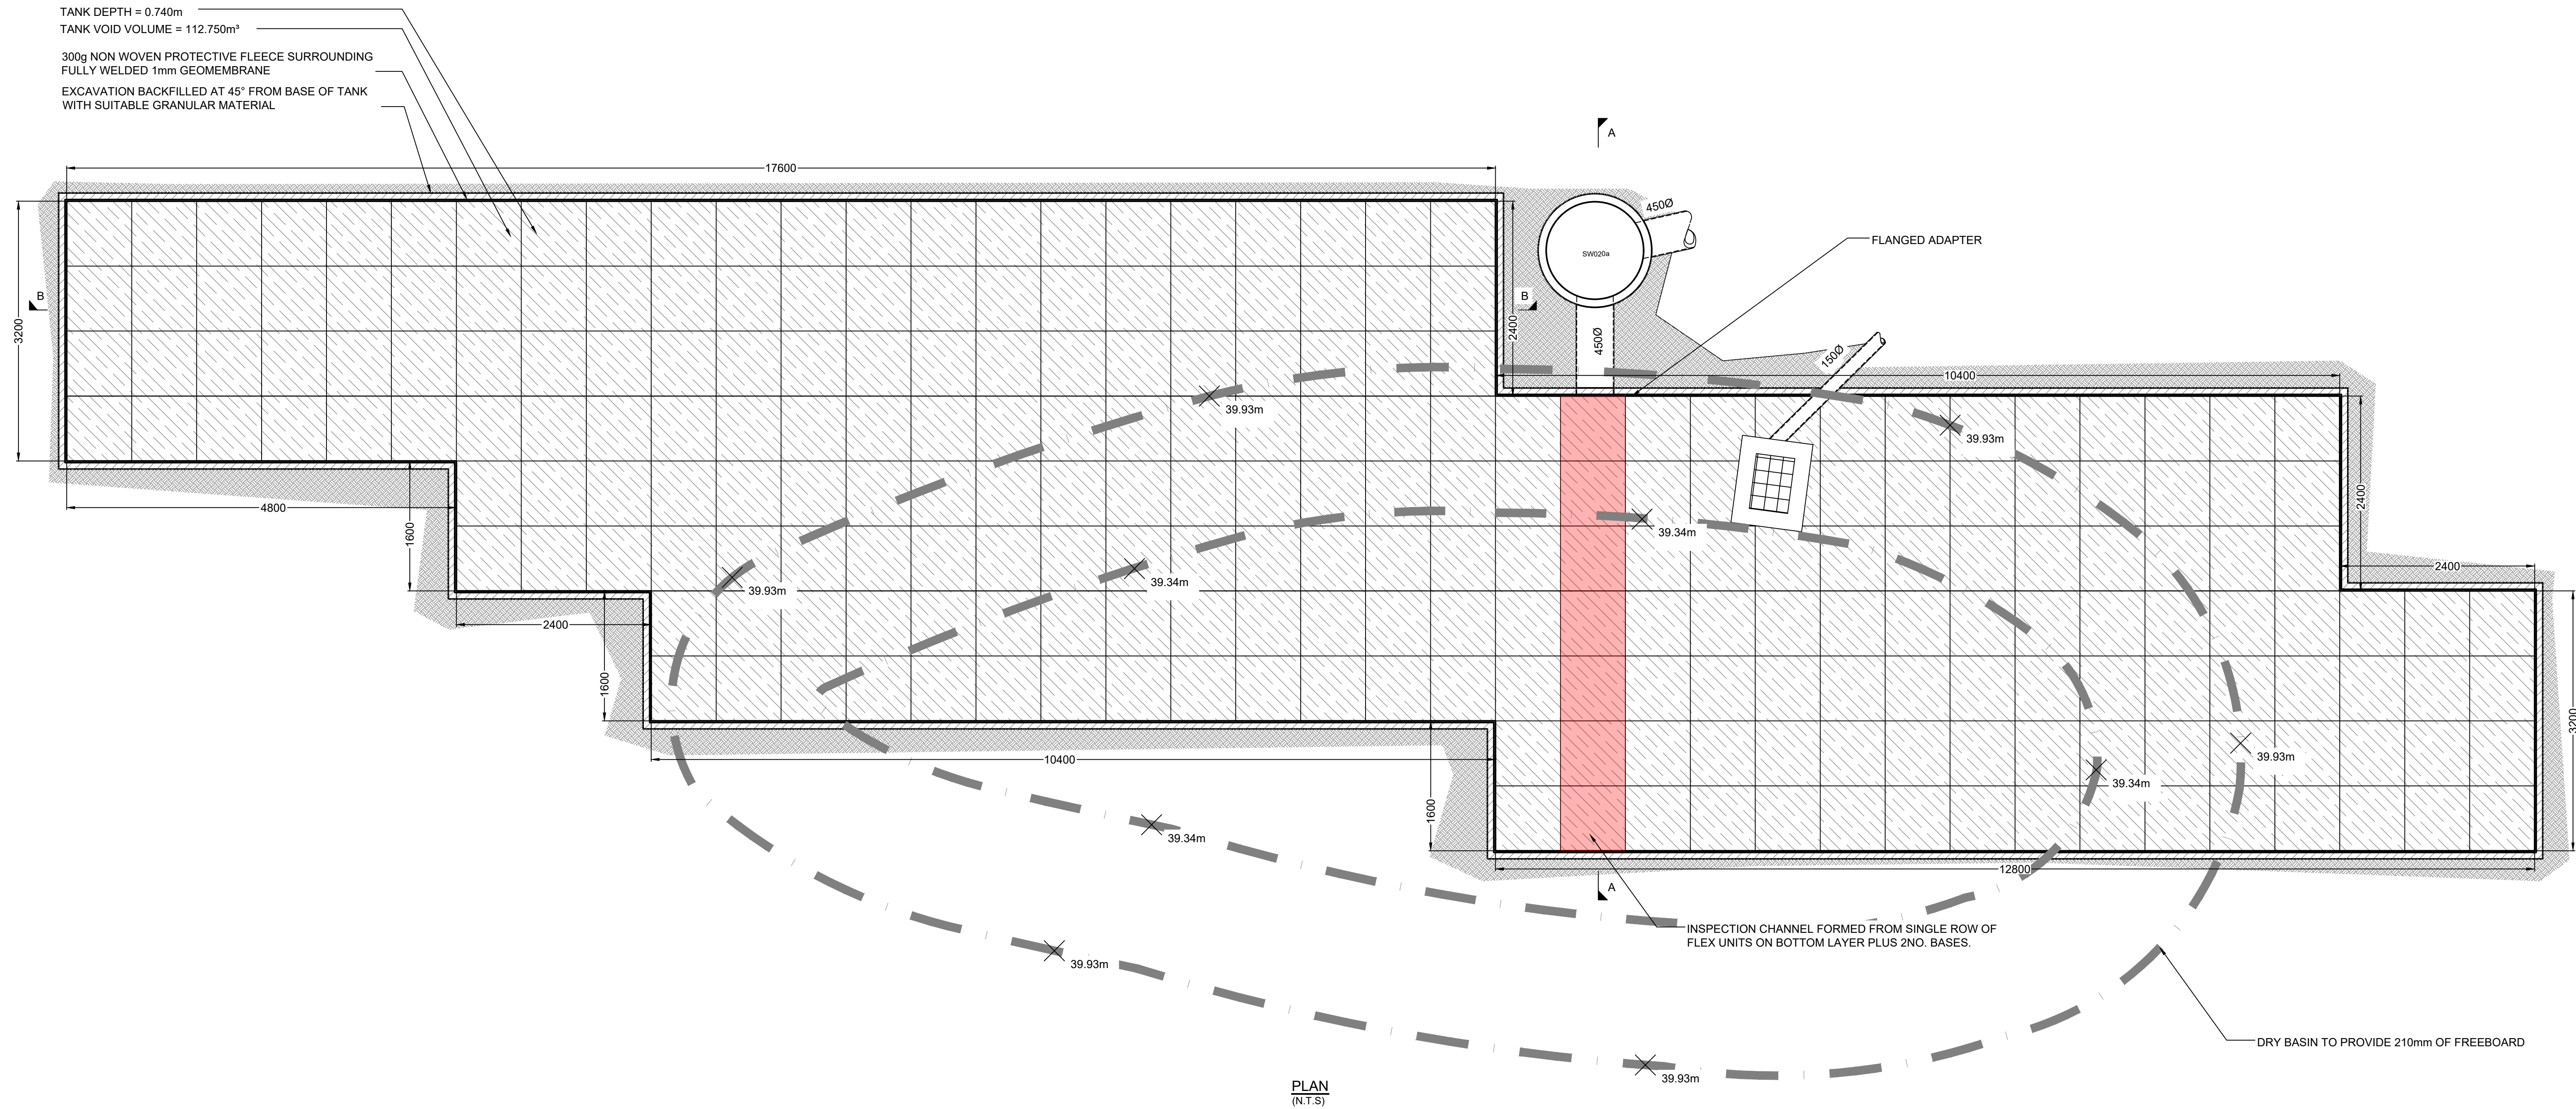

NOTE

TANK PRODUCT USED MUST BE SUITABLE FOR THE LOADING CONDITIONS EXPECTED TO BE ENCOUNTERED DURING THE LIFETIME OF THE SCHEME FOR BOTH LONG-TERM AND SHORT-TERM VERTICAL AND LATERAL LOADING CAPABILITY. TANK PRODUCT TO BE REVIEWED WITH DESIGN ENGINEER BEFORE FINAL SELECTION.

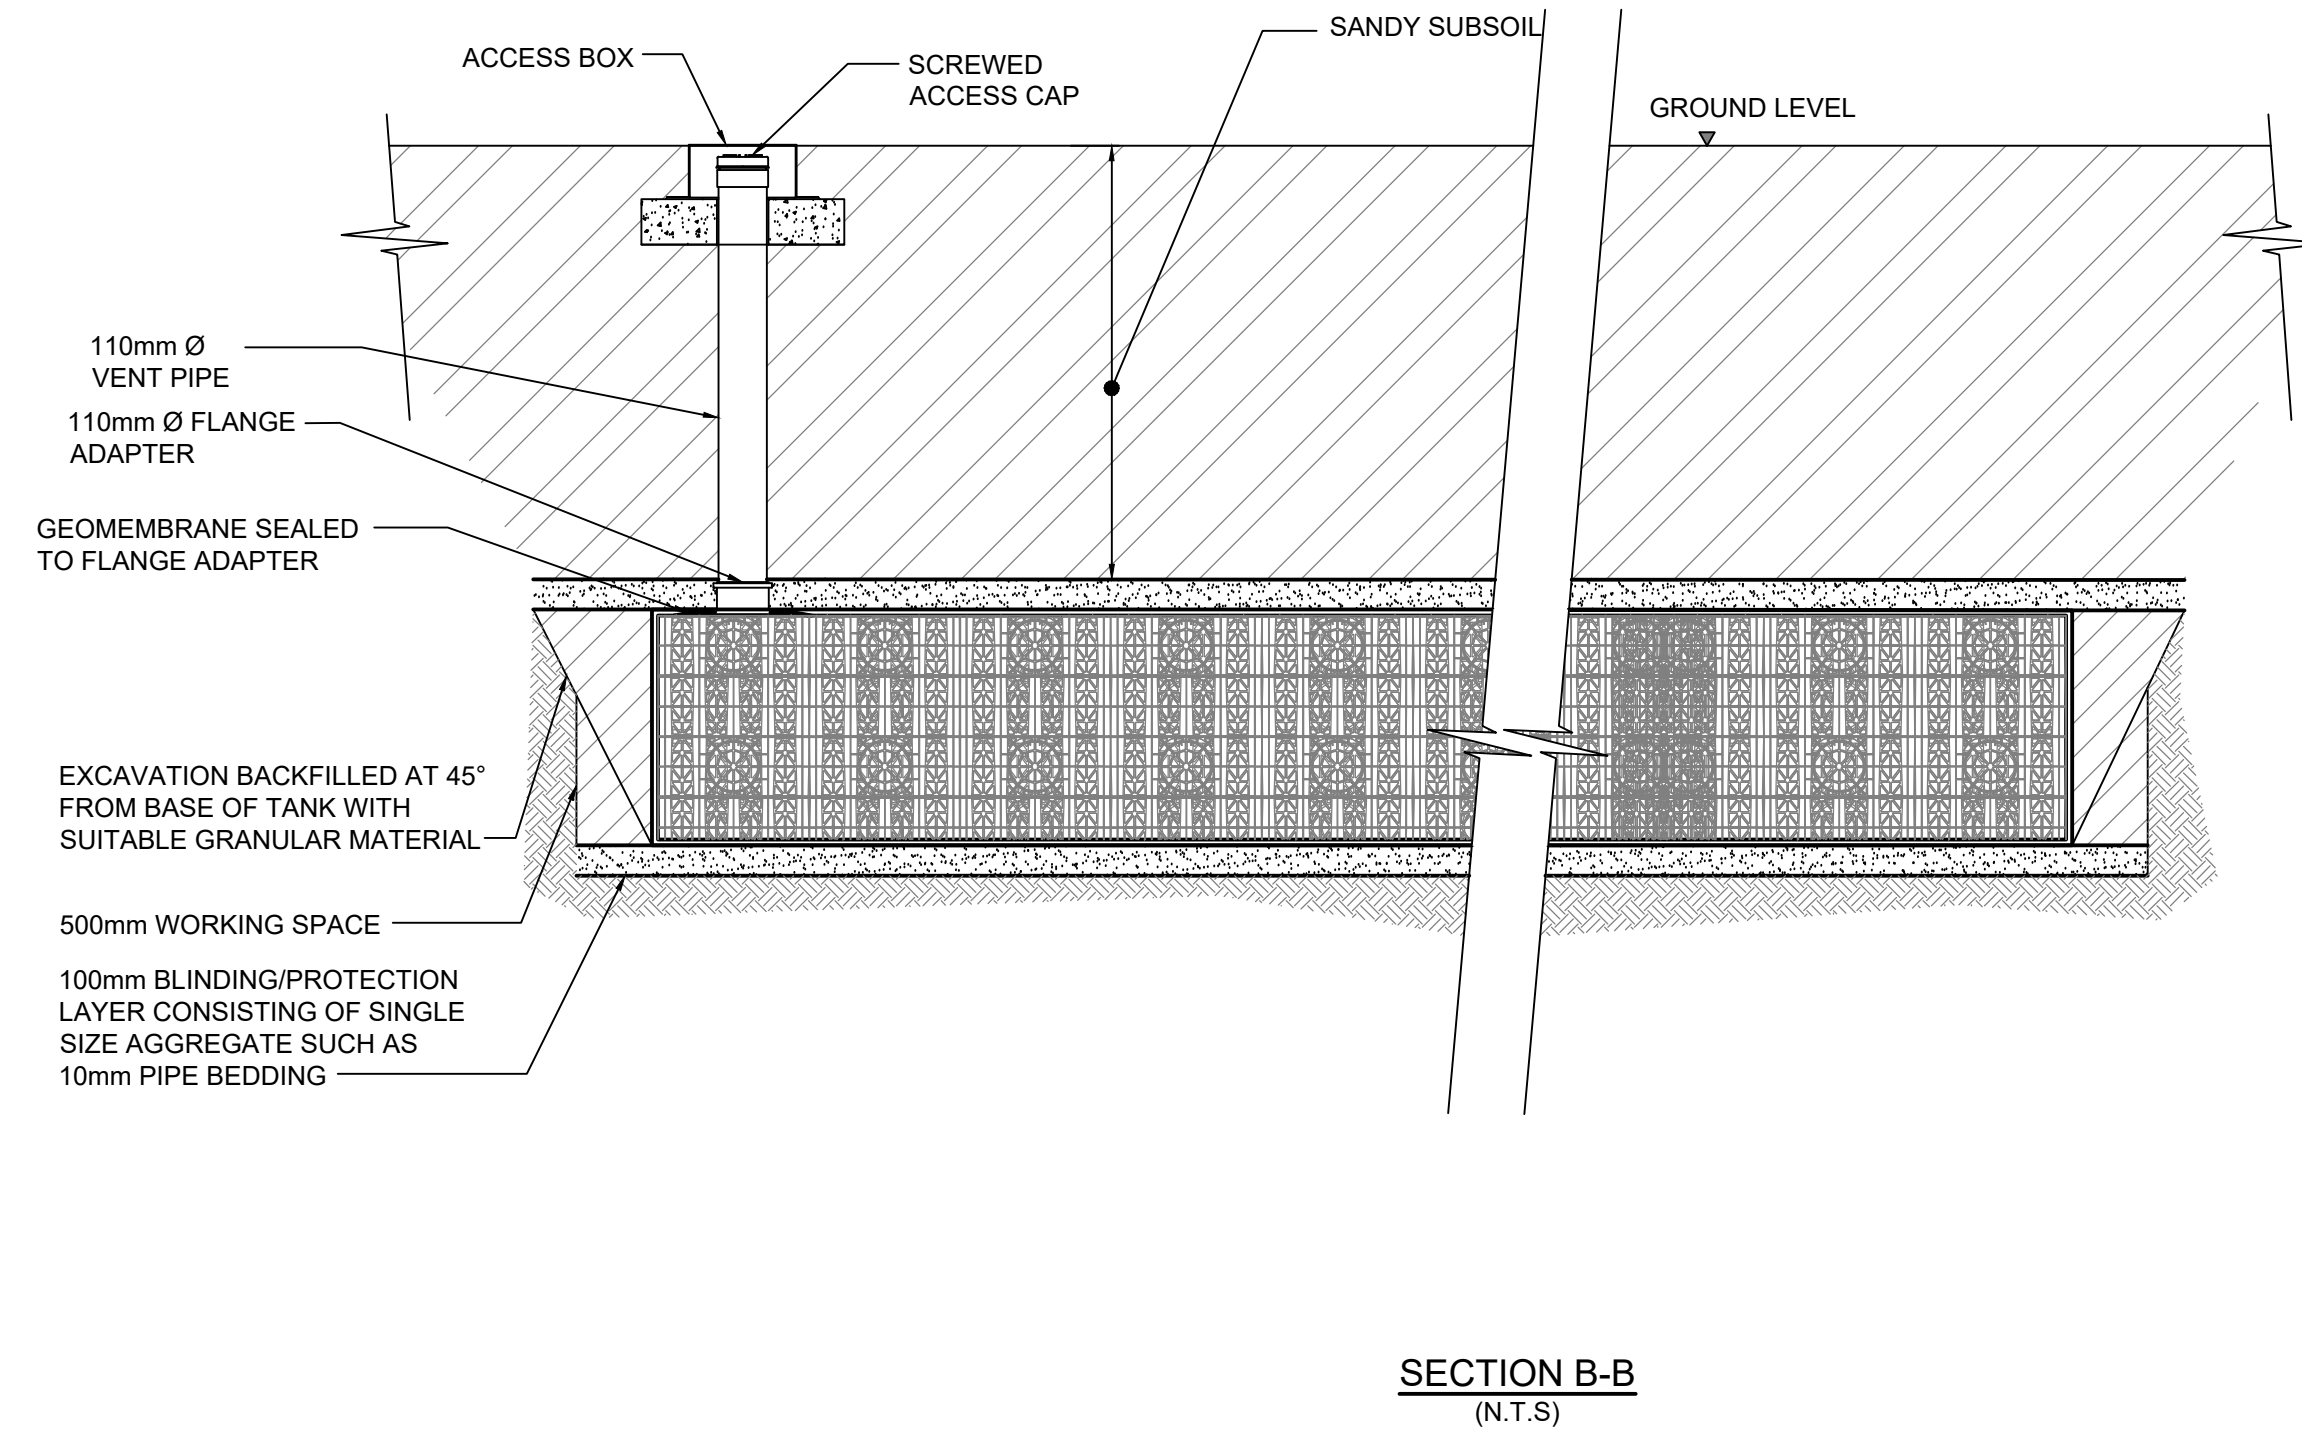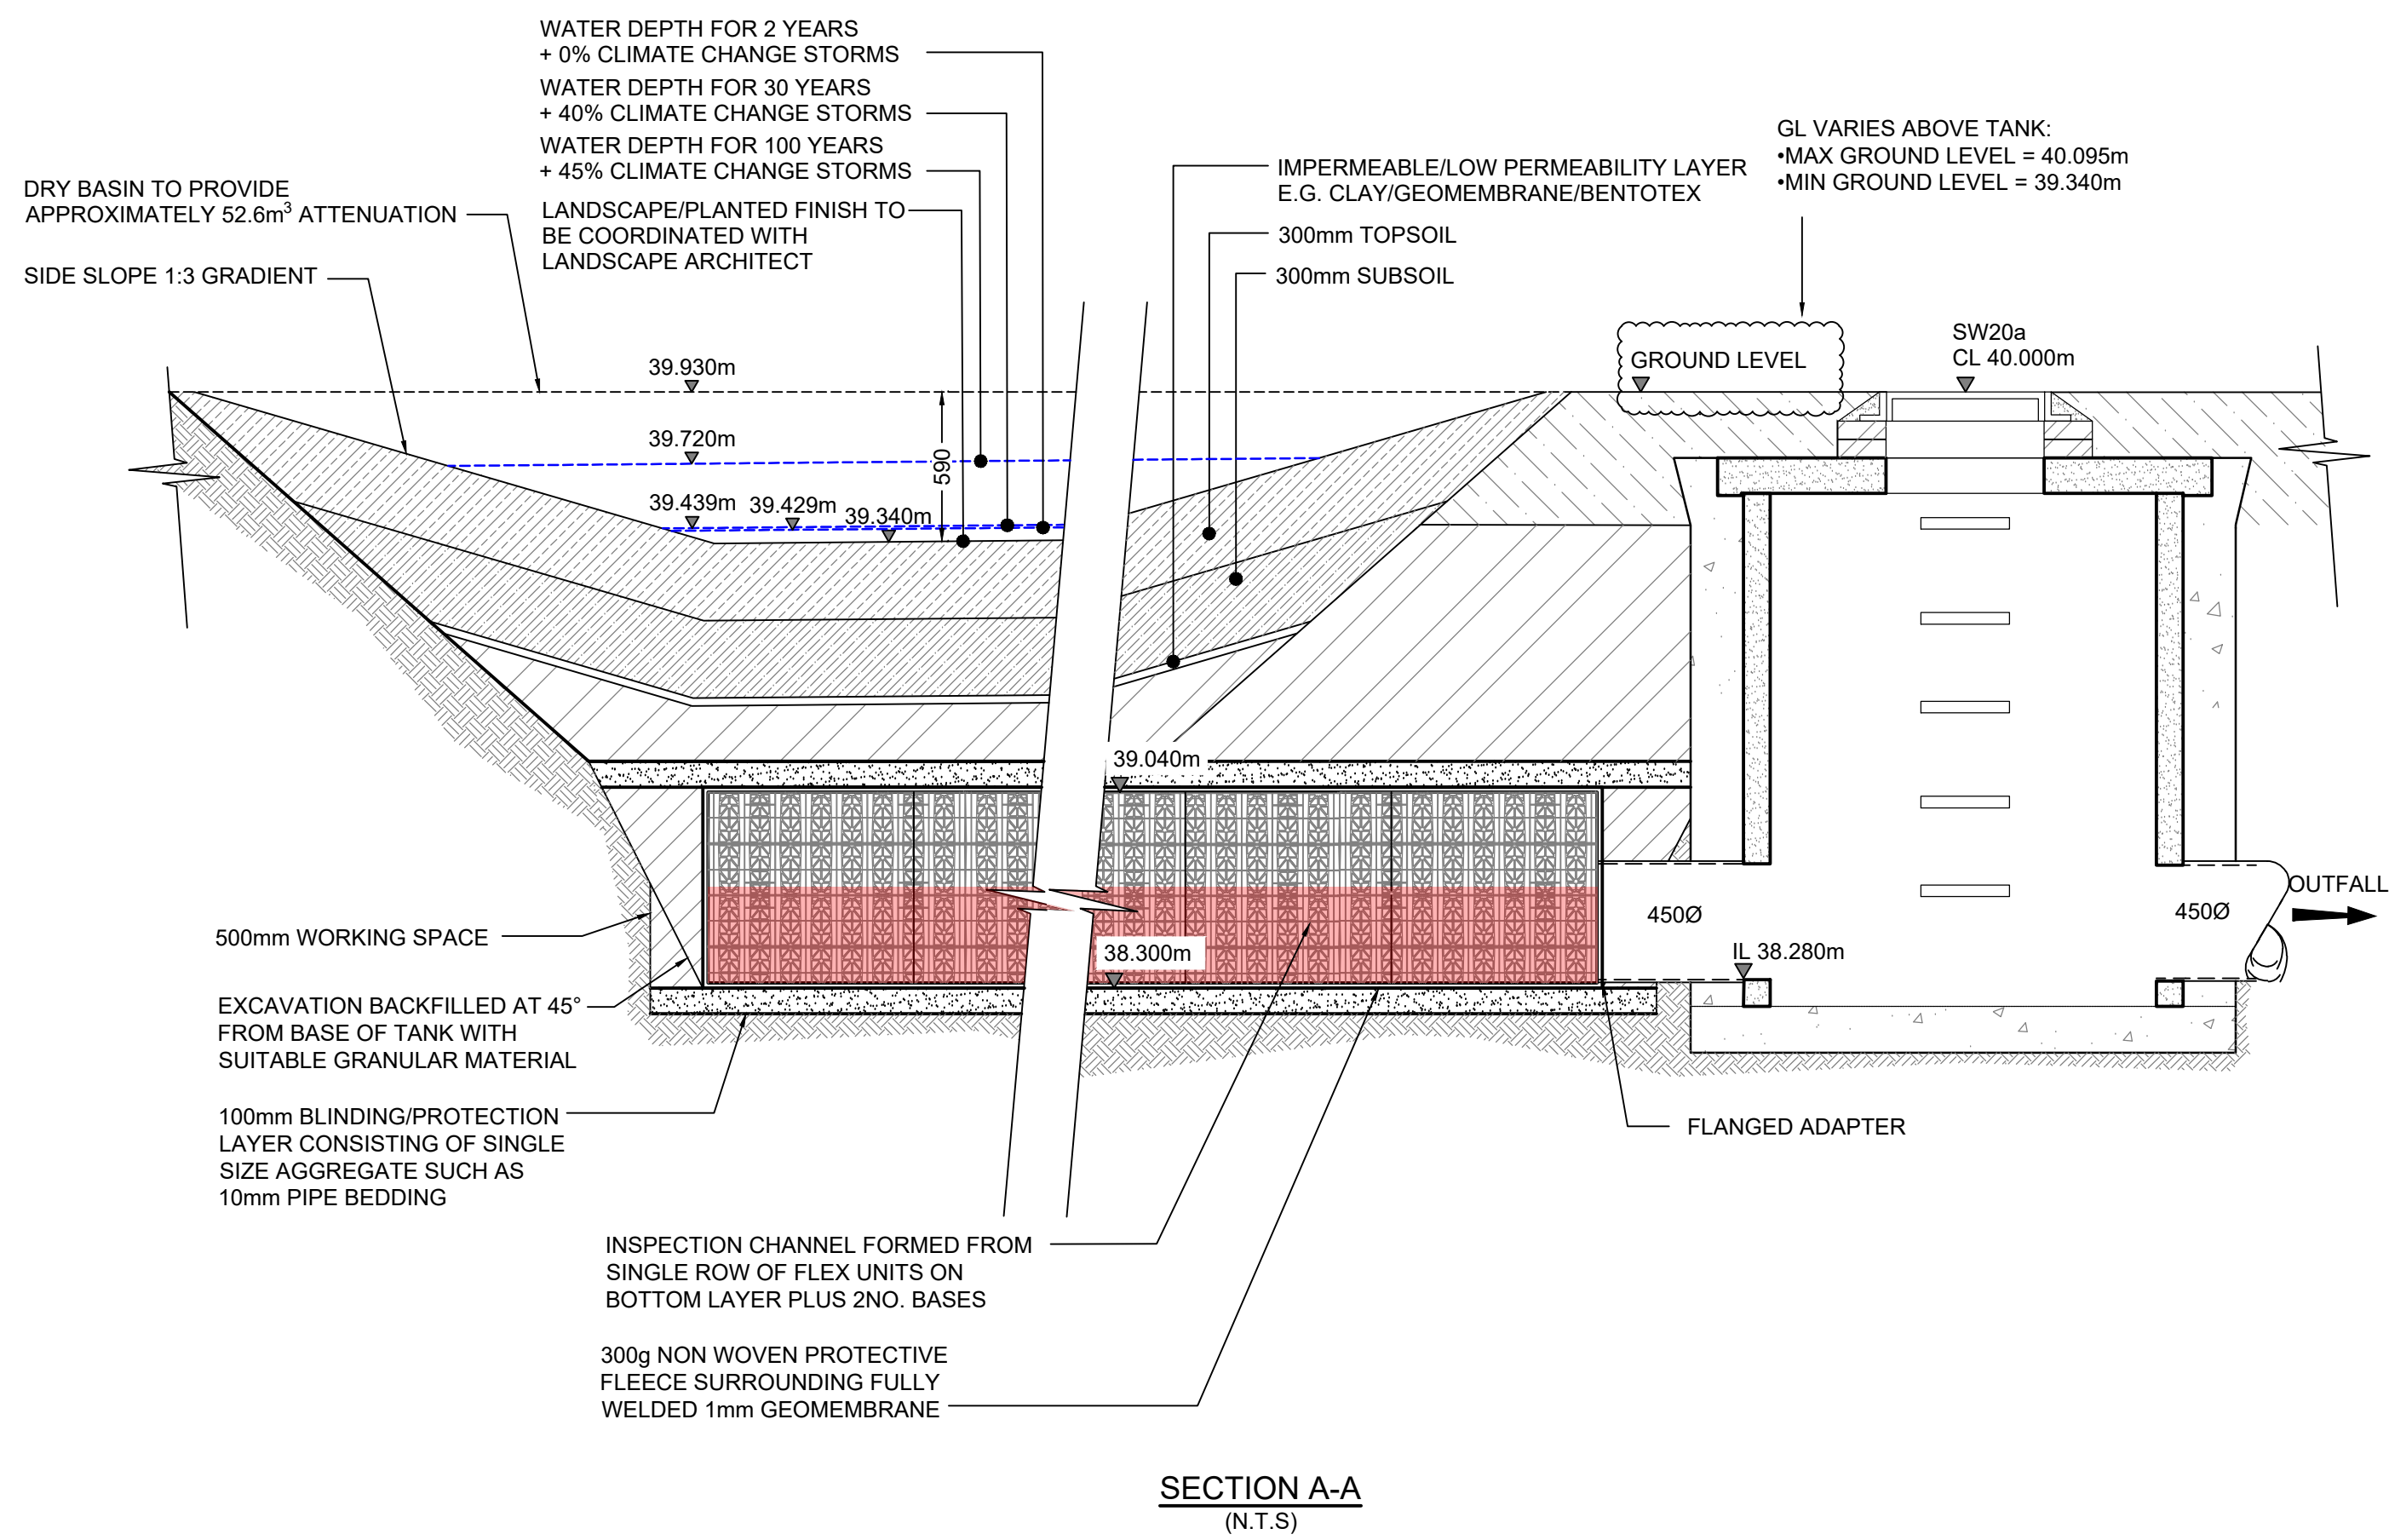

SURFACE WATER ATTENUATION TANK 7 DETAIL
N.T.S.

CD1	29.04.26	CONSTRUCTION ISSUE	SW-V J.H. P.V.
REV	DATE	DESCRIPTION	DRN CHN APP
© This drawing is the property of Kennedy Redford Limited and the information can only be reproduced with their prior permission.			



CLIENT



PROJECT NAME

UoM RESIDENCES DBFO

DRAWING TITLE

TANK DETAILS

SHEET 6

DATE

29.04.26

SCALE

AS SHOWN

SHEET SIZE

A0

REV

C01

DRAWING STATUS

FOR CONSTRUCTION

DRAWING NUMBER

UMRF - KRD - XX - XX - DR - C - 00550