

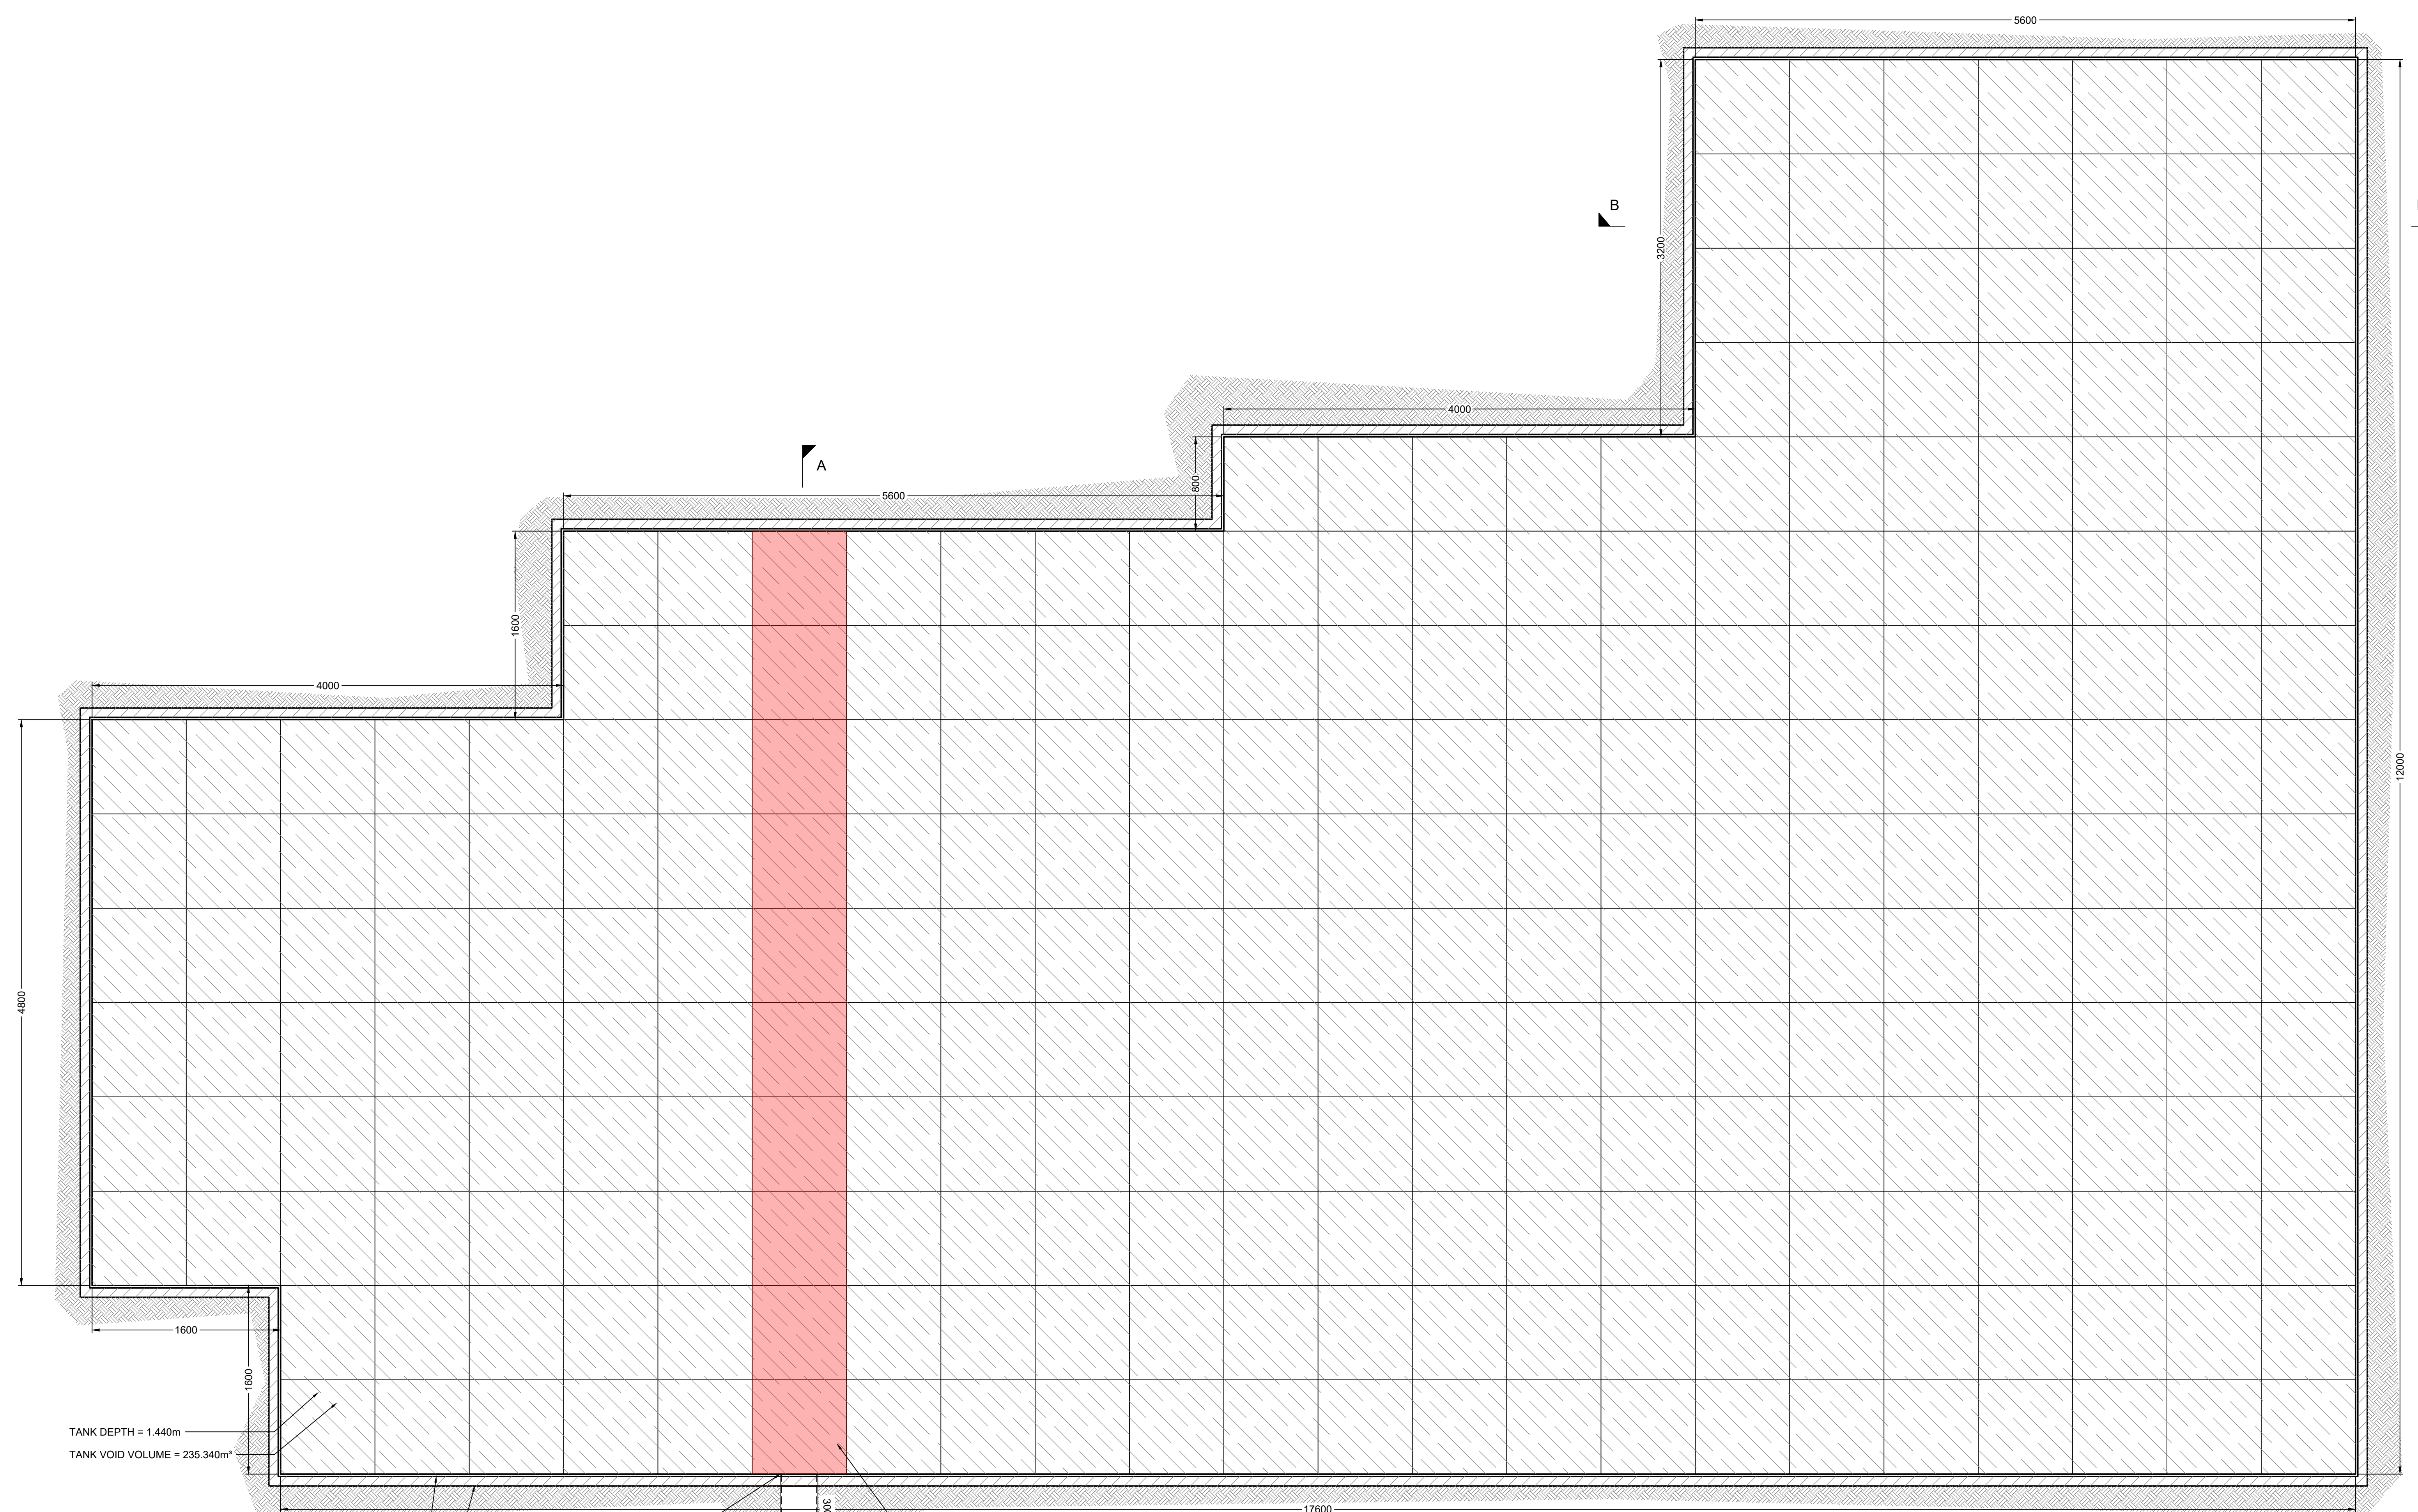


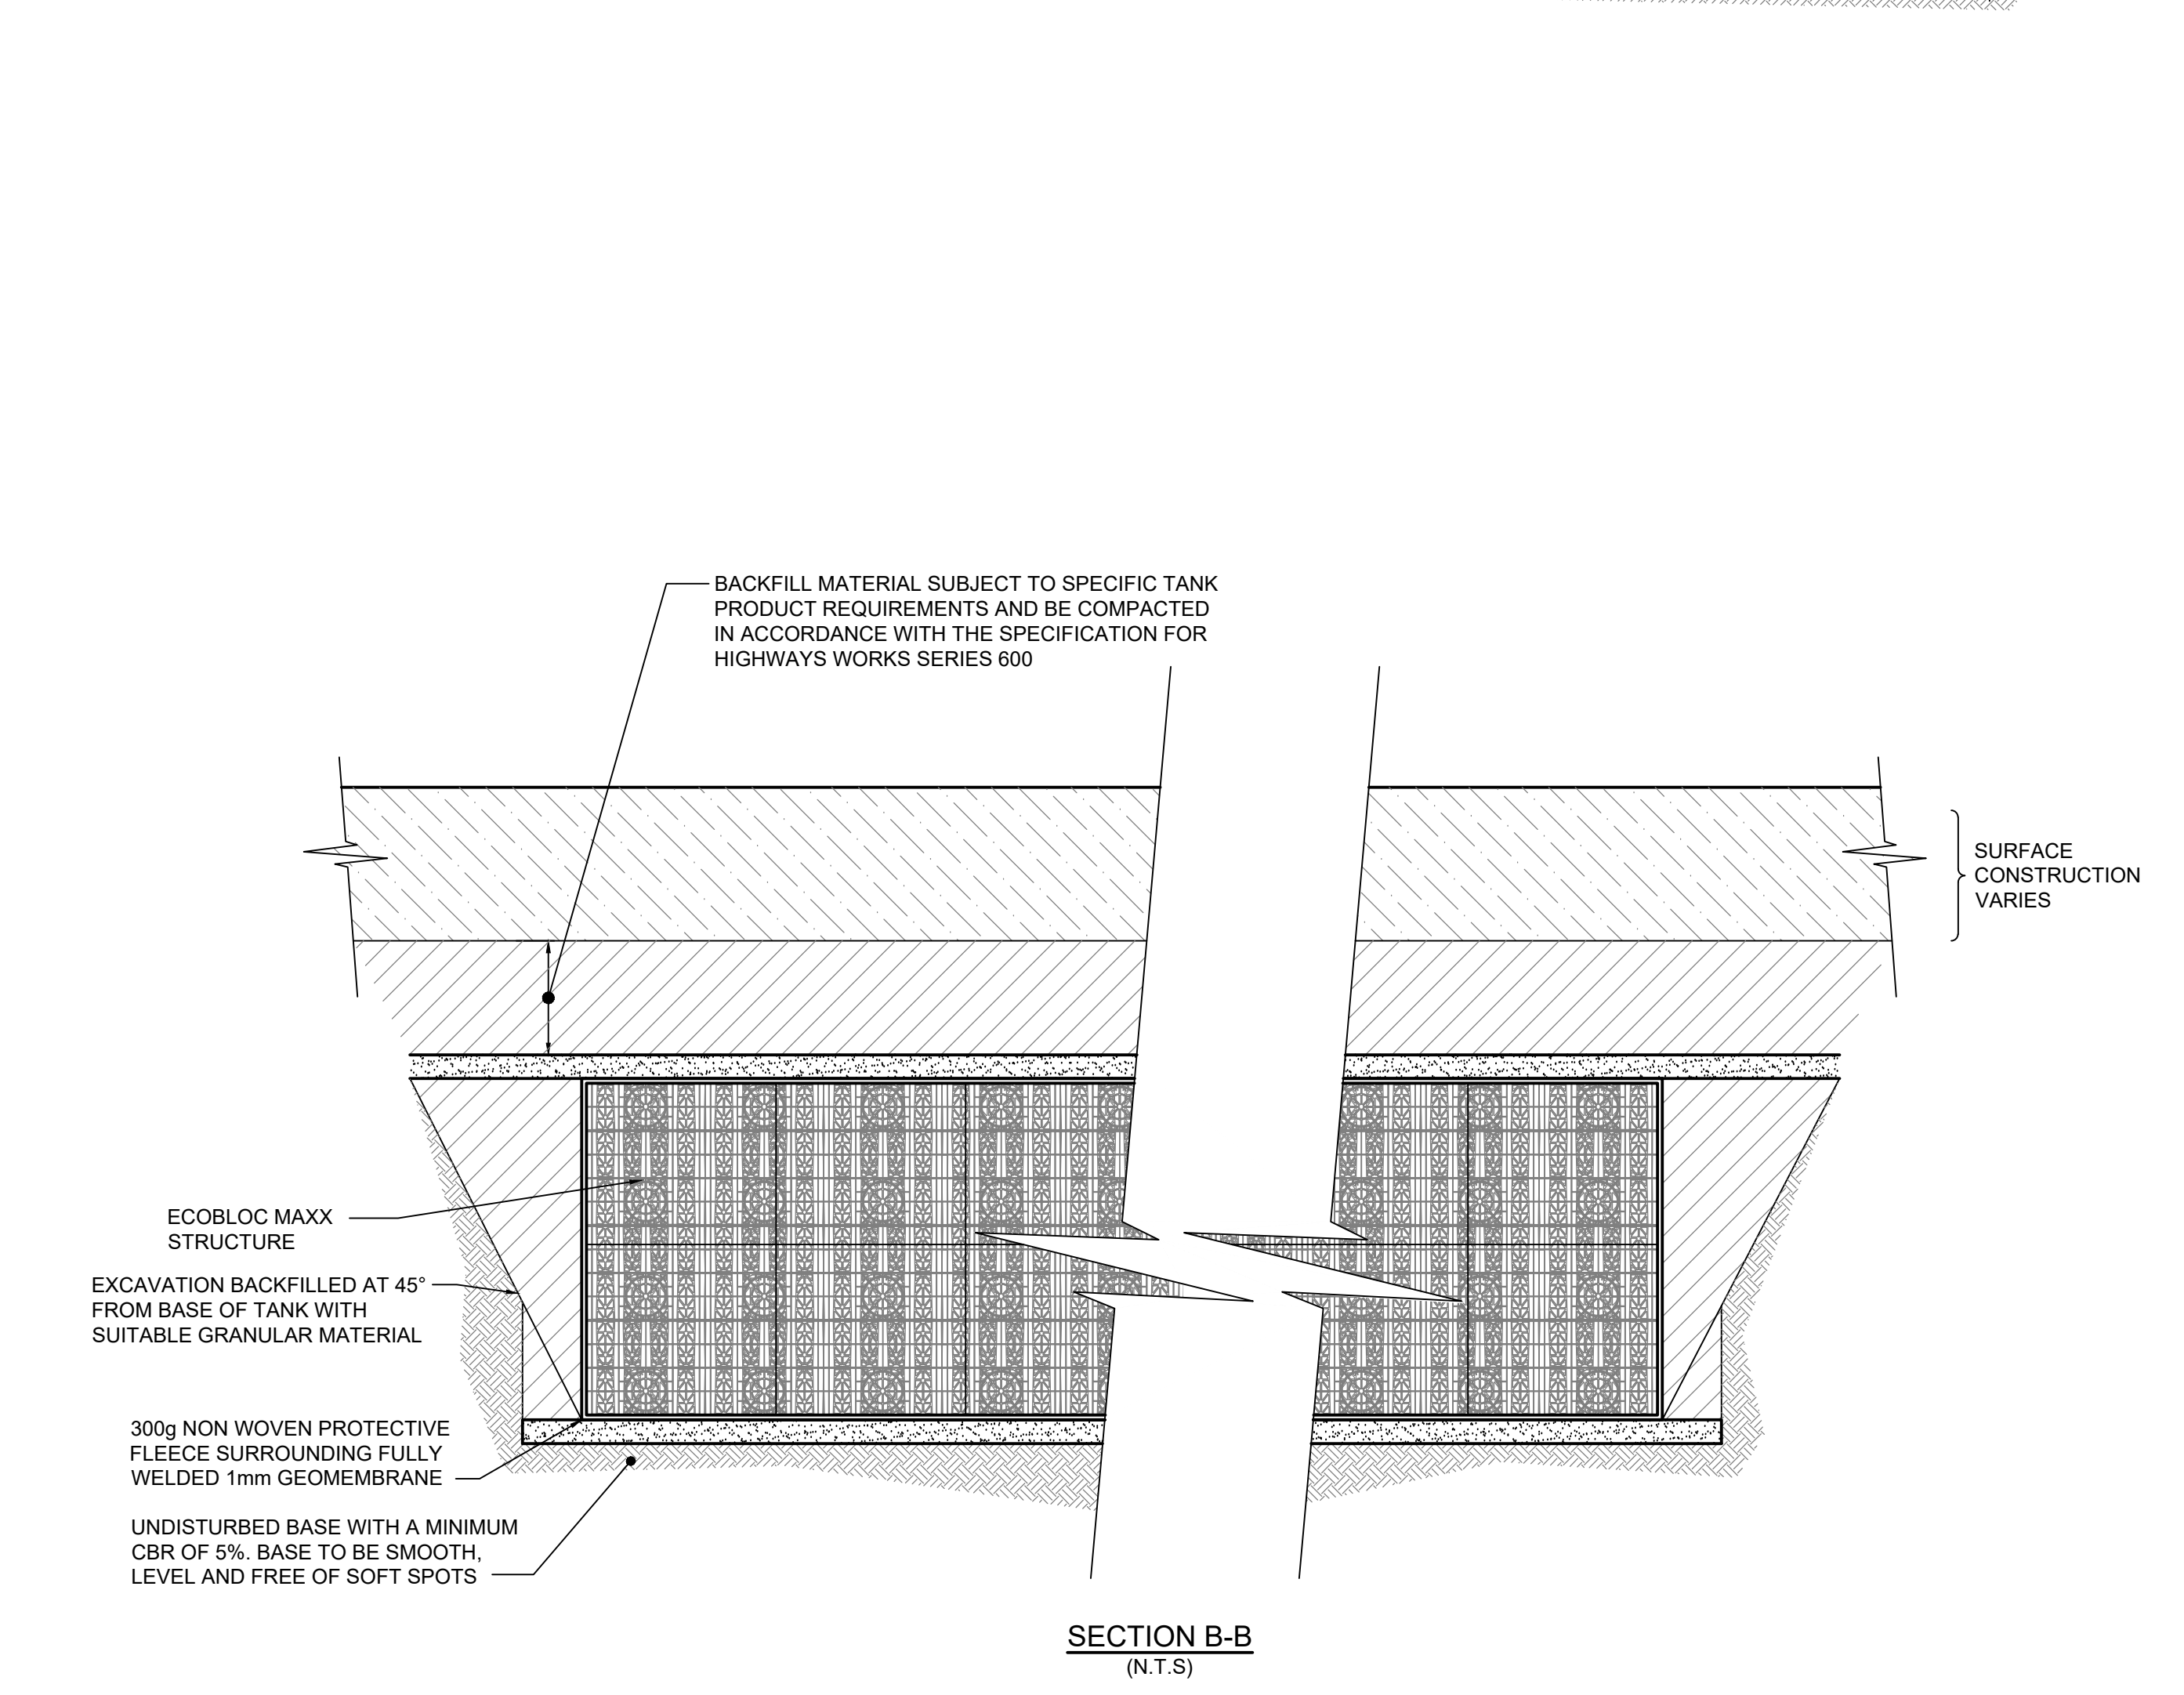

NOTE
TANK PRODUCT USED MUST BE SUITABLE FOR THE LOADING CONDITIONS EXPECTED TO BE ENCOUNTERED DURING THE LIFETIME OF THE SCHEME FOR BOTH LONG-TERM AND SHORT-TERM VERTICAL AND LATERAL LOADING CAPABILITY. TANK PRODUCT TO BE REVIEWED WITH DESIGN ENGINEER BEFORE FINAL SELECTION.

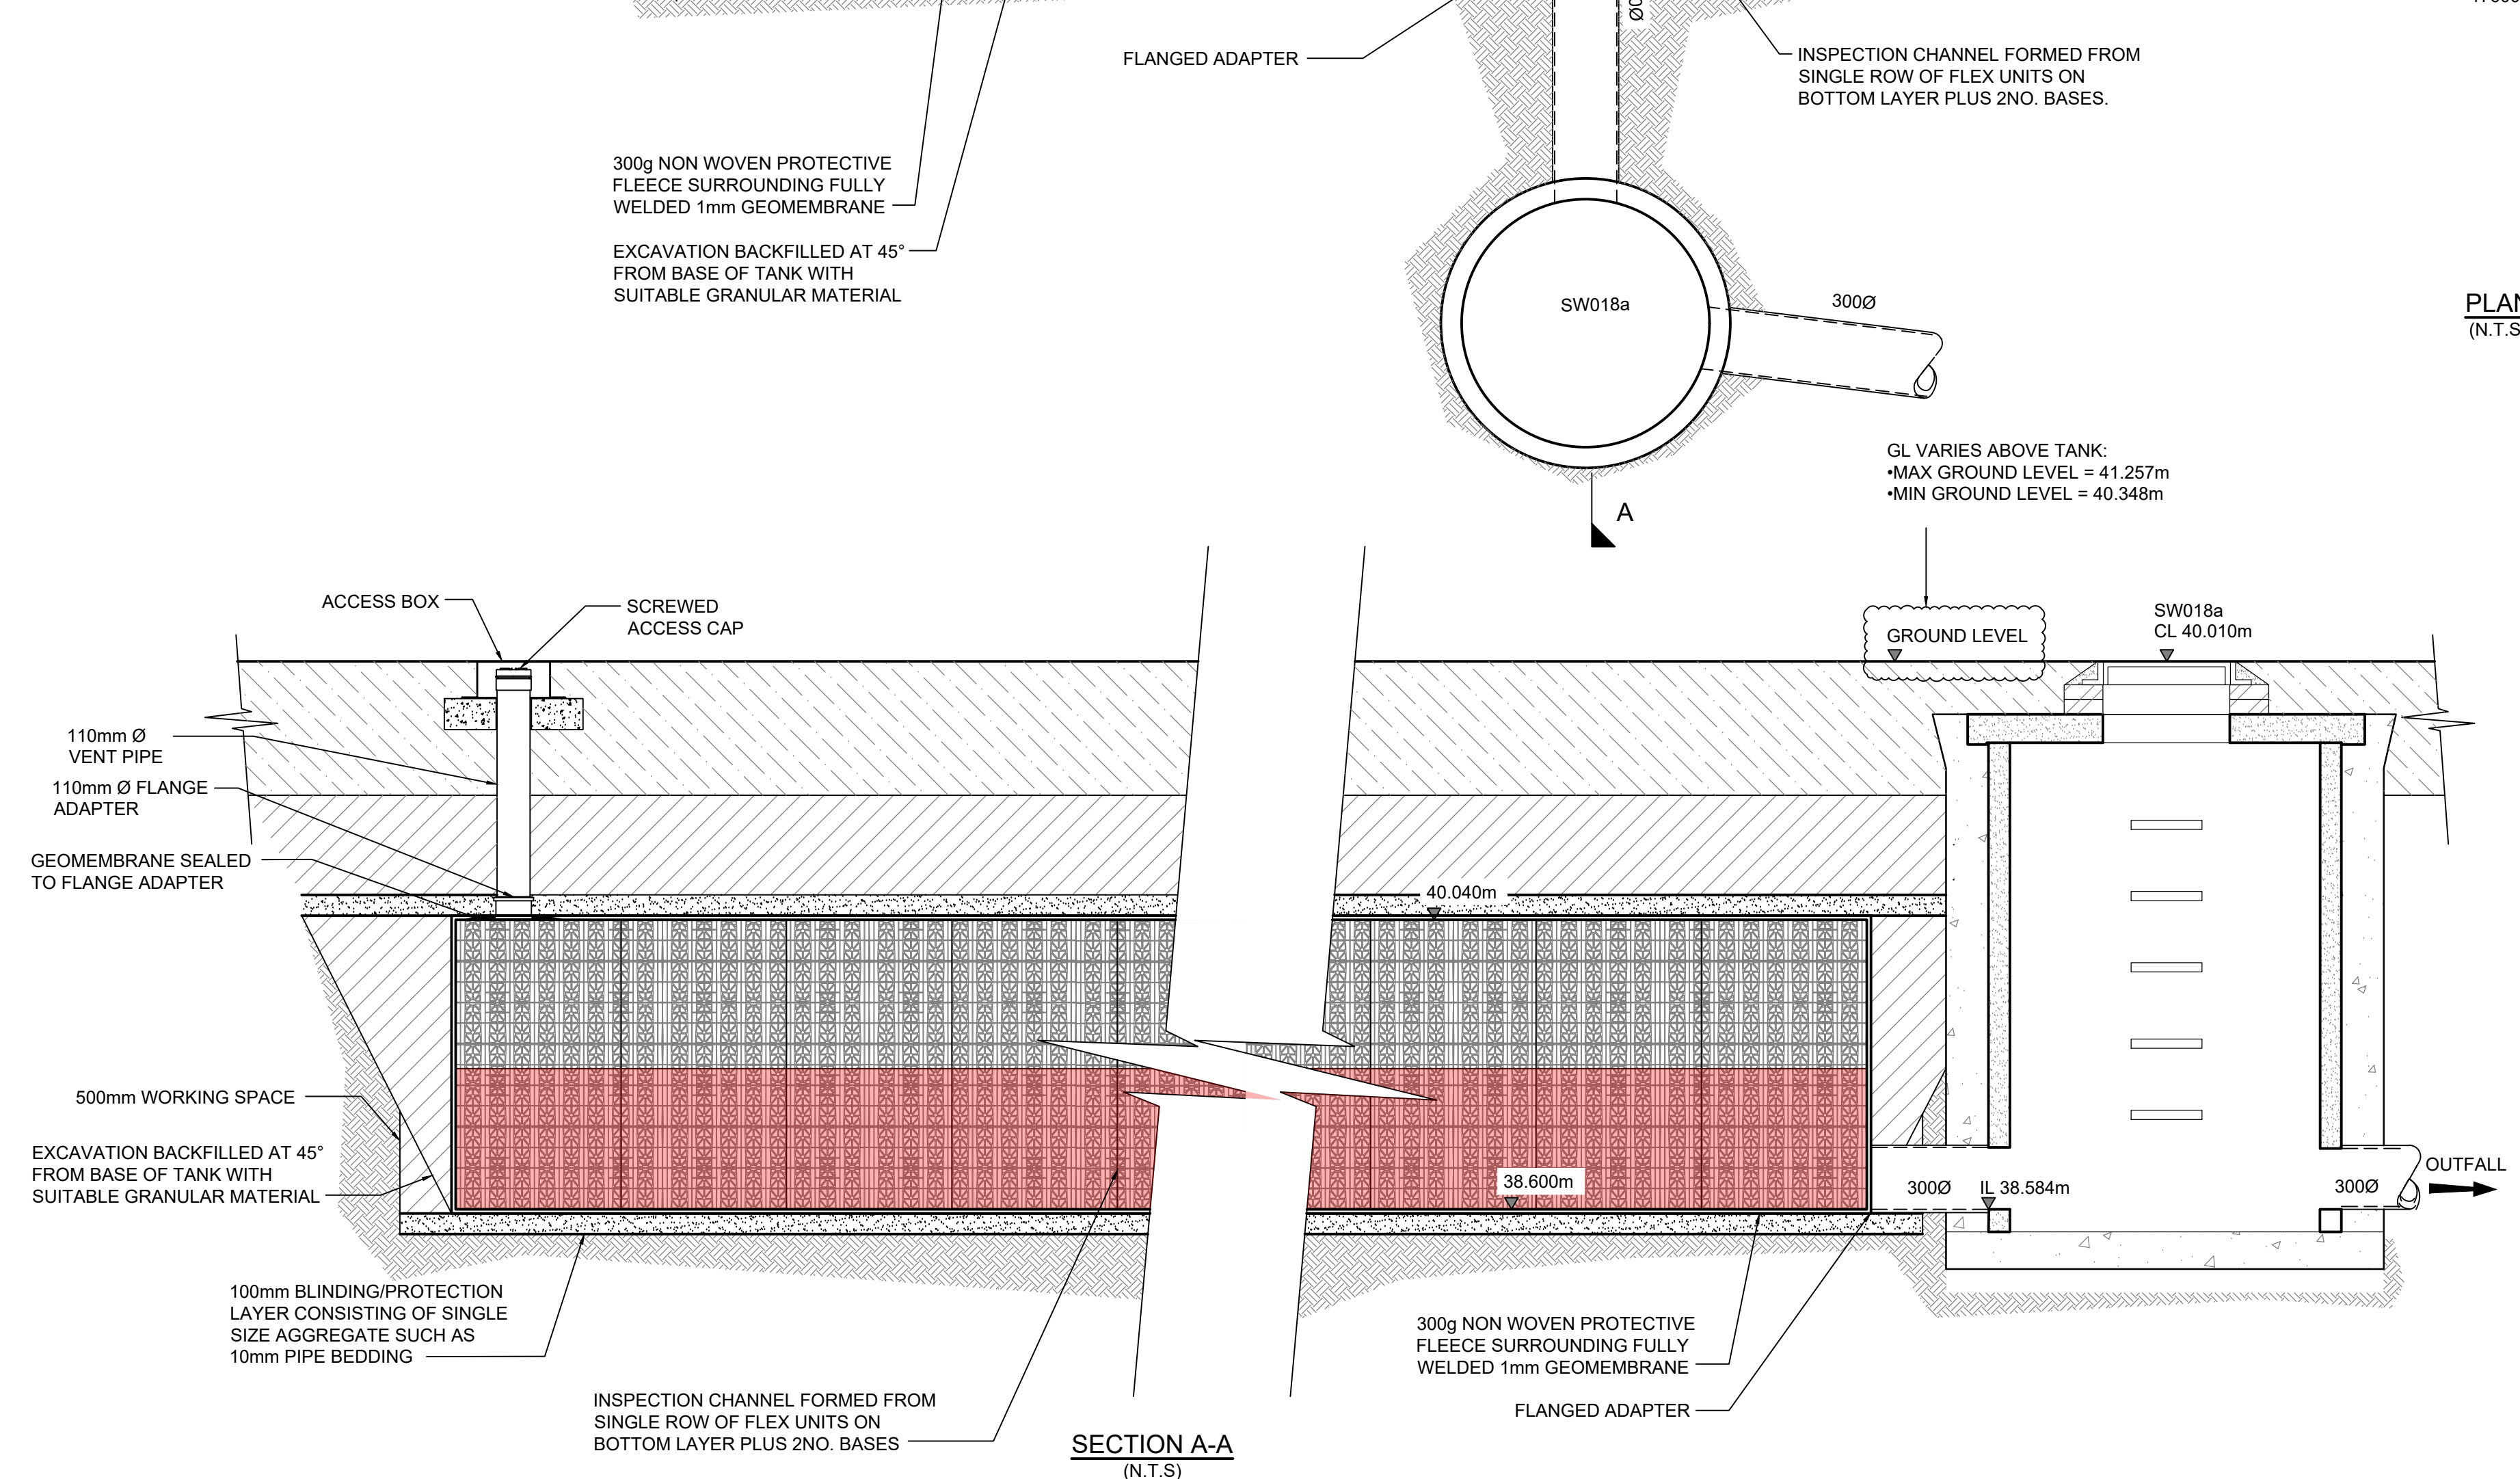

GRAF ECOBLOC MAXX SURFACE WATER ATTENUATION TANK 4 DETAIL
N.T.S.

- NOTES**
1. TO BE READ IN CONJUNCTION WITH ALL RELEVANT KENNEDY REDFORD DRAWINGS AND SPECIFICATION.
 2. TO BE READ IN CONJUNCTION WITH EXTERNAL ARCHITECTURAL, MEP, AND LANDSCAPE DESIGN DRAWINGS.
 3. ALL DIMENSIONS ARE IN mm UNLESS STATED OTHERWISE.
 4. ANY DISCREPANCIES IN THE DESIGN INFORMATION OR CONDITIONS FOUND ON SITE SHOULD BE RAISED TO THE ENGINEER IMMEDIATELY.
 5. PRIVATE DRAINS TO BE CONSTRUCTED IN ACCORDANCE WITH BUILDING REGULATIONS.
 6. NO CONNECTION TO BE MADE TO THE PUBLIC SEWER UNTIL APPROVAL HAS BEEN RECEIVED FROM THE UNITED UTILITIES AND MANCHESTER CITY COUNCIL.
 7. REFER TO THE MANUFACTURER'S INSTALLATION GUIDANCE FOR ALL SPECIFIED PRODUCTS.

CD1	29.04.26	CONSTRUCTION ISSUE	SW-V J.H. P.V.
REV	DATE	DESCRIPTION	DRN CHN APP
© This drawing is the property of Kennedy Redford Limited and the information can only be reproduced with their prior permission.			
Kennedy Redford MANAGING VISION			
CLIENT			
GRAHAM			
PROJECT NAME			
UoM RESIDENCES DBFO			
DRAWING TITLE			
TANK DETAILS			
SHEET 3			
DATE	SCALE	SHEET SIZE	REV
29.04.26	AS SHOWN	A0	C01
DRAWING STATUS			
FOR CONSTRUCTION			
DRAWING NUMBER			
UMRF - KRD - XX - XX - DR - C - 00547			