



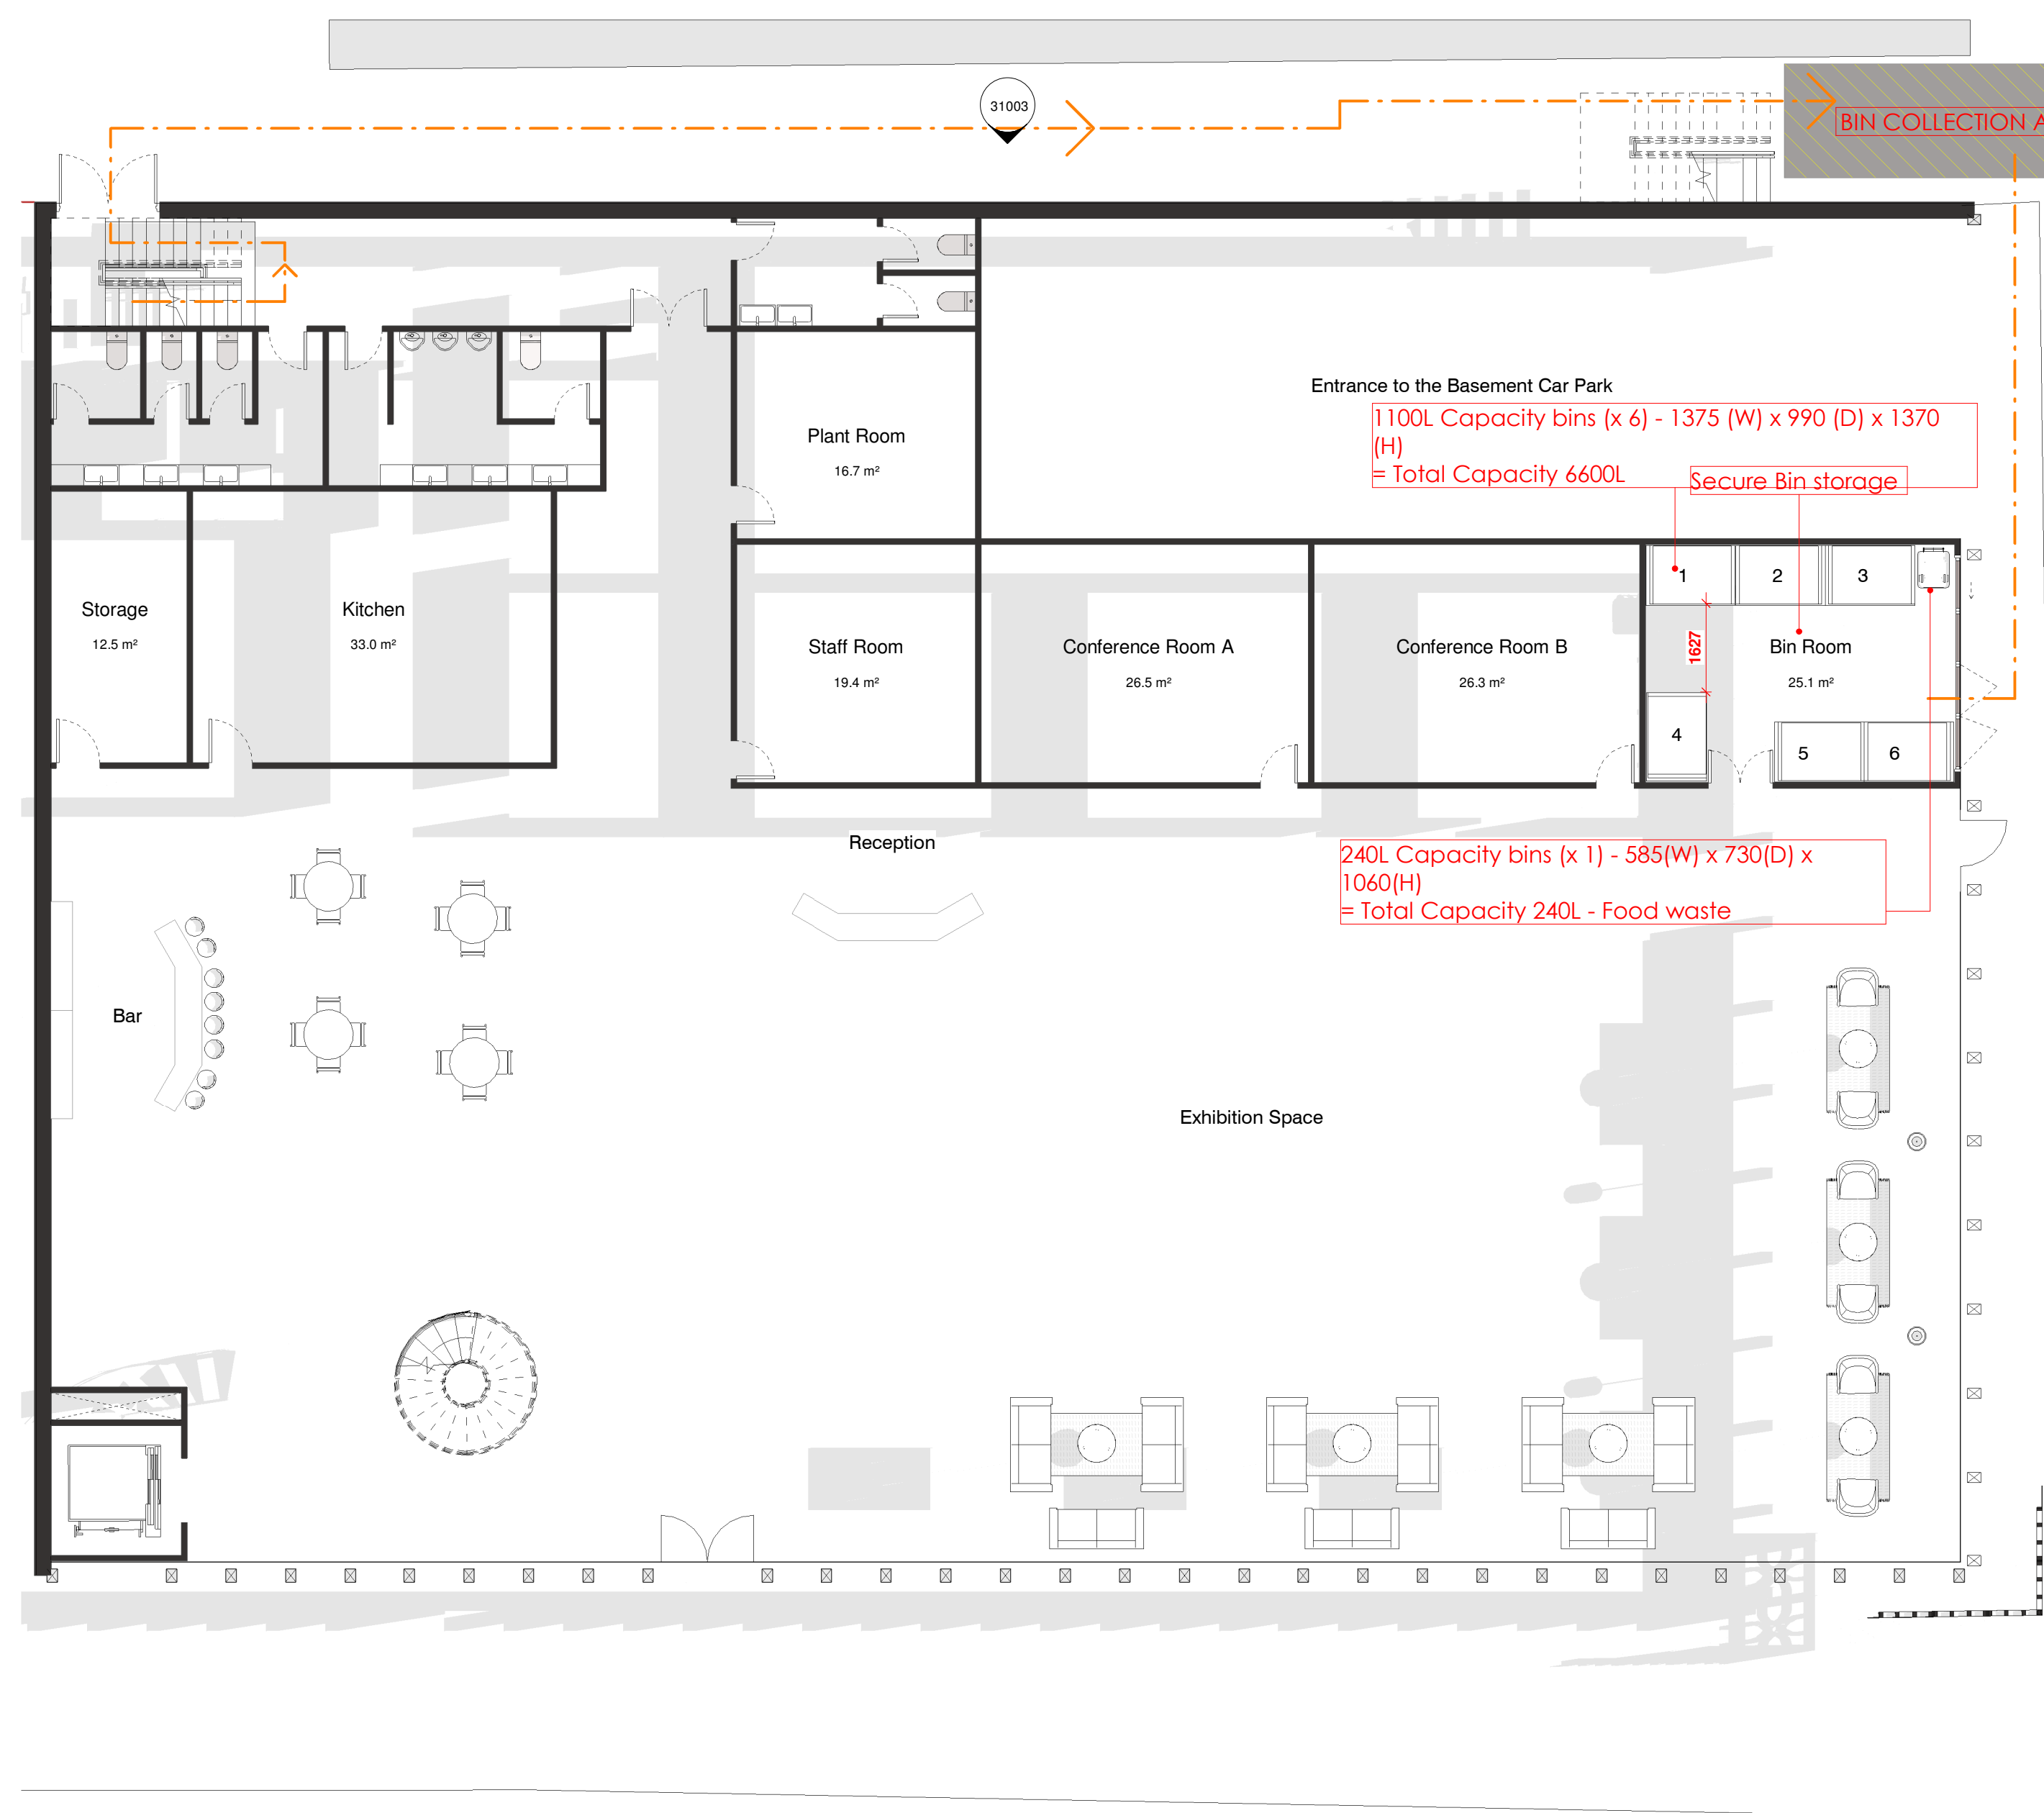

1 Waste Management Plan
1 : 100

3 1/F Floor Waste Plan
1 : 100

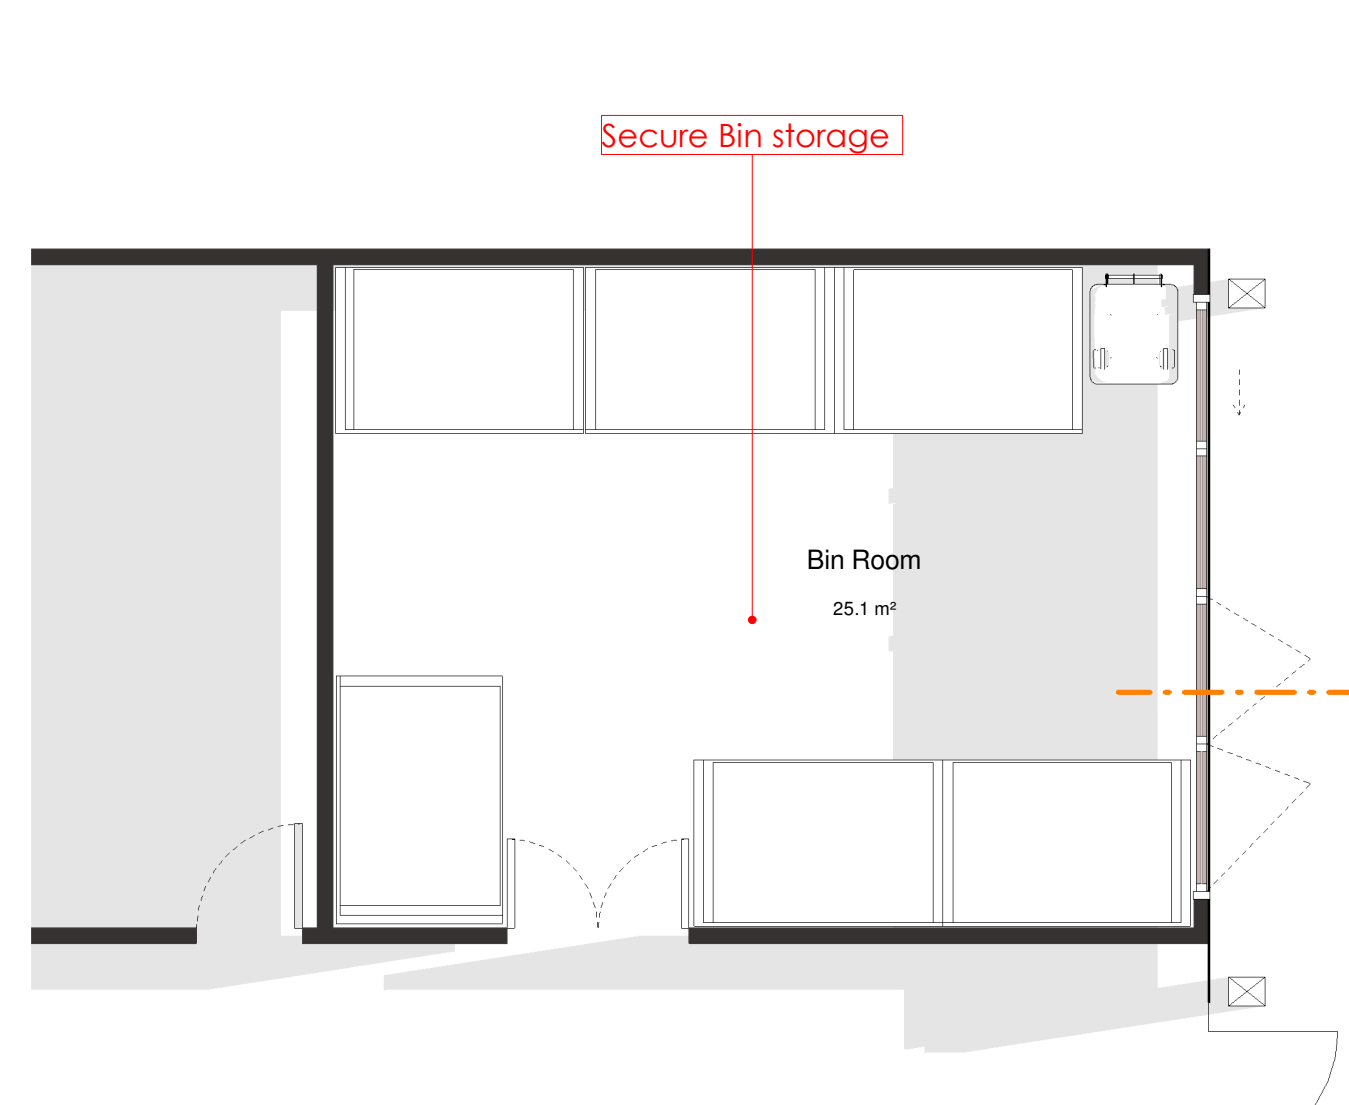

2 Bin Store Plan
1 : 50

WASTE COLLECTION ARRANGEMENTS (COMMERCIAL / TRADE WASTE)

1. Waste and recycling will be stored within the secure bin room as shown.
2. Commercial waste collections will be undertaken by a licensed trade waste contractor (to be appointed by the building operator) in accordance with Duty of Care requirements.
3. Bins will be managed by building staff/FM, presented to the collection point only at agreed collection times and returned immediately after collection. No bins will be stored on the public highway.
4. Contractor vehicle will stop at the designated Bin Collection Area / collection point shown; bins will be moved via the bin collection route/access indicated on plan.

B Planning Amendments 15/01/26
Rev Description By Date

MUSE
Architects

PROJECT: Cheetham Hill Road
Waste Management Plan

DRAWING TITLE: Planning
DRAWING STATUS: OKJ I CHECKED: MM
APPROVED: MM I DATE: 15/01/26
SCALE: 111_31013 B REV: (A1)