SIGN 1
1no. FOLDED ALUMINIUM FASCIA FINISHED IN GREEN WIT BUILT UP RIMLESS LETTERS IN YELLOW AND WHITE TO FACE - COMPLETE WITH FULL BACK TRAY AND SUPPORTS INTERNALLY ILLUMINATED WITH WHITE LED - MAX CDM2 450





Day View




Night View

Light design report :

Internally illuminated LED letters
Cool White 6000k LEDs - 100w Driver
Maximum luminance of 450 cd/m²
No measurable light spill beyond the site boundary
Compliance with local planning guidance

SIGN 1

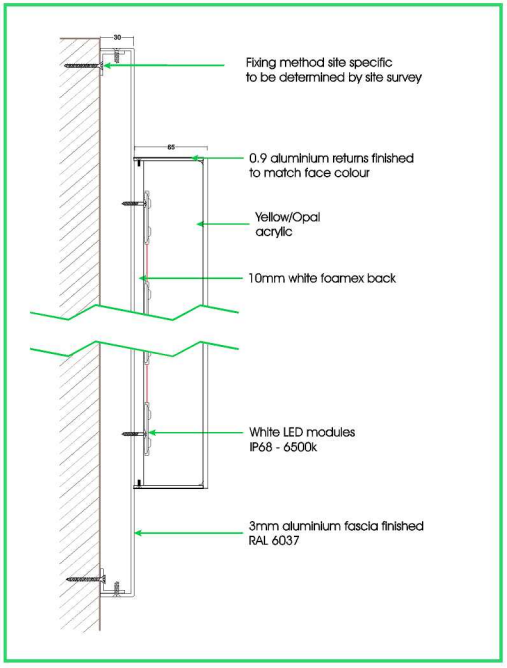

envirosigns
Enviro Signs Ltd
Unit B1 The Seedbed Centre, Severalls Industrial Estate, Colchester, Essex, CO4 9HT
01206 845 515
info@envirosignsltd.co.uk
www.envirosignsltd.co.uk

Drawing no: D01

Address:42 Hulme High Street, M15 5JP

Scale: NTS

All content copyright envirosigns limited.
The drawing & information contained may not be copied or used without prior consent from envirosigns ltd.

Do not manufacture to these sizes.
Contractors must verify dimensions on site prior to manufacture.