

Q:\3201-3250\3232-01 Storage World, Ambrose Street\Dwgs\CAD\3232-01-ATR02A + ATR03B SPA.dwg

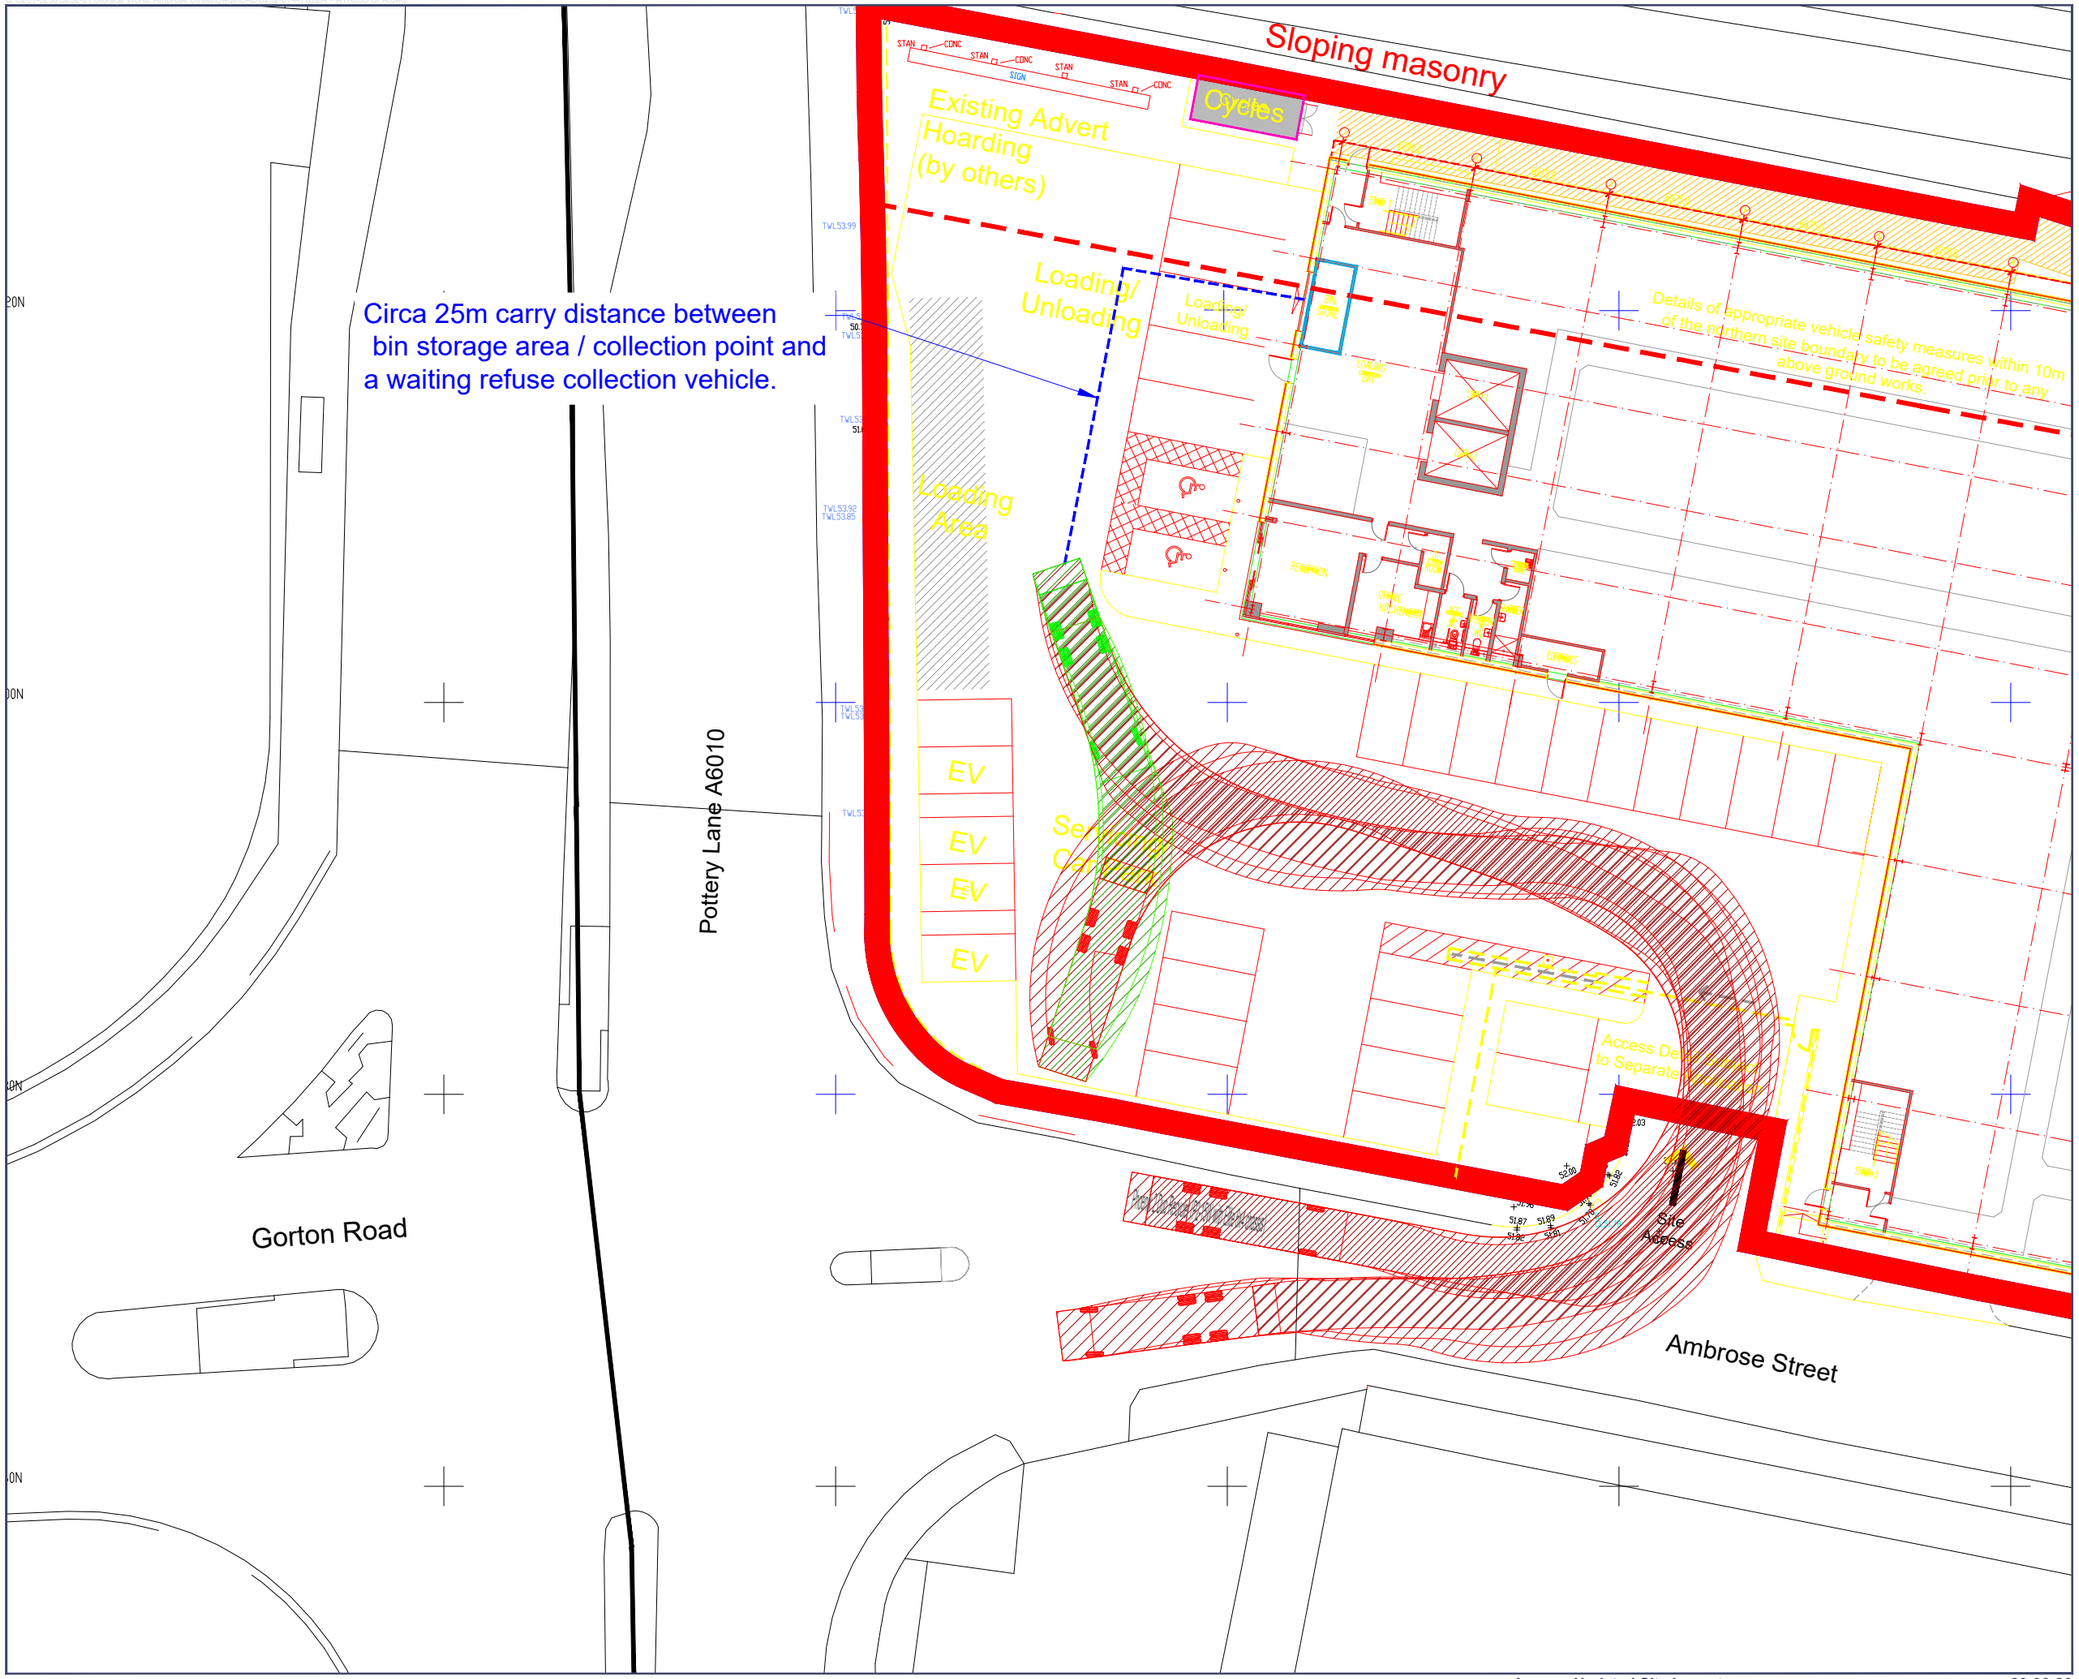

Site Boundary

Design Vehicle

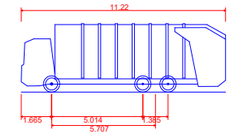

Phoenix 2 Duo Recycler (P2-15W with Elite 6x4 chassis)

Overall Length	11.220m
Overall Width	2.530m
Overall Body Height	3.756m
Min Body Ground Clearance	0.309m
Track Width	2.530m
Lock to lock time	4.00s
Kerb to Kerb Turning Radius	11.550m

This drawing is the copyright of AXIS P.E.D Limited and may not be loaned, copied or reproduced in any way - or used for any offer, quote, tender or construction purposes without written consent of the company to do so. Follow any figured dimensions - do not scale for construction purposes. If in doubt ask.

© Crown copyright and database rights 2026 Ordnance Survey AC0000808122

N

revision: **A** desc: **Updated Site Layout** date: **23-06-26**

0 10 20 30 40 50m

0344 8700 007
axis.co.uk

Client
Storage World Self Storage and Workspace LLP

Project
Storage World , Ambrose Street

Drawing Title
Refuse Collection Arrangements

Scale: **1:500 @A3**
Status: **Preliminary**
Date: **21-12-22**
Drawn: **ES**
Checked: **AB**
Dwg no: **3232-01-ATR02**
Rev: **A**