VERTICAL BAR FENCING

STANDARD:

BS 1722 Part 9 (mild steel vertical bar fencing).

FENCE CONSTRUCTION:

Posts:

- Square hollow section (SHS) steel posts, typically 80 × 80 mm, wall thickness 3–4 mm.
- Spaced at no less than 3.0 m centres.

Rails:

- Top and bottom rails. Square hollow section (SHS), typically 80 × 80 mm.

Vertical Bars:

- SHS spaced at 125mm centres
- Recommended: 25 × 25 mm SHS

Height:

- As per drawing.

Finish:

- Hot-dip galvanised to BS EN ISO 1461 and polyester powdercoated (min. 100 microns).

Colours:


- RAL 7008 KHAKI GREY Including fixings.


Installation:

- To podium deck may require extended leg clearance.

Note:

- Posts and fixings to be suitable for podium deck build-up and waterproofing.

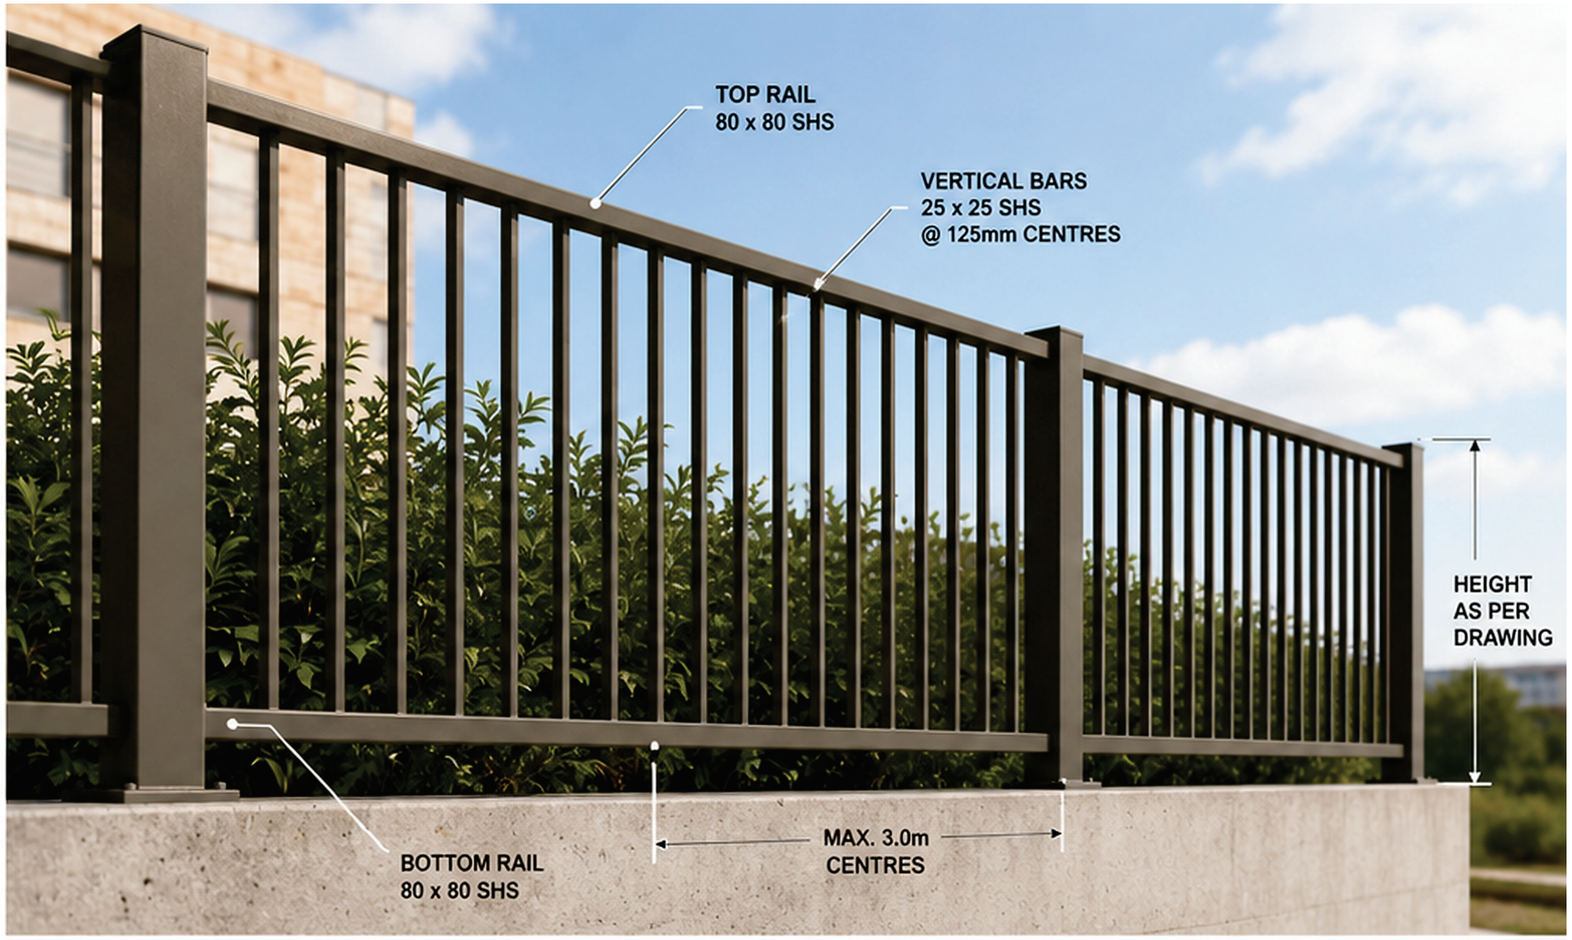


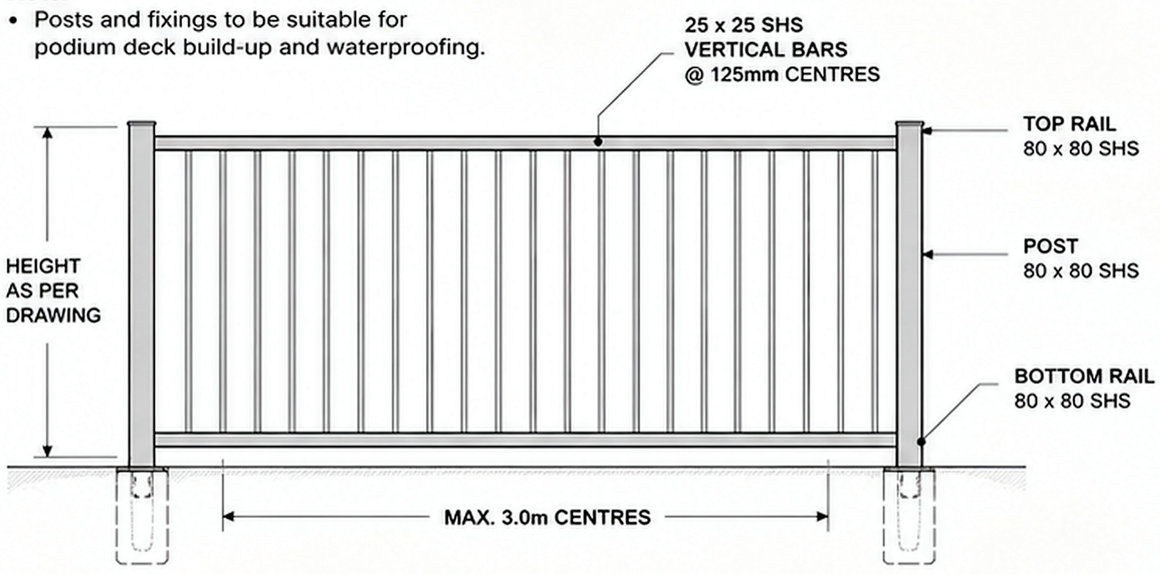

NOTE: Posts and fixings to be suitable for podium deck build-up and waterproofing.

Hot-dip galvanised to BS EN ISO 1461 and polyester powdercoated (min. 100 microns).

SECTION THROUGH POST

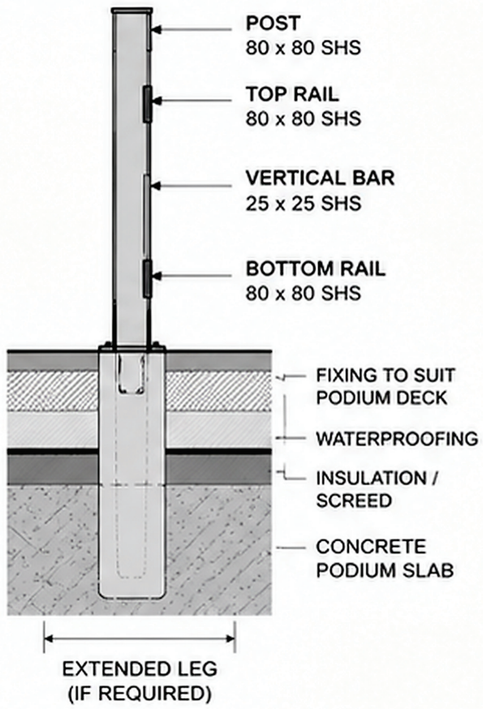

COLOUR



RAL 7008
KHAKI GREY

TYPICAL DETAIL

