
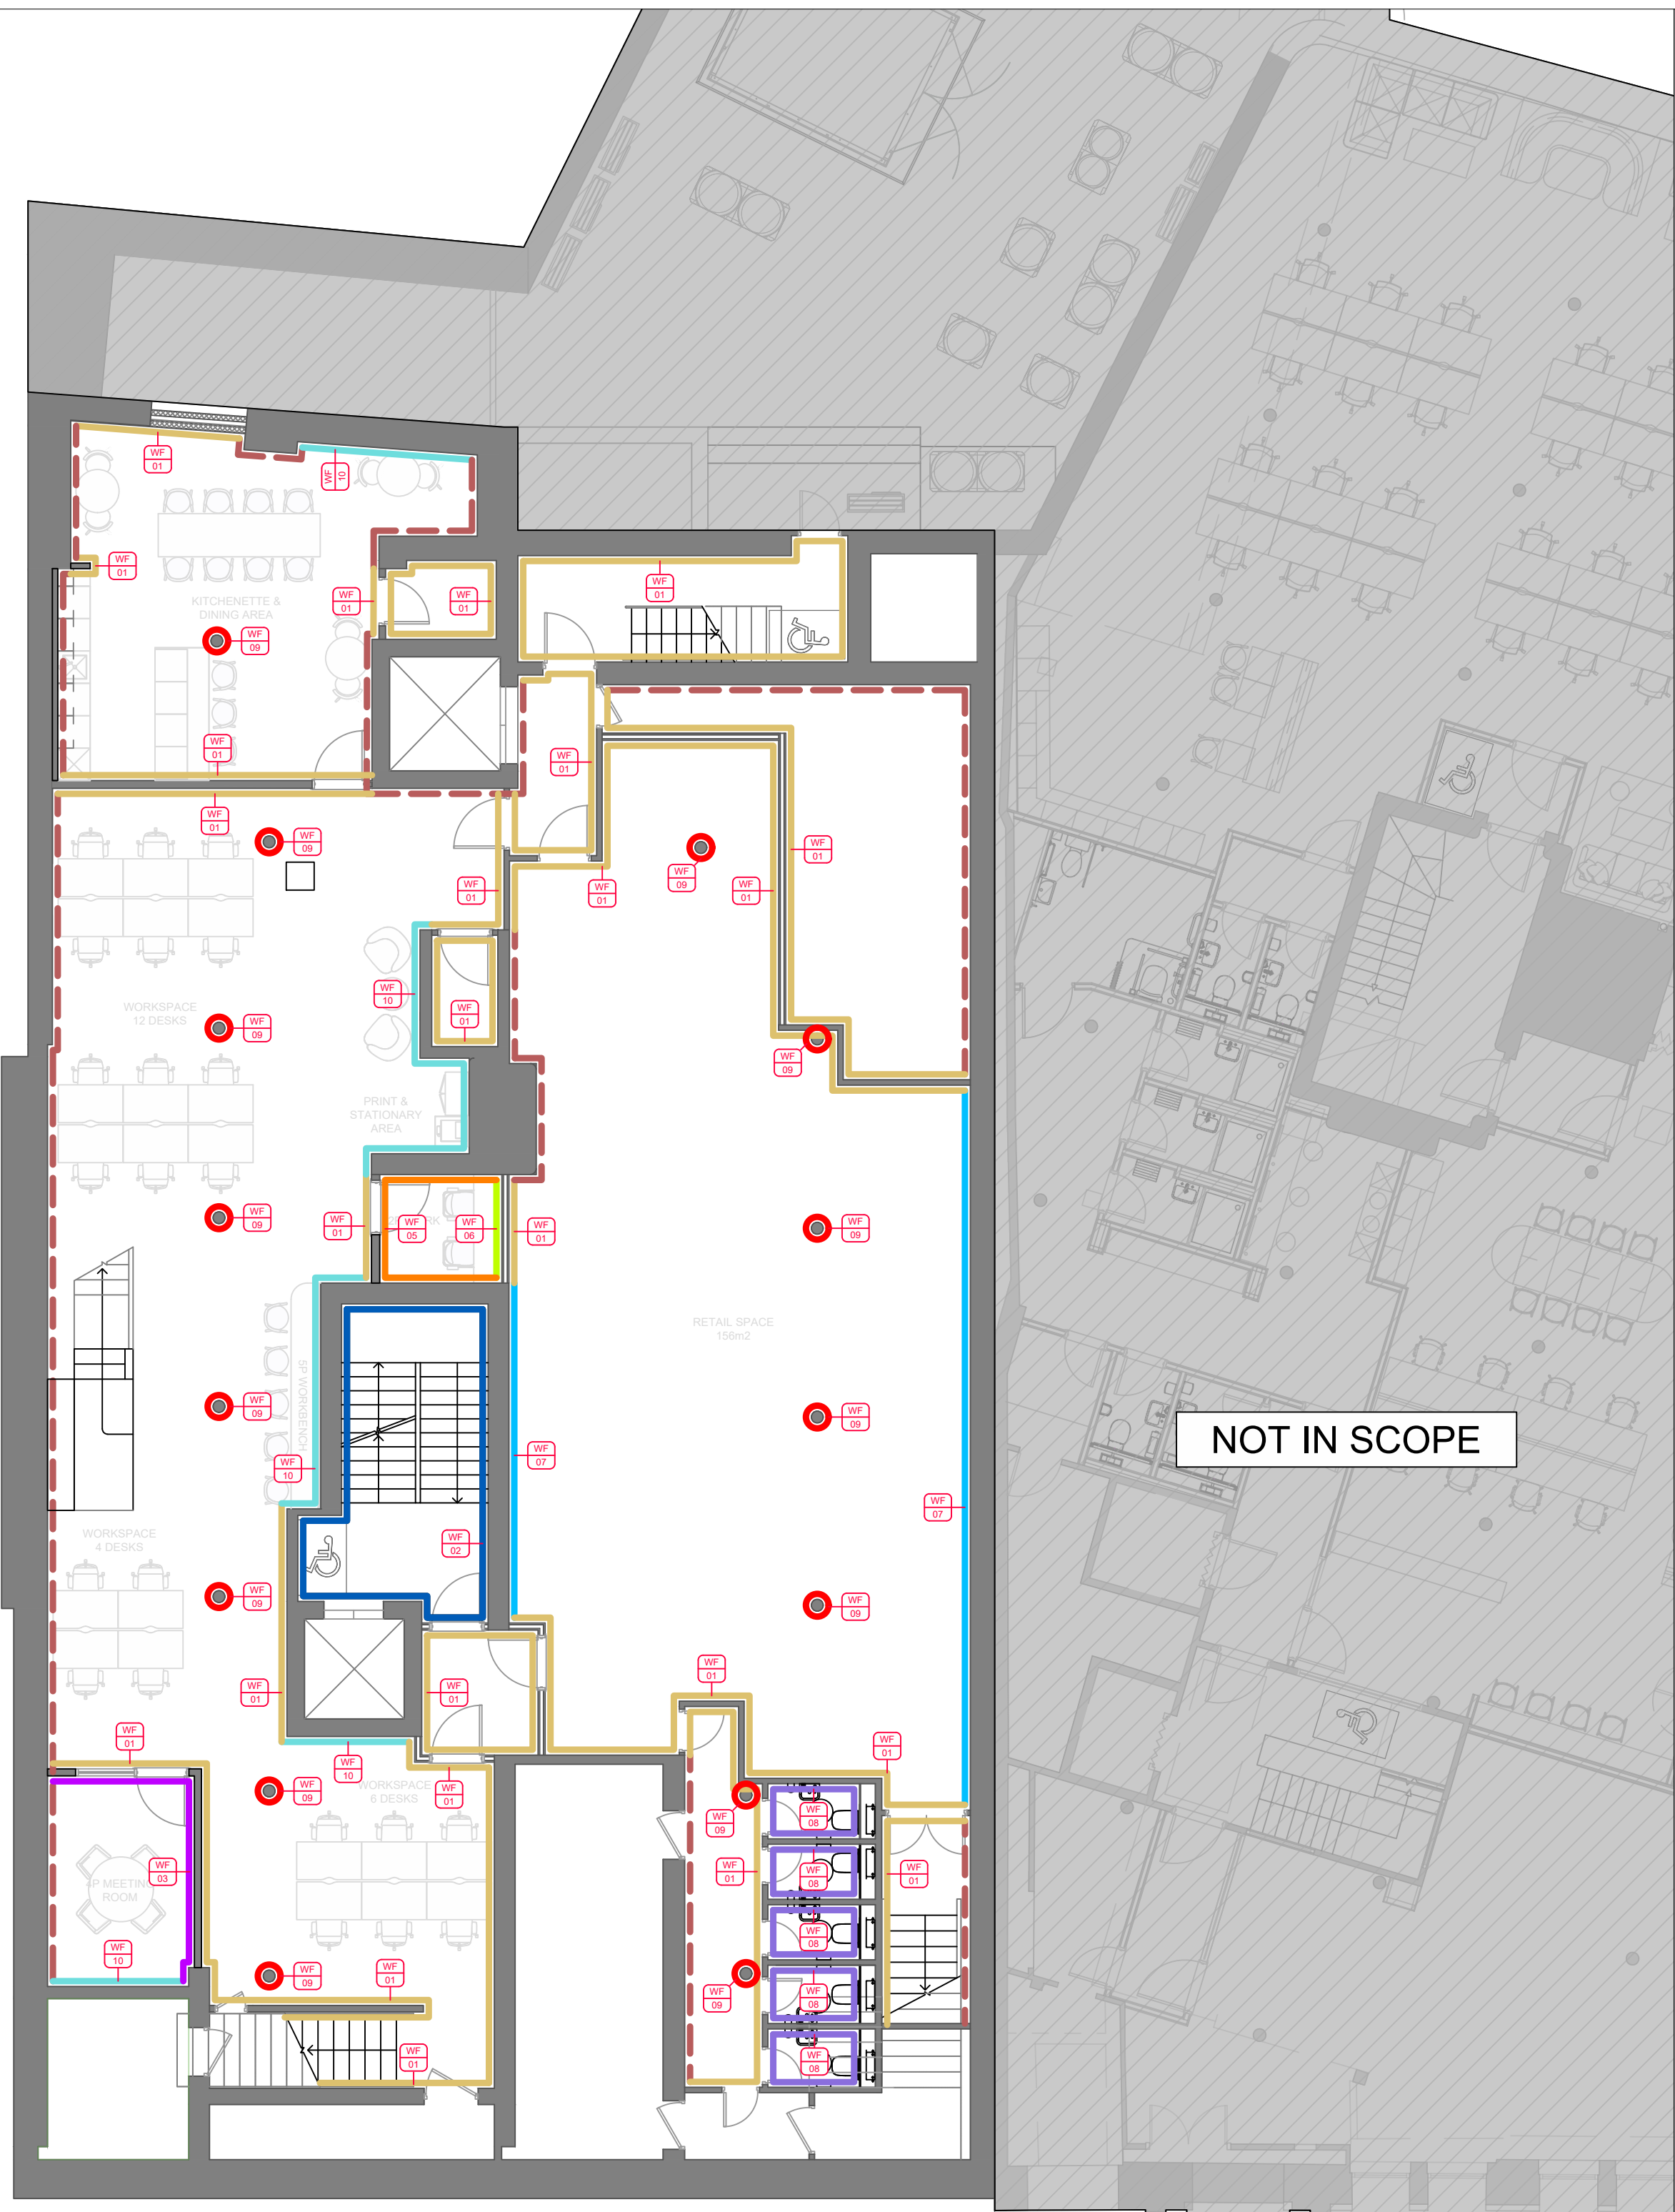


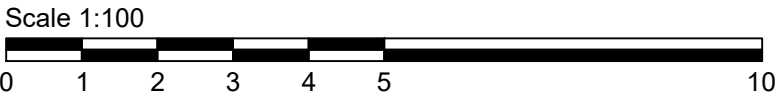

WALL FINISHES LEGEND

- Existing exposed brickwork walls.
- Existing tiled walls in white finish to be retained.
- WF01
Type: Wall Paint
Manufacturer: Crown Trade
Product / Range: Clean Extreme
Colour: To Match Farrow & Ball, Shadow White
- WF02
Type: Wall Paint
Manufacturer: Crown Trade
Product / Range: Clean Extreme
Colour: M7090X
- WF03
Type: Wall Paint
Manufacturer: Crown Trade
Product / Range: Clean Extreme
Colour: H7081J
- WF04
Type: Wall Paint
Manufacturer: Crown Trade
Product / Range: Clean Extreme
Colour: To Match Farrow & Ball, Shadow White
- Existing brickwork wall to be retained and painted to match the height of the existing finish.
- WF05
Type: Wall Paint
Manufacturer: Crown Trade
Product / Range: Clean Extreme
Colour: B0371G
- WF06
Type: Acoustic Panelling
Manufacturer: Autex
Product / Range: Cube
Colour: Caspian
- WF07
Type: Existing Brickwork Wall & Wall Paint
Manufacturer: Crown Trade
Product / Range: Clean Extreme
Colour: To Match Farrow & Ball, Shadow White
- Existing painted brick walls to be repainted to match existing finish height.
- WF08
Existing wall tiles to be painted.

Type: Wall Paint
Manufacturer: Crown Trade
Product / Range: Clean Extreme
Colour: To Match Farrow & Ball, Shadow White
- WF09
Type: Intumescent Paint
Manufacturer: TBC
Product / Range: TBC
Colour: To Match Farrow & Ball, Off Black
- WF10
Type: Existing Brickwork Wall & Wall Paint
Manufacturer: Crown Trade
Product / Range: Clean Extreme
Colour: To Match Farrow & Ball, Shadow White
- Existing brickwork wall to be retained and painted to match the height of the existing finish with exposed brickwork above.

P02	CHANGES TO SUIT EXISTING SITE CONDITIONS	18.06.26
P01	FIRST ISSUE	05.05.26
REV	DESCRIPTION	DATE



CubicWorks

CUBICWORKS LTD, A COMPANY REGISTERED IN ENGLAND & WALES,
REGISTRATION NUMBER 12154582

PROPOSED

PROJECT MANAGER:	DATE:
S.A.	18.06.26

DRAWING ADDRESS:
PORTLAND STREET 113-115
MANCHESTER

DRAWING TITLE:
LOWER GROUND FLOOR - WALL FINISHES

DRAWING NO:
XXXX-CW-PS-LG-DR-I-7001-P02

PROJ. NO:	ORIGINATOR	SCALE:	REV:
XXXX	A.T.	1:100@A2	P02

SUITABILITY:
S3 SUITABLE FOR REVIEW AND COMMENT