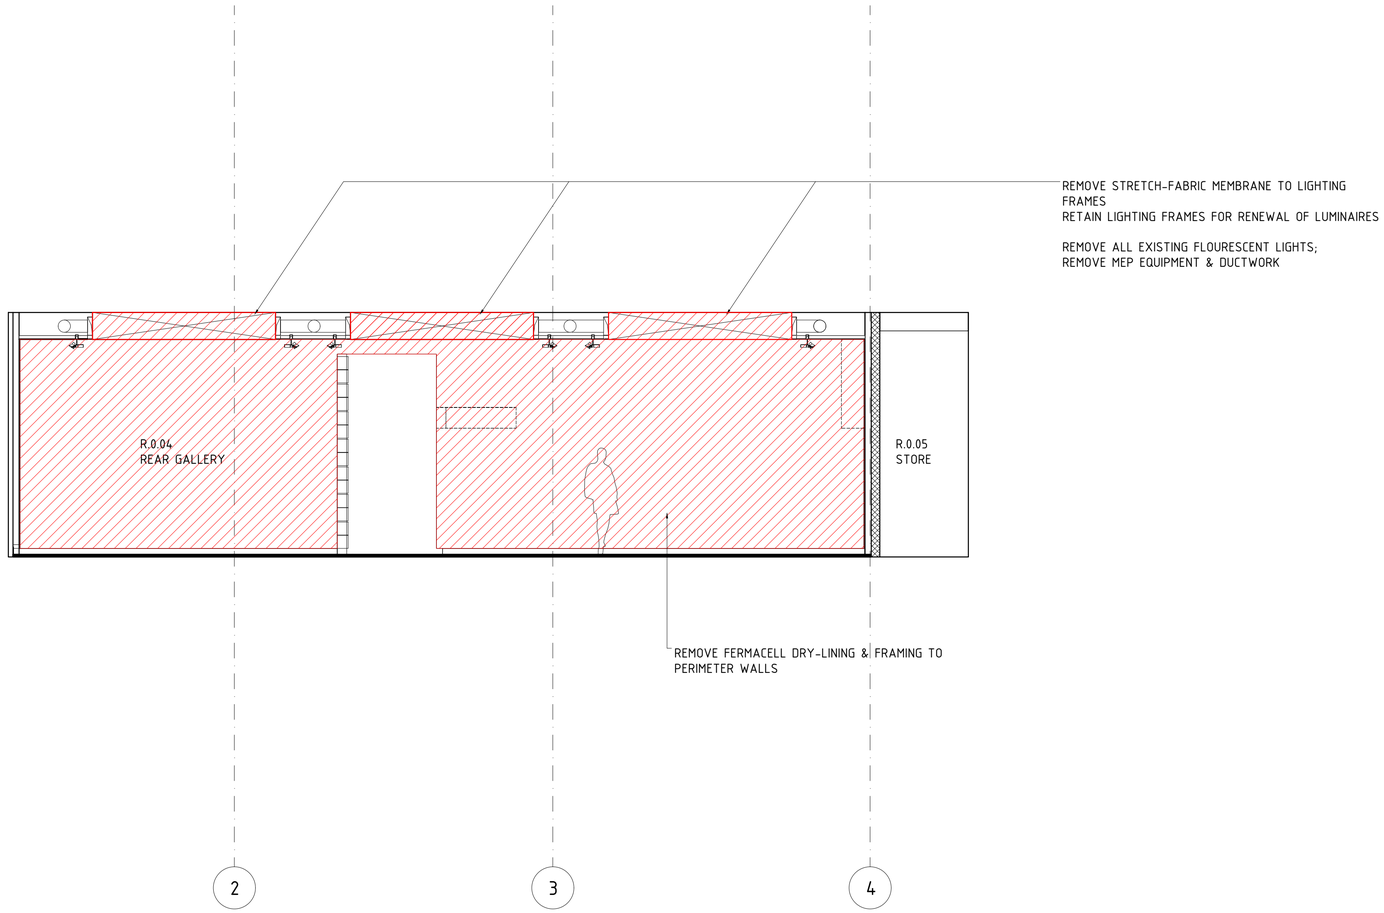


0m 1m 5m

© London Studio Architecture Ltd

GENERAL NOTES

This drawing is for information only
Do not scale from drawing
All dimensions & levels to be checked on site
Any discrepancies to be reported to the Architect

DRAWING NOTES


ALL LAYOUTS & DIMENSIONS BASED ON RECORD DRAWINGS, NOT FROM MEASURED SURVEY - INACCURACIES / DISCREPANCIES MAY OCCUR.

REFER TO CONSULTANT INFORMATION FOR;
- STRUCTURAL ENGINEERING
- UTILITIES
- MEP SERVICES
- SECURITY SYSTEMS
- IT & COMMS

DEMOLITION/ STRIP-OUT

-	date	-

revision notes

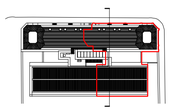

LONDON STUDIO ARCHITECTURE

07788 788198

www.londonstudioarchitecture.com

project

ESEA CONTEMPORARY

title

DEMOLITION/ ALTERATION SECTION C

.

status

FOR INFORMATION

scale	date
1:50@A1/1:100@A3	01.Jun.2026

dwg. no.	rev.
LSA/079/PA/D/133	-