

STUDIO OL3
ARCHITECTURAL DESIGN

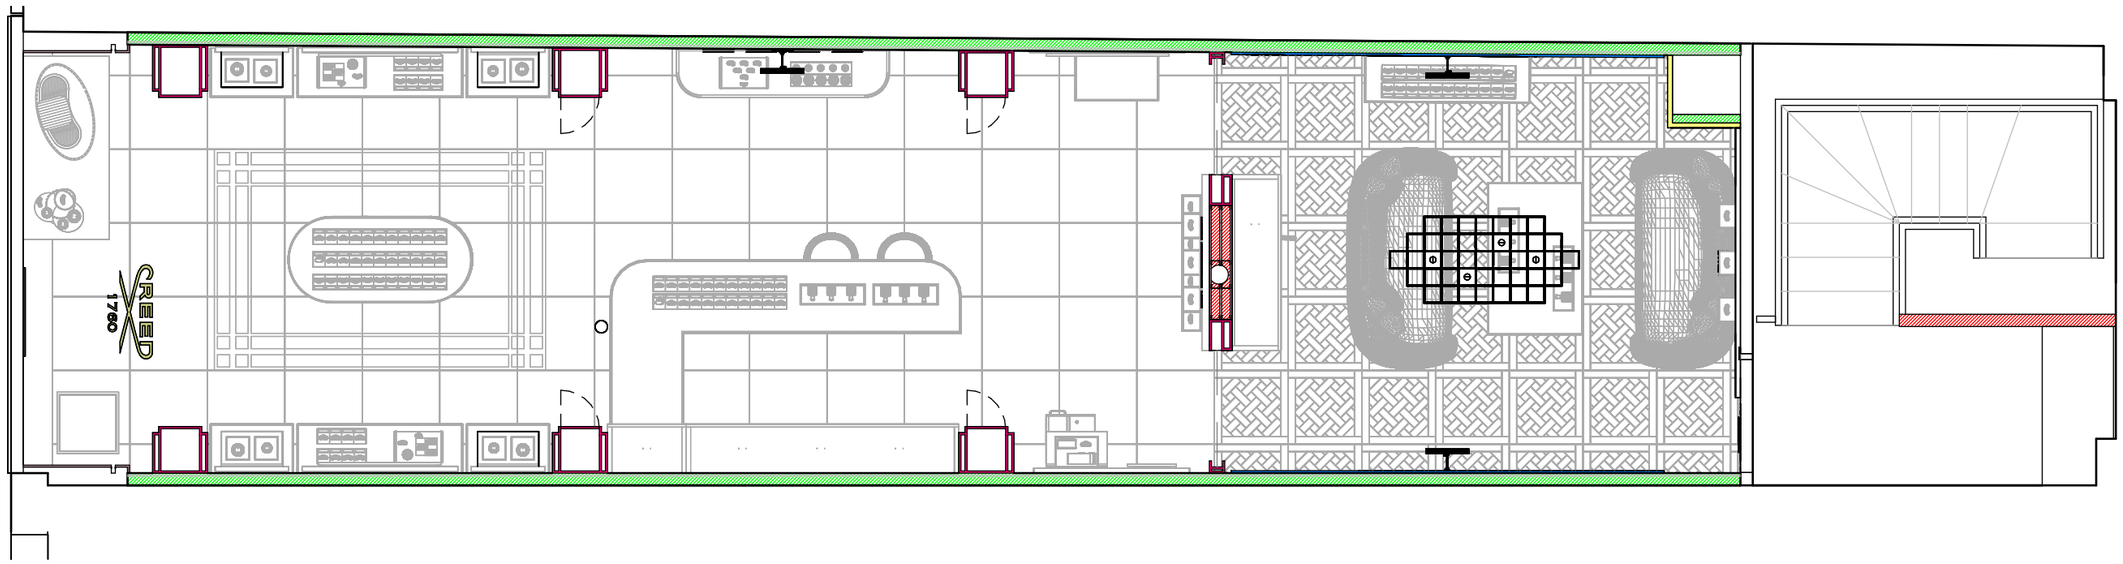

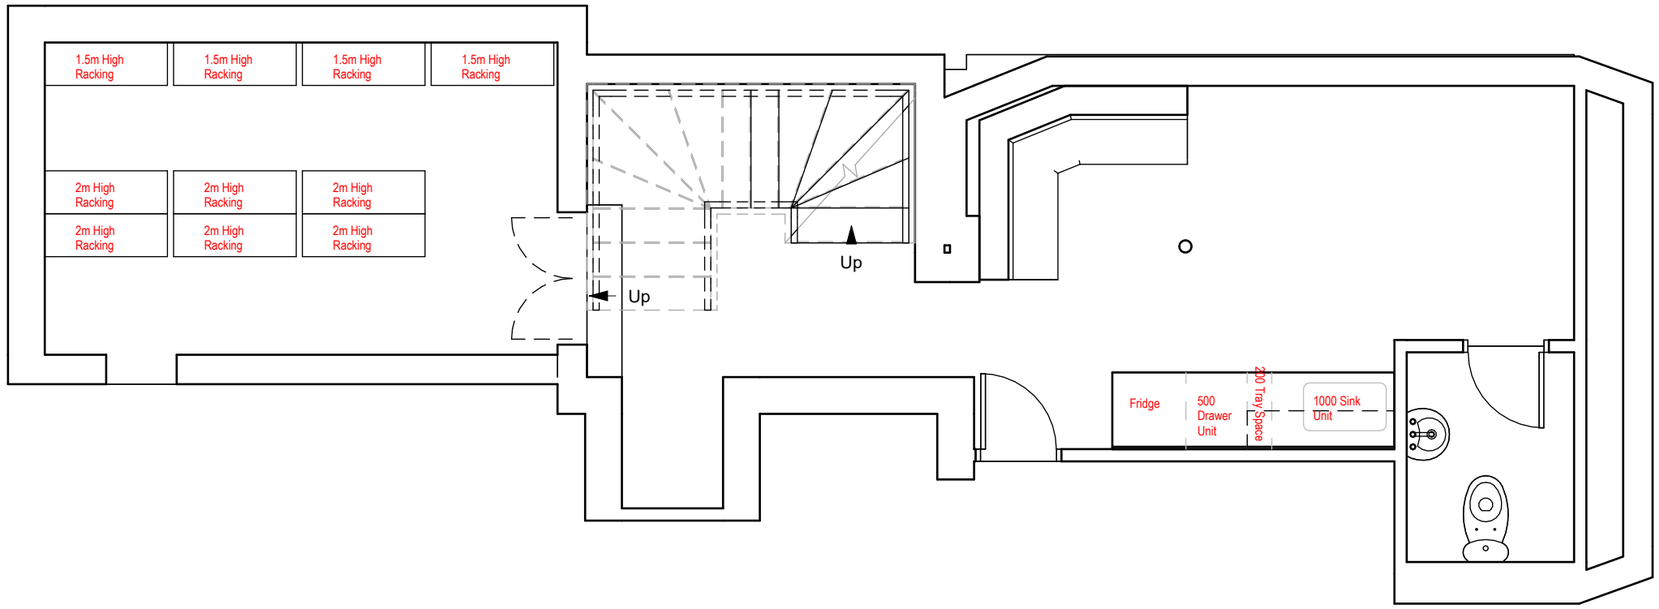

Name	Area	Perimeter
00 Staff Area	14 m²	16549 mm
00 Circulation	7 m²	11700 mm
00 Stock Room	11 m²	13575 mm
00 WC	2 m²	6150 mm
01 BoH	10 m²	12696 mm
01 Retail	45 m²	33335 mm

No.	Description	Date