
CREED
1760

STUDIO OL3
ARCHITECTURAL DESIGN

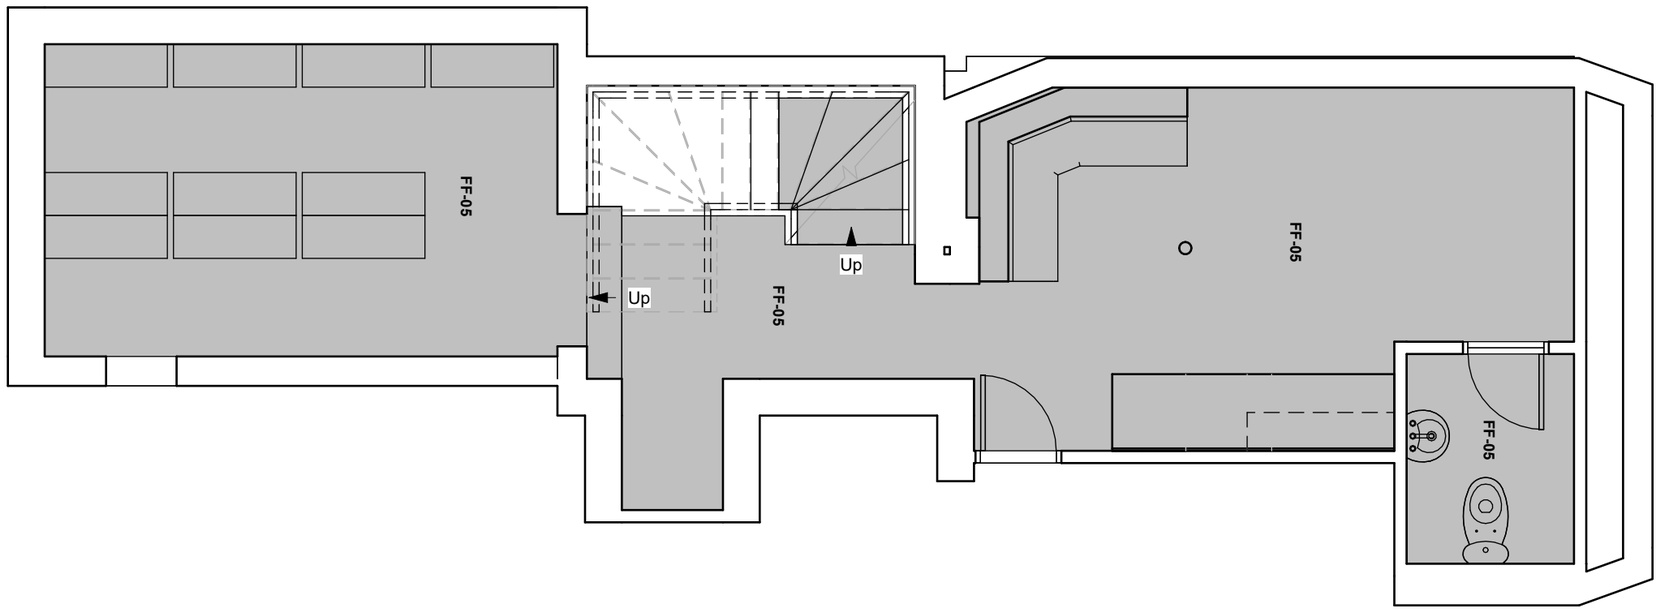

Code	Description	Key	Cut Tile			Key	Cut Tile			Key
FF-01	Marvel X Calacatta Apuano 60x60 Matte Sensitech			**FF-03**	La Roche Jasmin Engineered Oak - on flexible adhesive bed			**FF-05**	Existing Floor Finish Retained, deep clean and make good (allow for protetcions throughout the contract)	
FF-02	Liem DARK-PORCELANOSA - cut for tramlines			**FF-04**	Rug - Jacaranda, Satara Lovat - loose laid - colour TBC				**1/4" Schluter** Brass Transition strip between floor finishes	
									All Tiles to be lay on a flexible adhesive bed lay on a Ditra mat seperating layer. Tight butt joints with minimal grout jointing - Colour to match tile	

No.	Description	Date

L'Oréal - House of Creed | 1130 22 - 56 King Street Manchester | Basement Floor Finishes | 204 | As indicated @A3 | 06/03/26